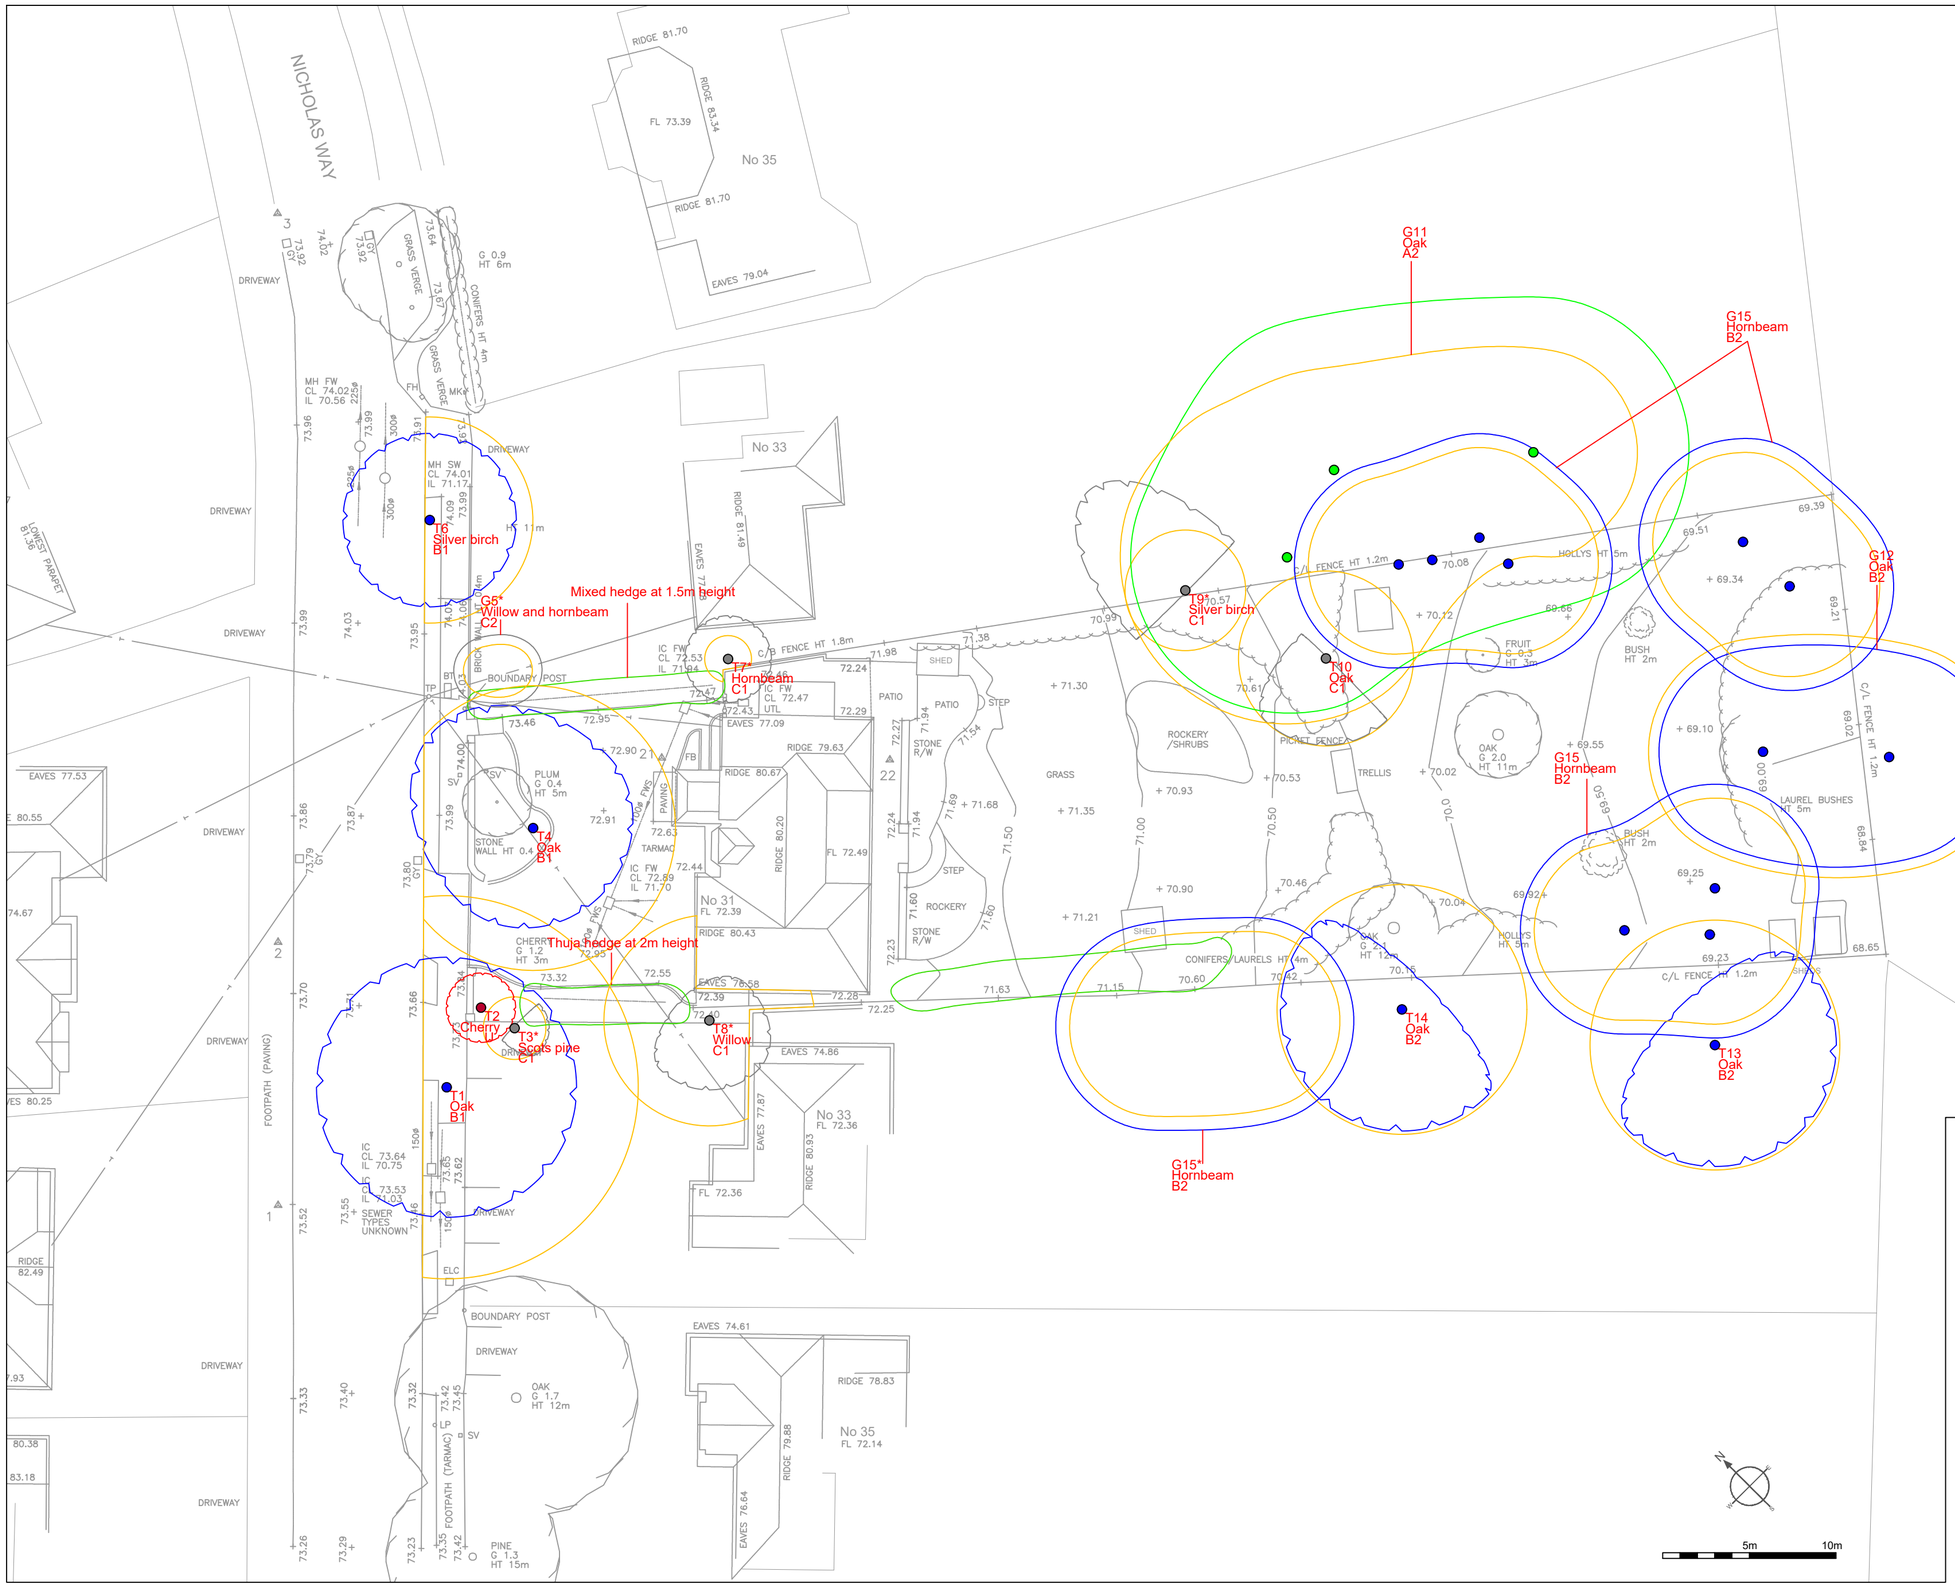

t: 07884 056 025
e: glen@ghatrees.co.uk
www.ghatrees.co.uk

Site: 31 Nicholas Way, Northwood, HA6 2TR	1:250 @ A2
Drawing Title: Tree Constraints Plan	June 2020

Key:

- Category A
- Category B
- Category C
- Category U

Category
Crown Spread
Root Protection Area
Tree Number
Species
Category

NOTE: Tree/group numbers marked with an * have approximate locations.