
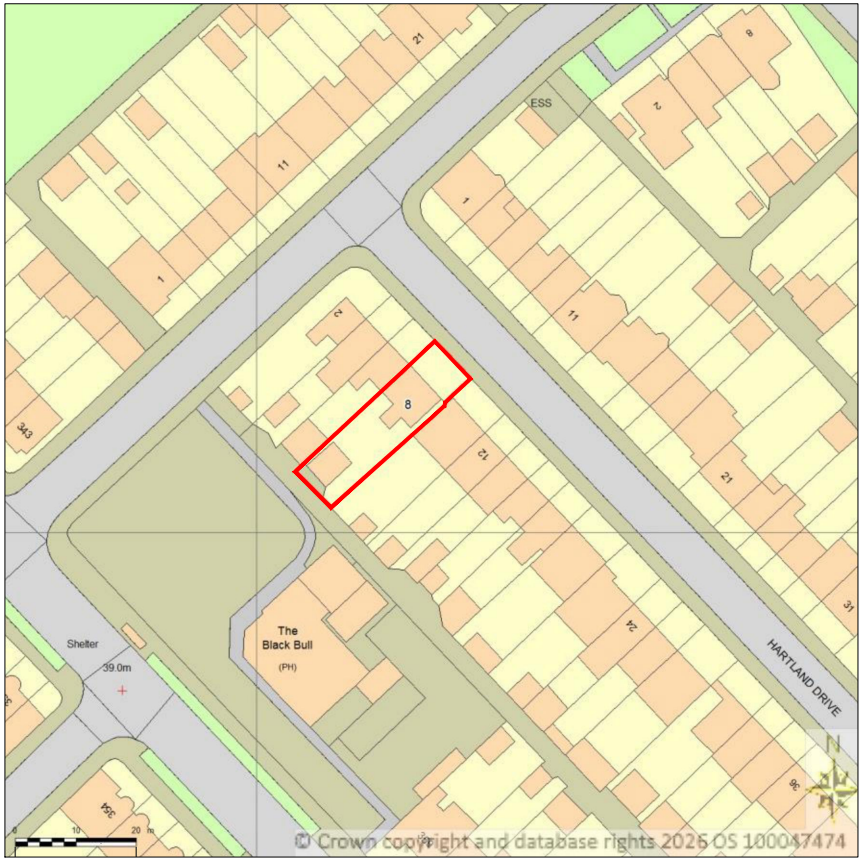


LOCATION PLAN - Scale 1:1250

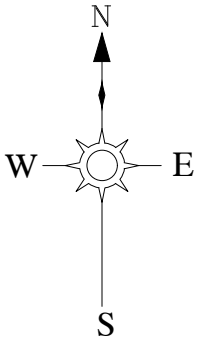

Rev	Description	Date	By

NeoArch Ltd
ARCHITECTURE
4 Windsor House, 33 Upton Park, Slough, Berkshire SL1 2DA
T. +44(0)7887 766 344 E. amreaiad@gmail.com Registration No. 17231770

Project Title

8 Hartland Drive,
Ruislip HA4 0TQ

Drawing Title

SITE LOCATION PLAN

Date	Scale	Drawn
OCT 26	1:1250@A4	AA
Job No.	**Dwg No.**	**Rev.**
26-007-L	P-000	0