


EXISTING BLOCK PLAN
Scale 1:200



PROPOSED BLOCK PLAN
Scale 1:200

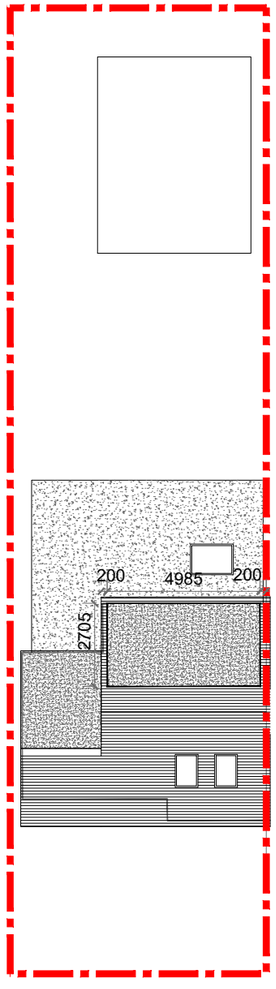



AERIAL VIEW



FRONT VIEW

Rev	Description	Date	By
A	Location Plan removed and scale bar added	09/11/26	AA

NeoArch Ltd
ARCHITECTURE
4 Windsor House, 33 Upton Park, Slough, Berkshire SL1 2DA
T. +44(0)7887 766 344 E. amreiaid@gmail.com Registration No. 17231770

Project Title

8 Hartland Drive,
Ruislip HA4 0TQ

Drawing Title

EXISTING/PROPOSED BLOCK PLAN

Date	Scale	Drawn
OCT 26	As Shown@A3	AA
Job No. 26-007-L	Dwg No. P-001	Rev. A