



EXISTING BLOCK PLAN
Scale 1:200



PROPOSED BLOCK PLAN
Scale 1:200

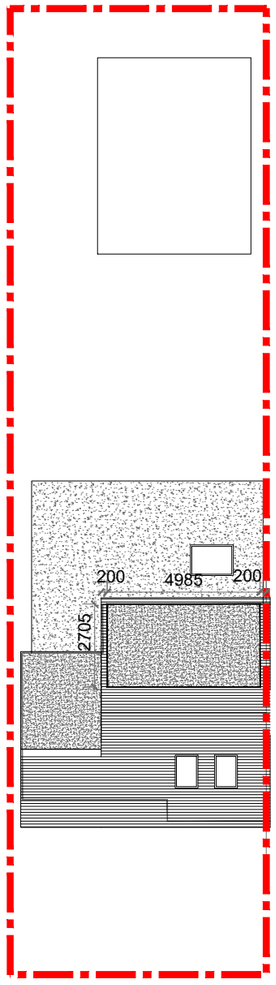


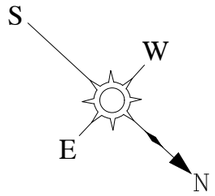

FRONT VIEW



AERIAL VIEW

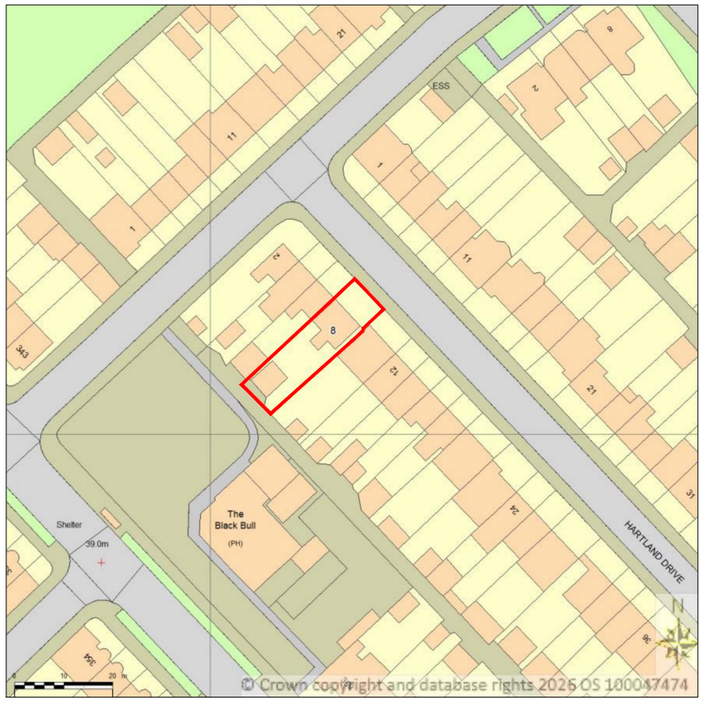

LOCATION PLAN - Scale 1:1250

Rev	Description	Date	By

NeoArch Ltd
ARCHITECTURE
4 Windsor House, 33 Upton Park, Slough, Berkshire SL1 2DA
T. +44(0)7887 766 344 E. amrealad@gmail.com Registration No. 17231770

Project Title

8 Hartland Drive,
Ruislip HA4 0TQ

Drawing Title

SITE LOCATION & BLOCK PLAN

Date	Scale	Drawn
OCT 26	As Shown@A3	AA
Job No.	**Dwg No.**	**Rev.**
26-007-L	P-001	0