


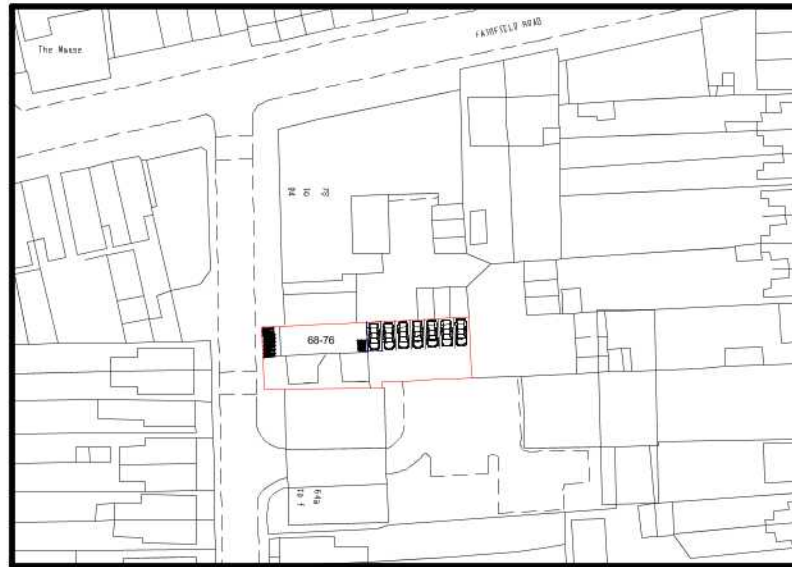
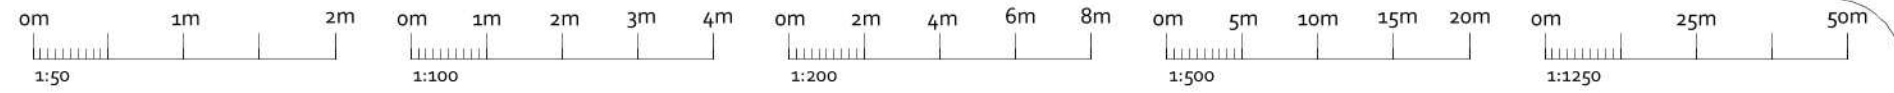


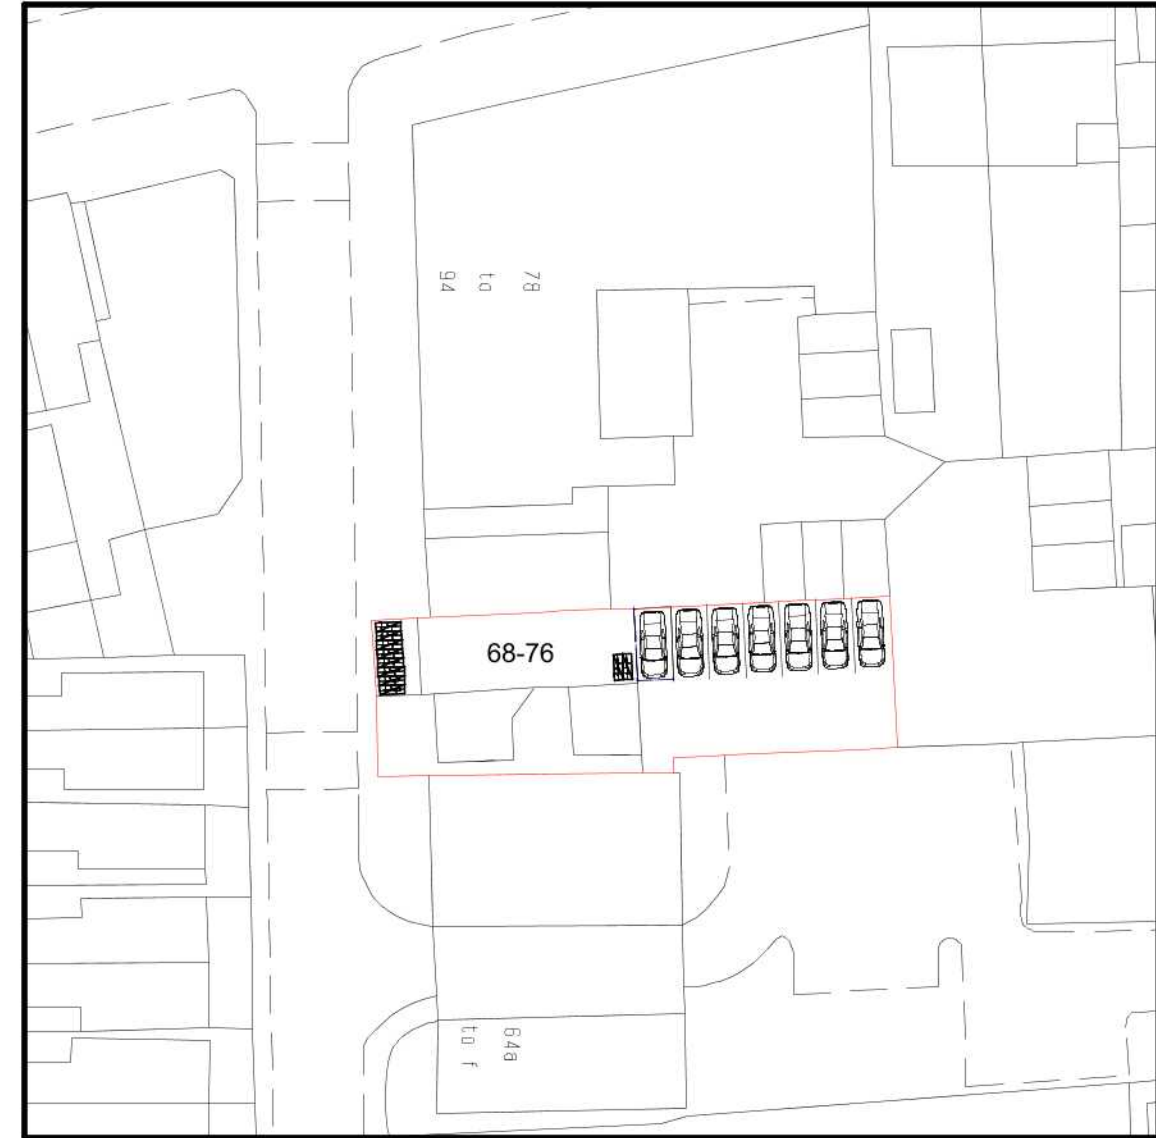

LOCATION PLAN (1:1250)

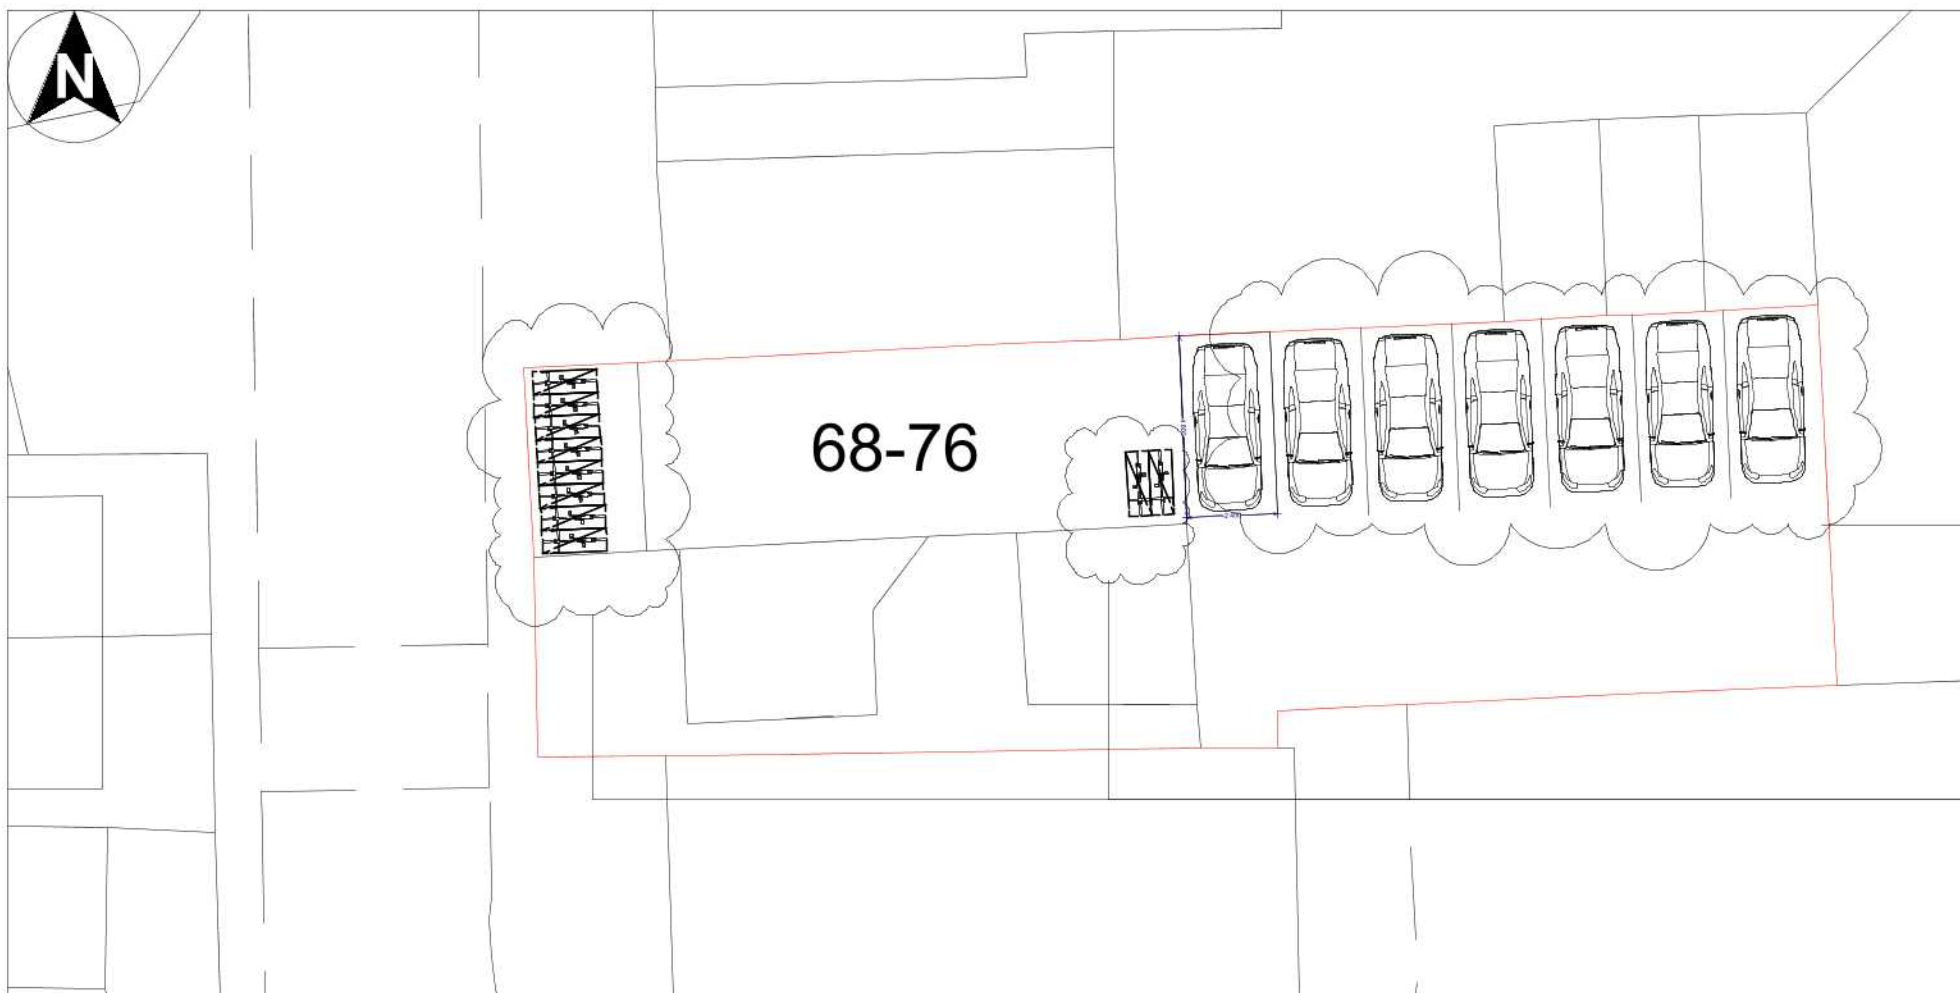



SITE PLAN (1:500)

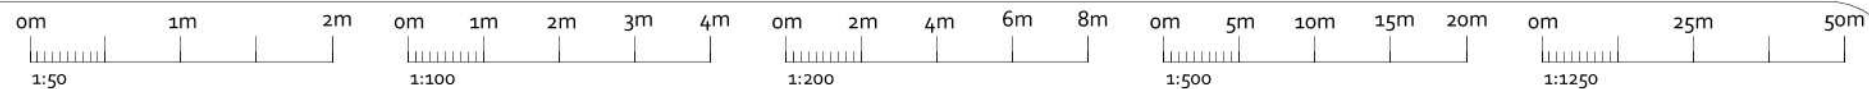


EXISTING PARKING TO BE RE-ARRANGED TO PROVIDE A TOTAL OF 7 PARKING BAYS. OTHER PARKING ARRANGEMENT TO BE SECURED BY S106 AGREEMENT FOR RESTRICTIONS ON PARKING PERMITS OR OFF-SITE HIGHWAYS CONTRIBUTION.

CYCLE STORAGE TO BE PROVIDED AT THE FRONT OF THE BUILDING AND IN THE STORAGE AREA.


PROPOSED PARKING AND CYCLE STORAGE (1:200)

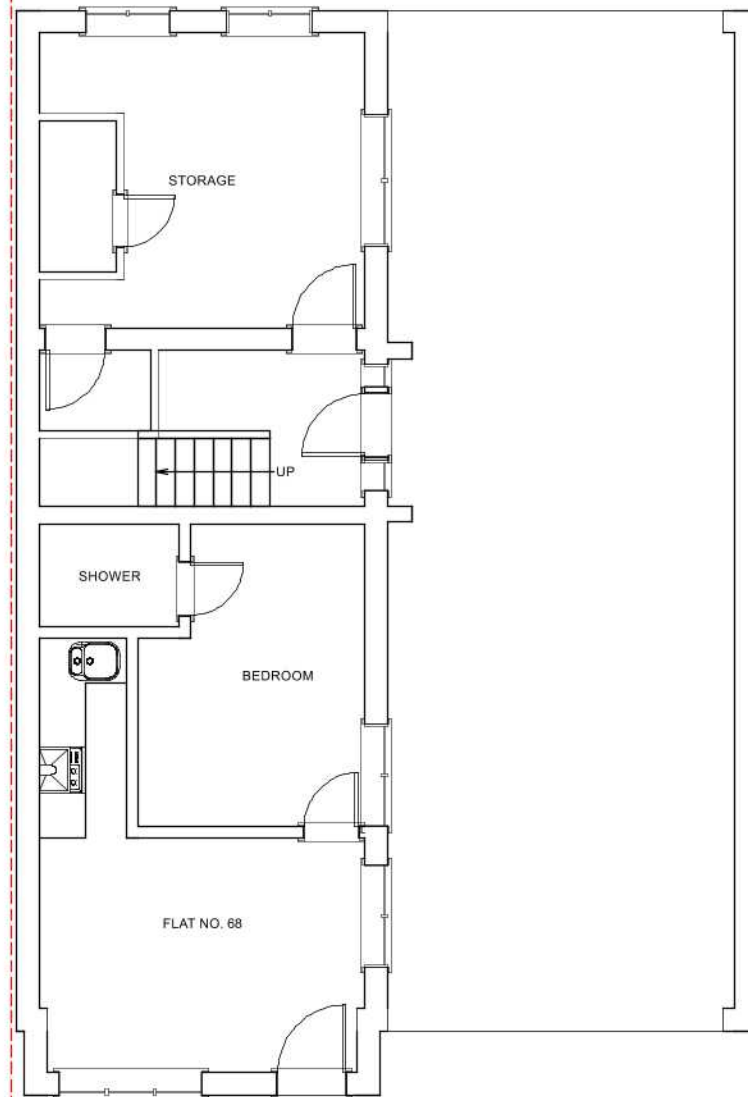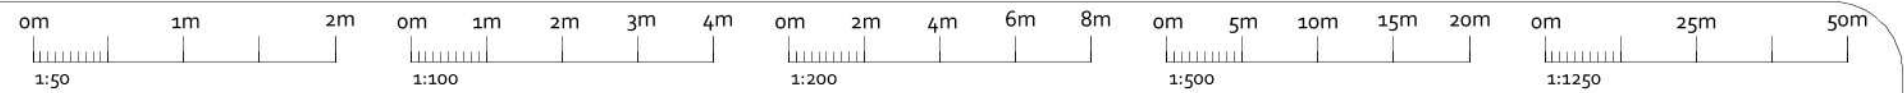

EXISTING G/F (1:100)

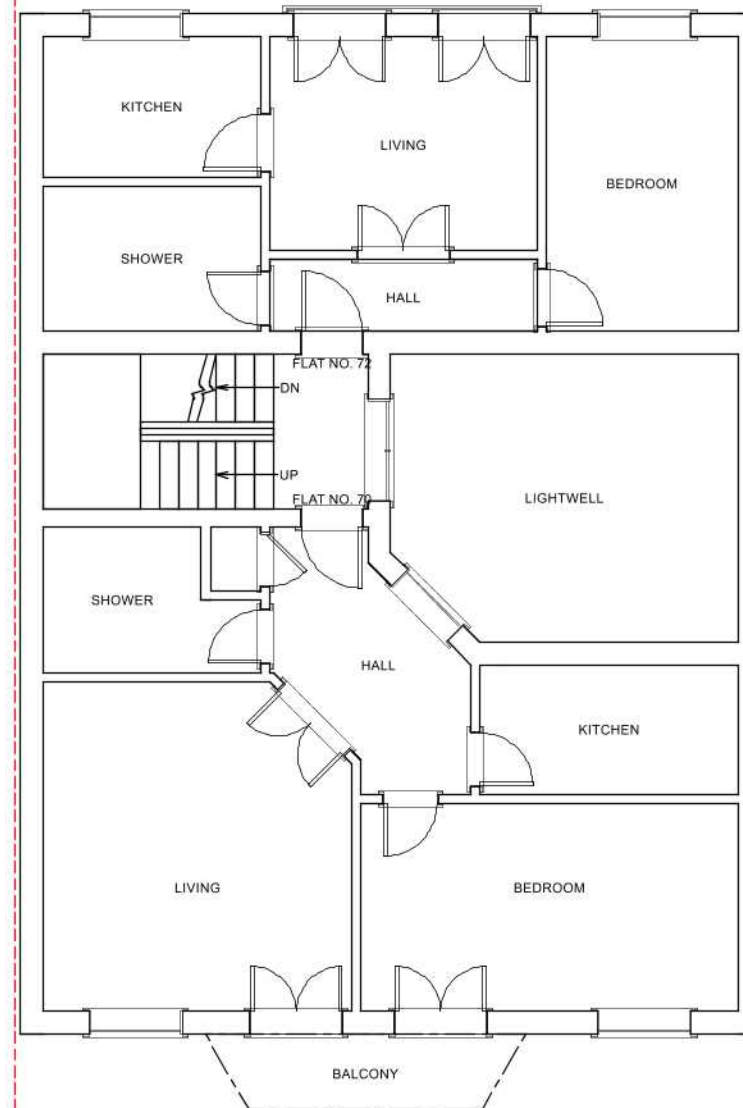


EXISTING 1/F (1:100)

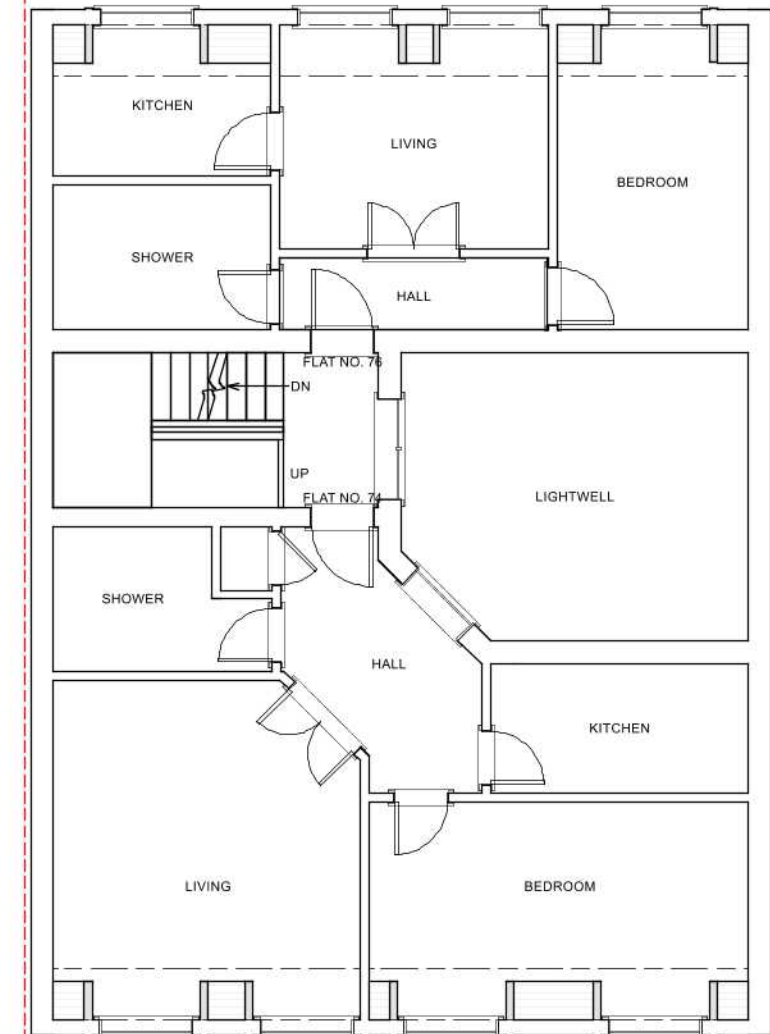


EXISTING 2/F (1:100)




0m 1m 2m 0m 1m 2m 3m 4m 0m 2m 4m 6m 8m 0m 5m 10m 15m 20m 0m 25m 50m
1:50 1:100 1:200 1:500 1:1250

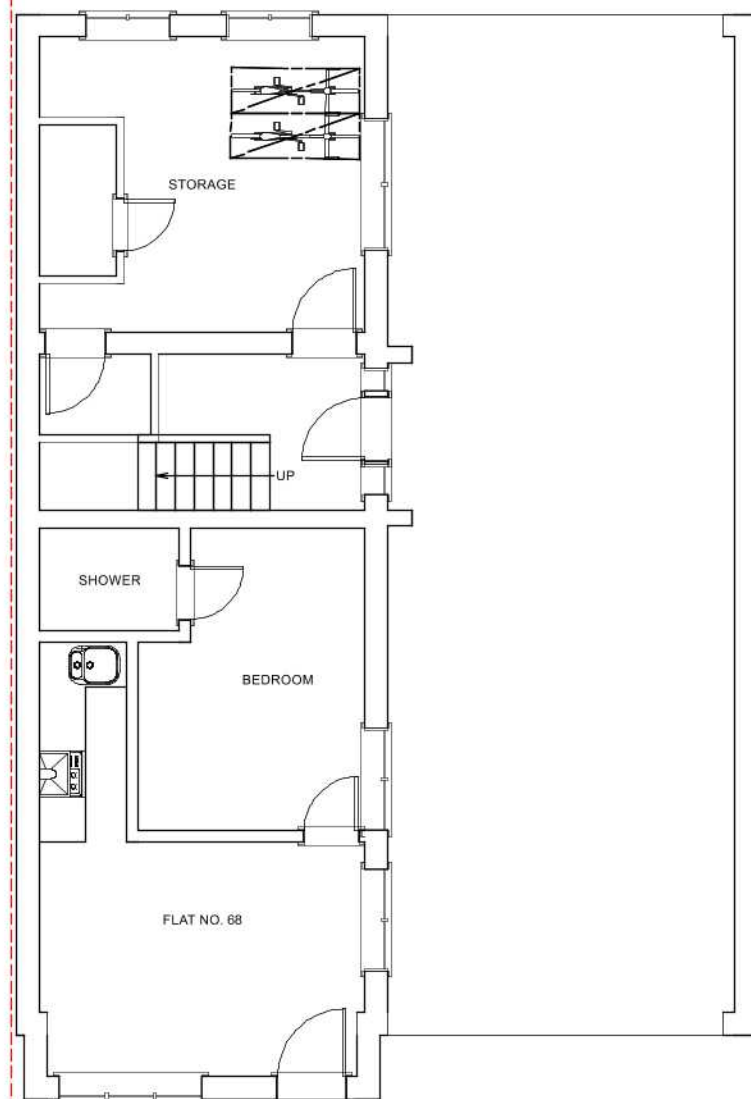



PROPOSED G/F (1:100)

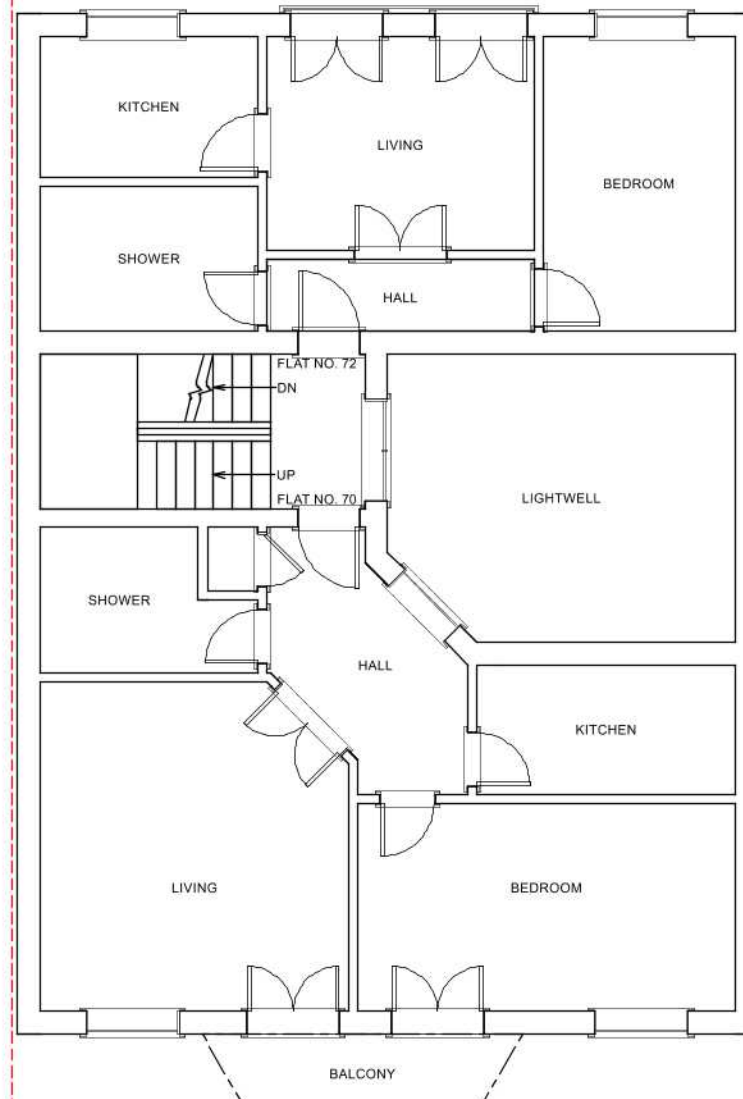


PROPOSED 1/F (1:100)

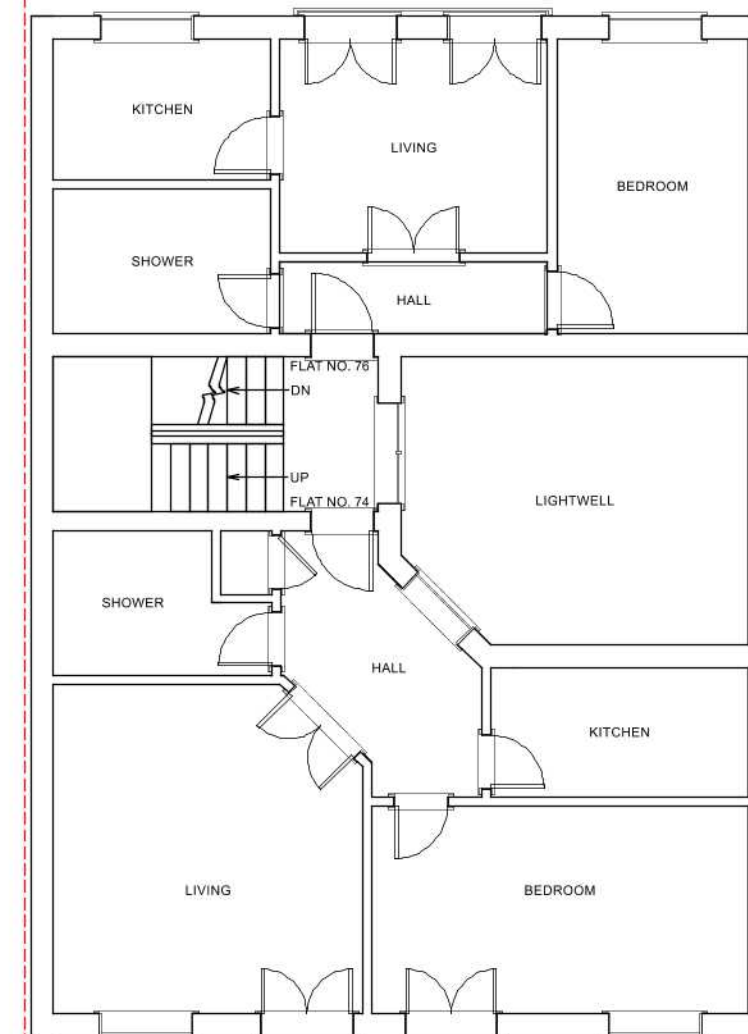

PROPOSED 2/F (1:100)

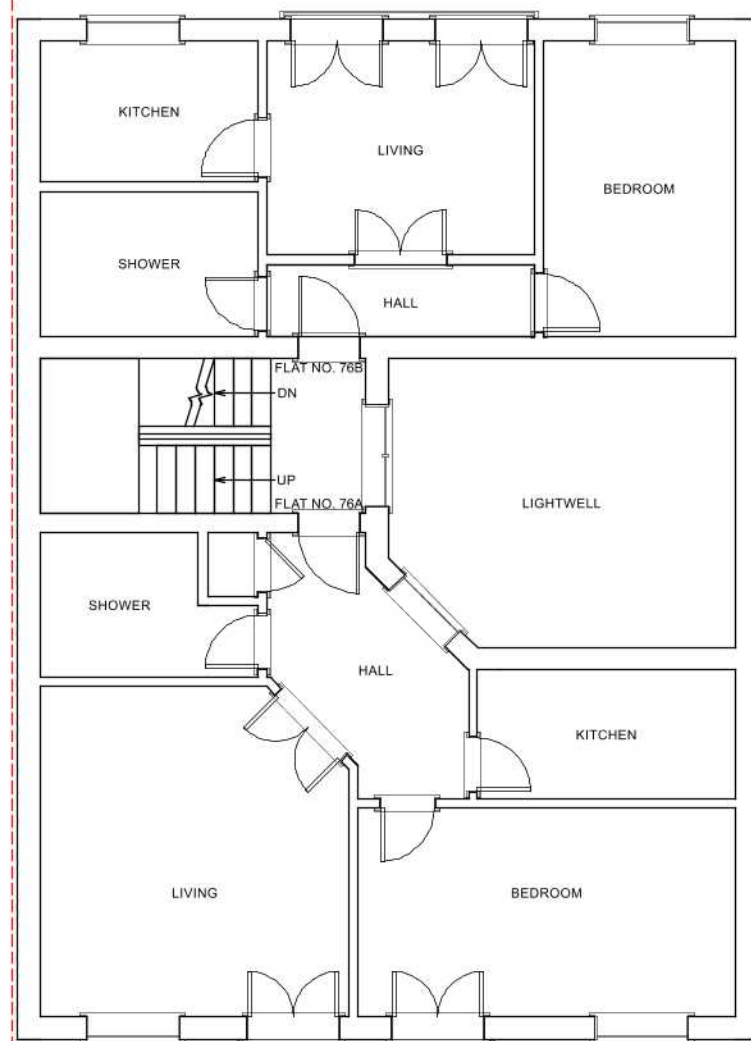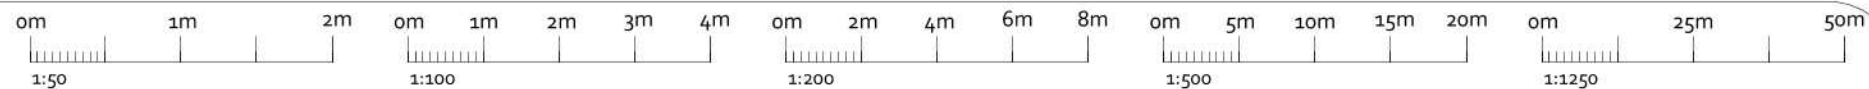

PROPOSED 3/F (1:100)

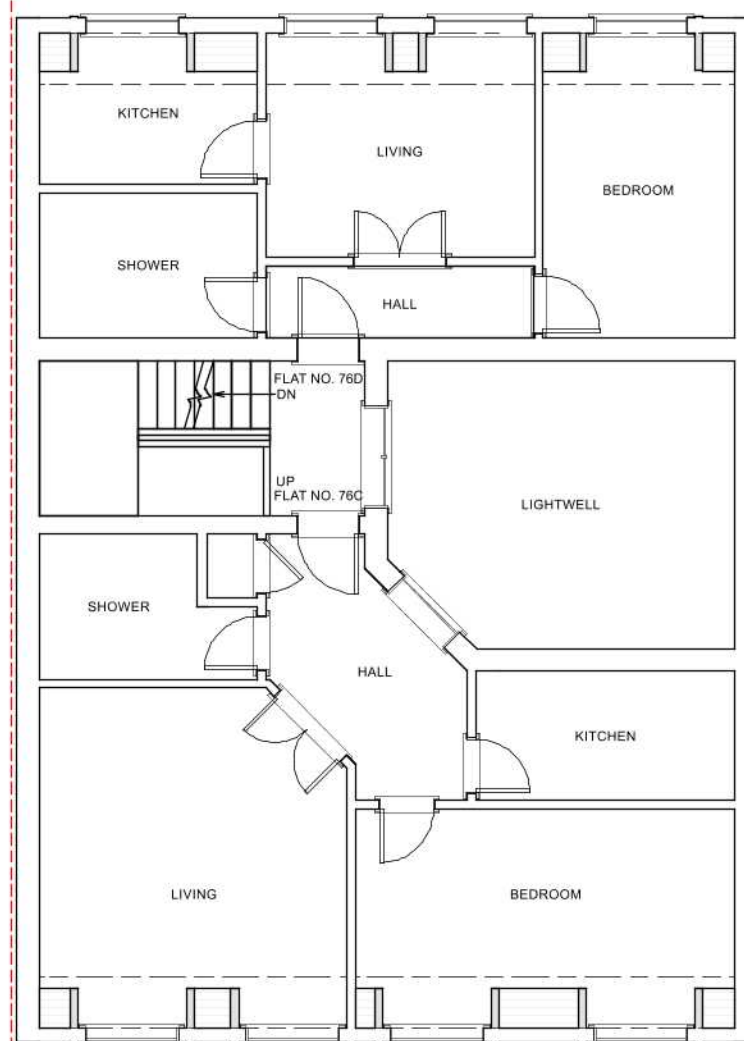


PROPOSED 4/F (1:100)




EXISTING FRONT (1:100)




EXISTING REAR (1:100)


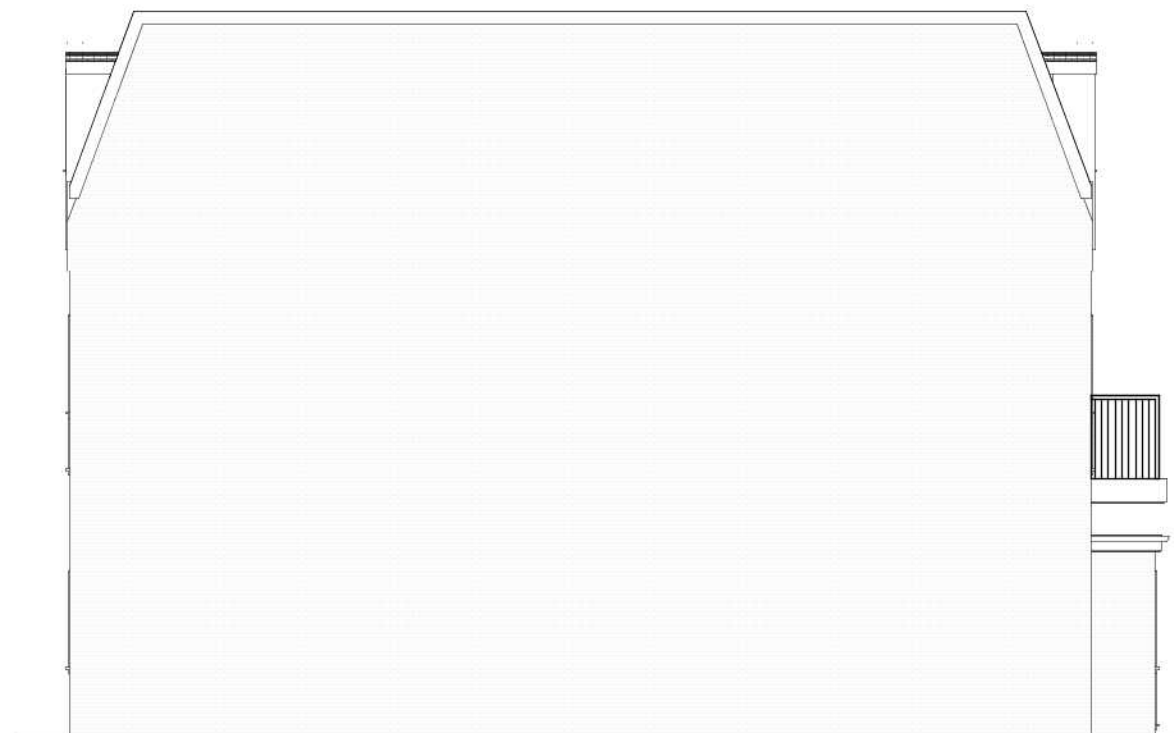


EXISTING SIDE (1:100)

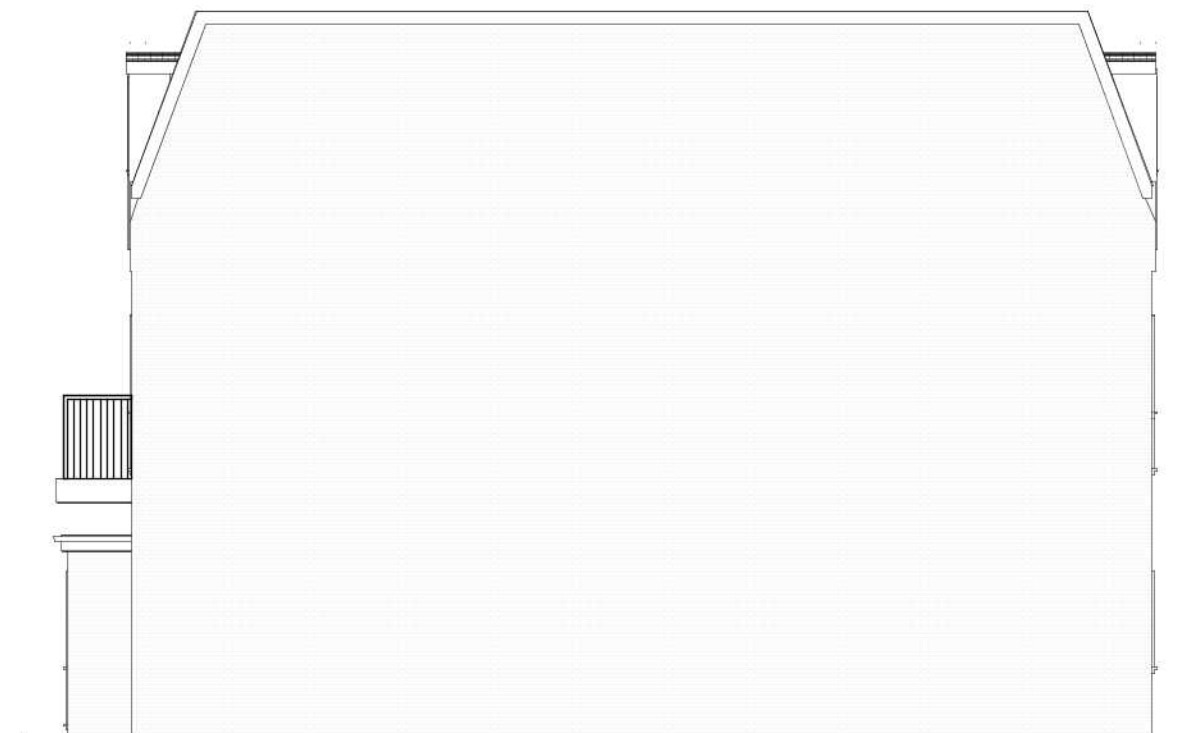


EXISTING SIDE (1:100)


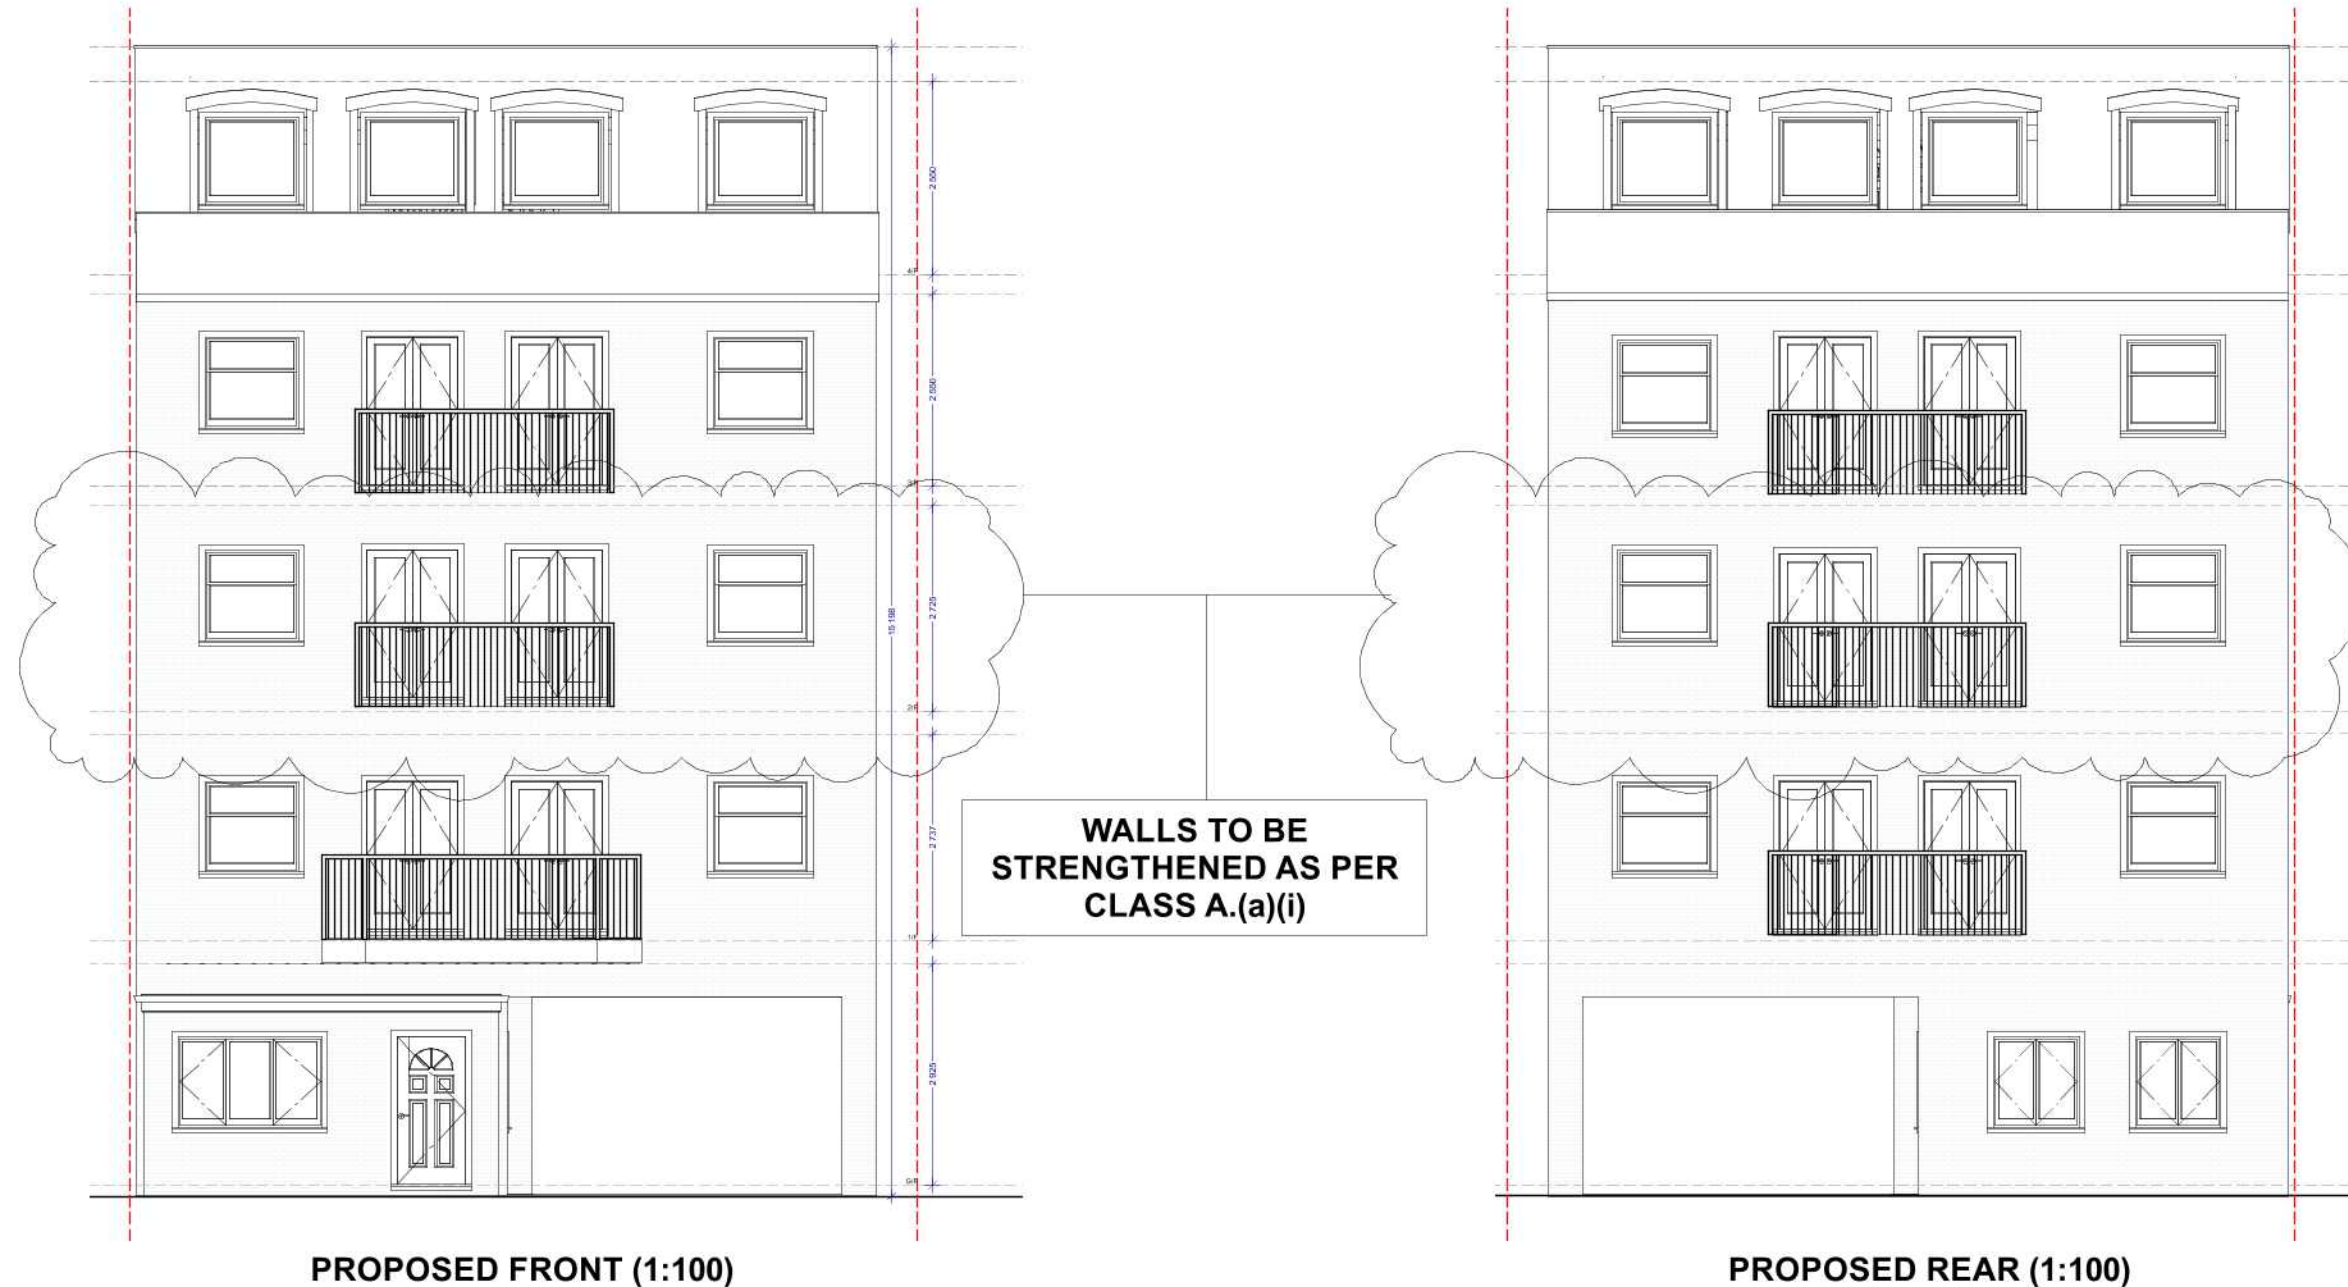


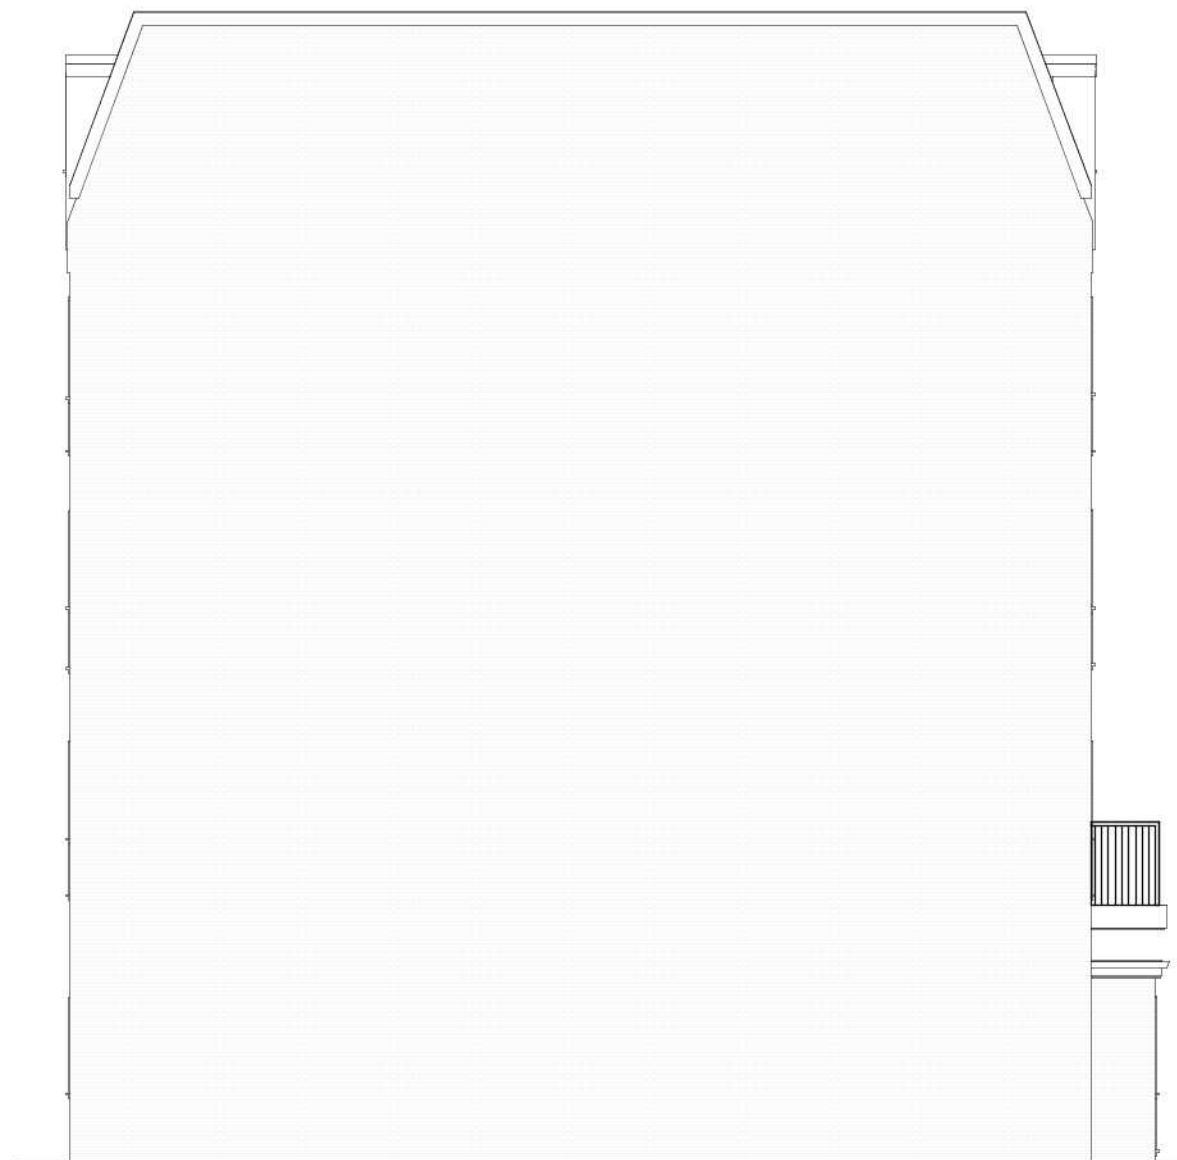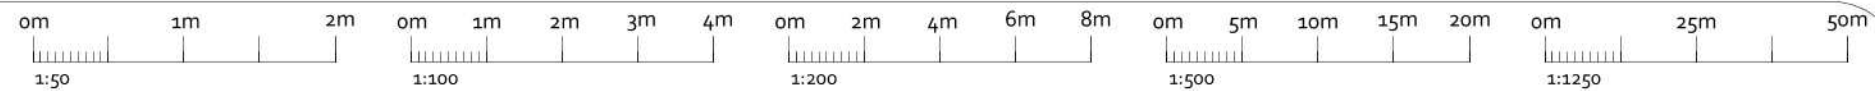


PROPOSED SIDE (1:100)

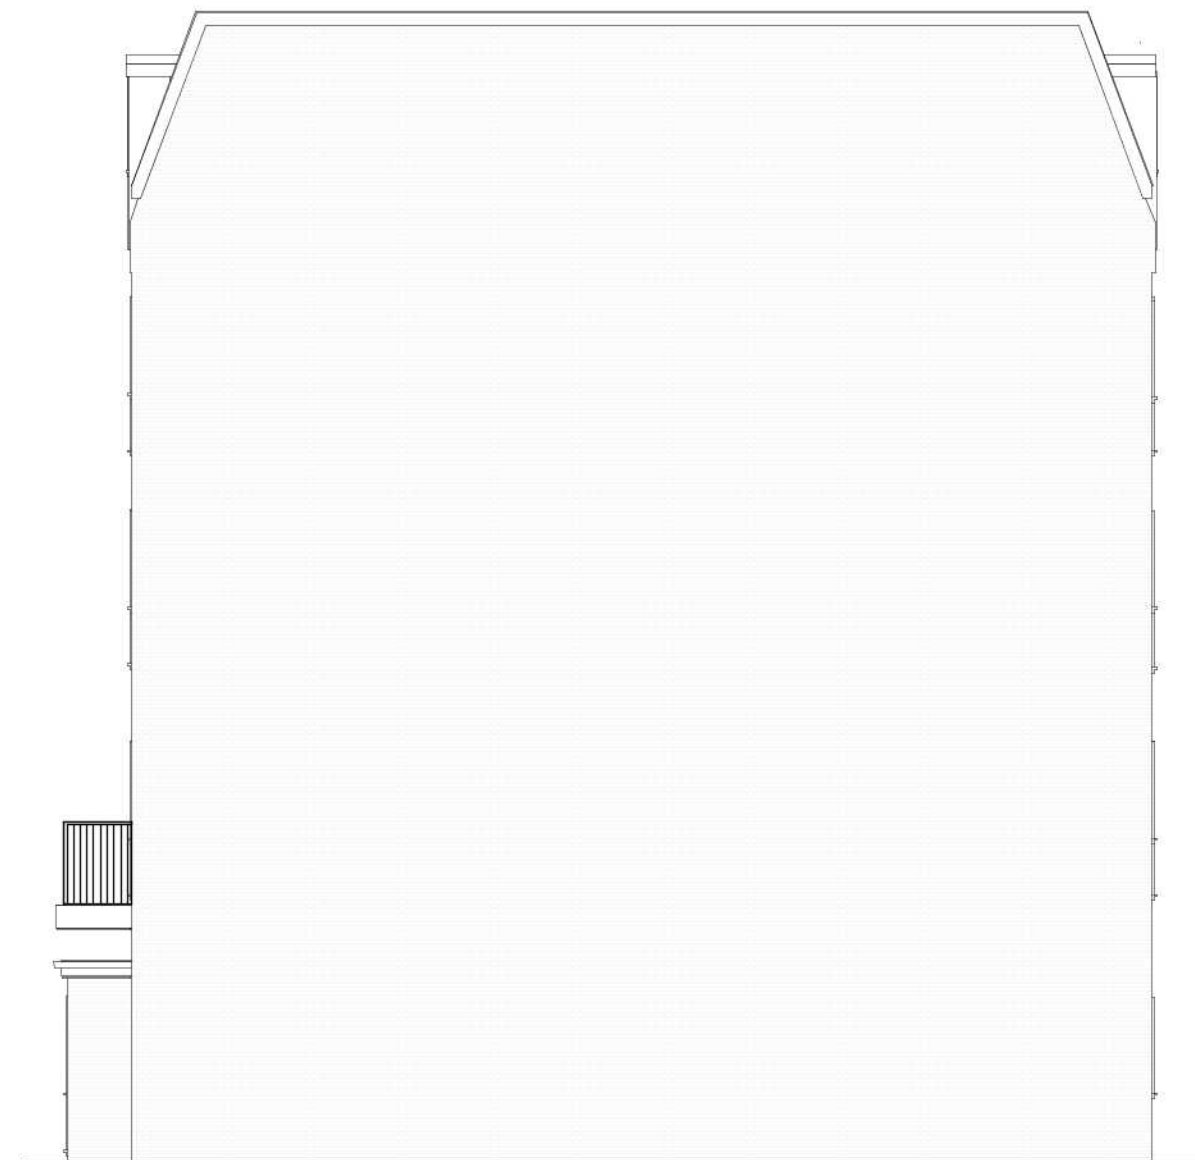

PROPOSED SIDE (1:100)

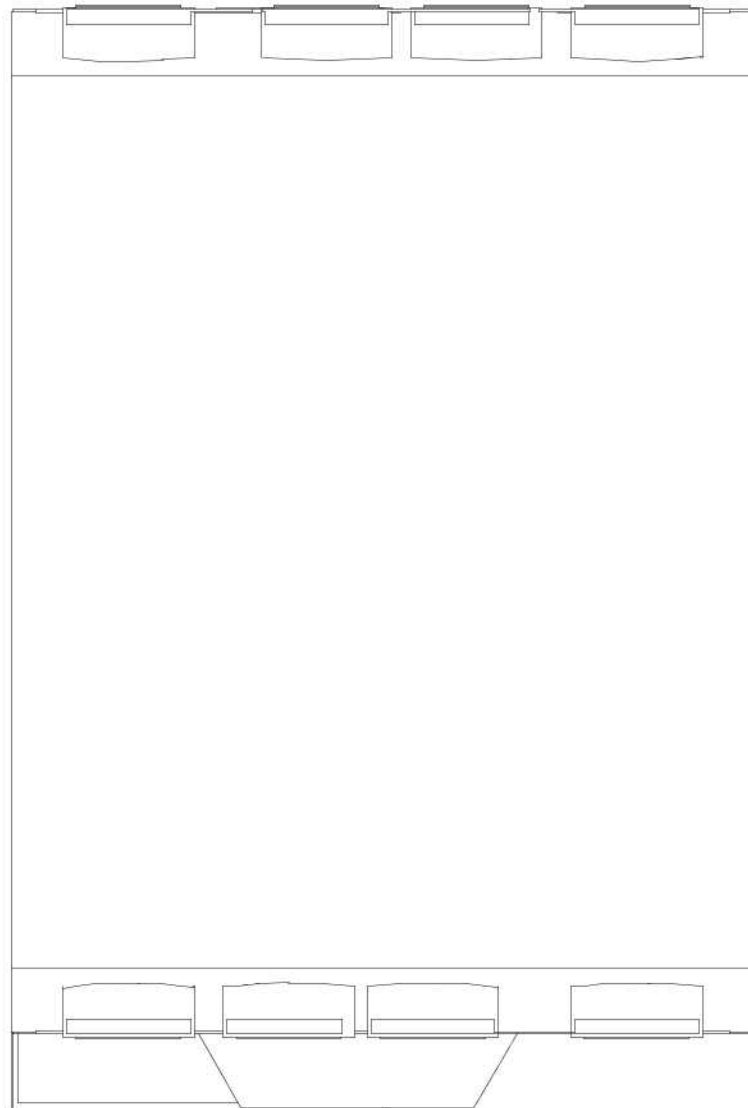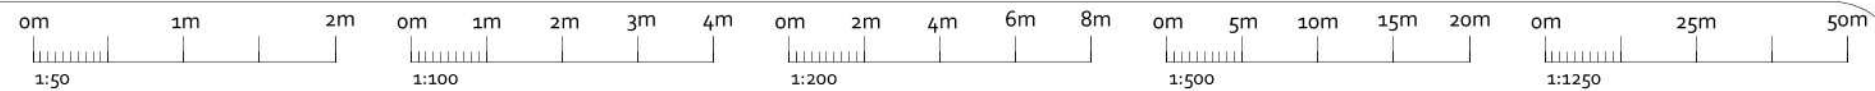

EXISTING ROOF PLAN (1:100)

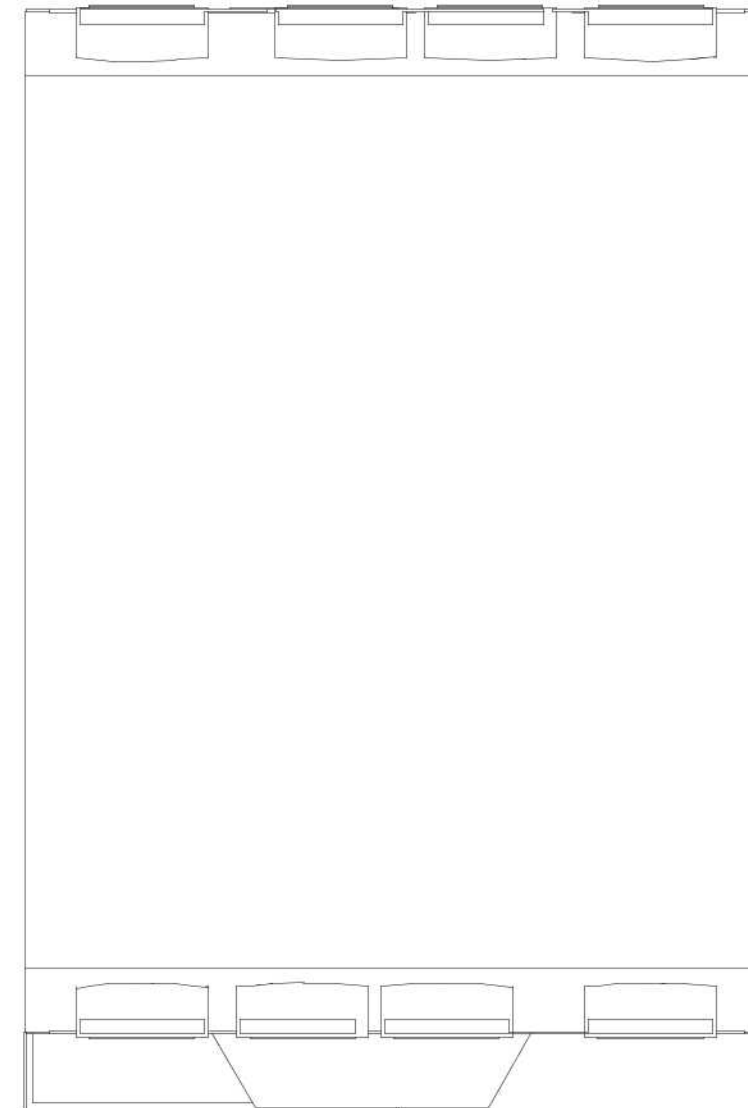

PROPOSED ROOF PLAN (1:100)