



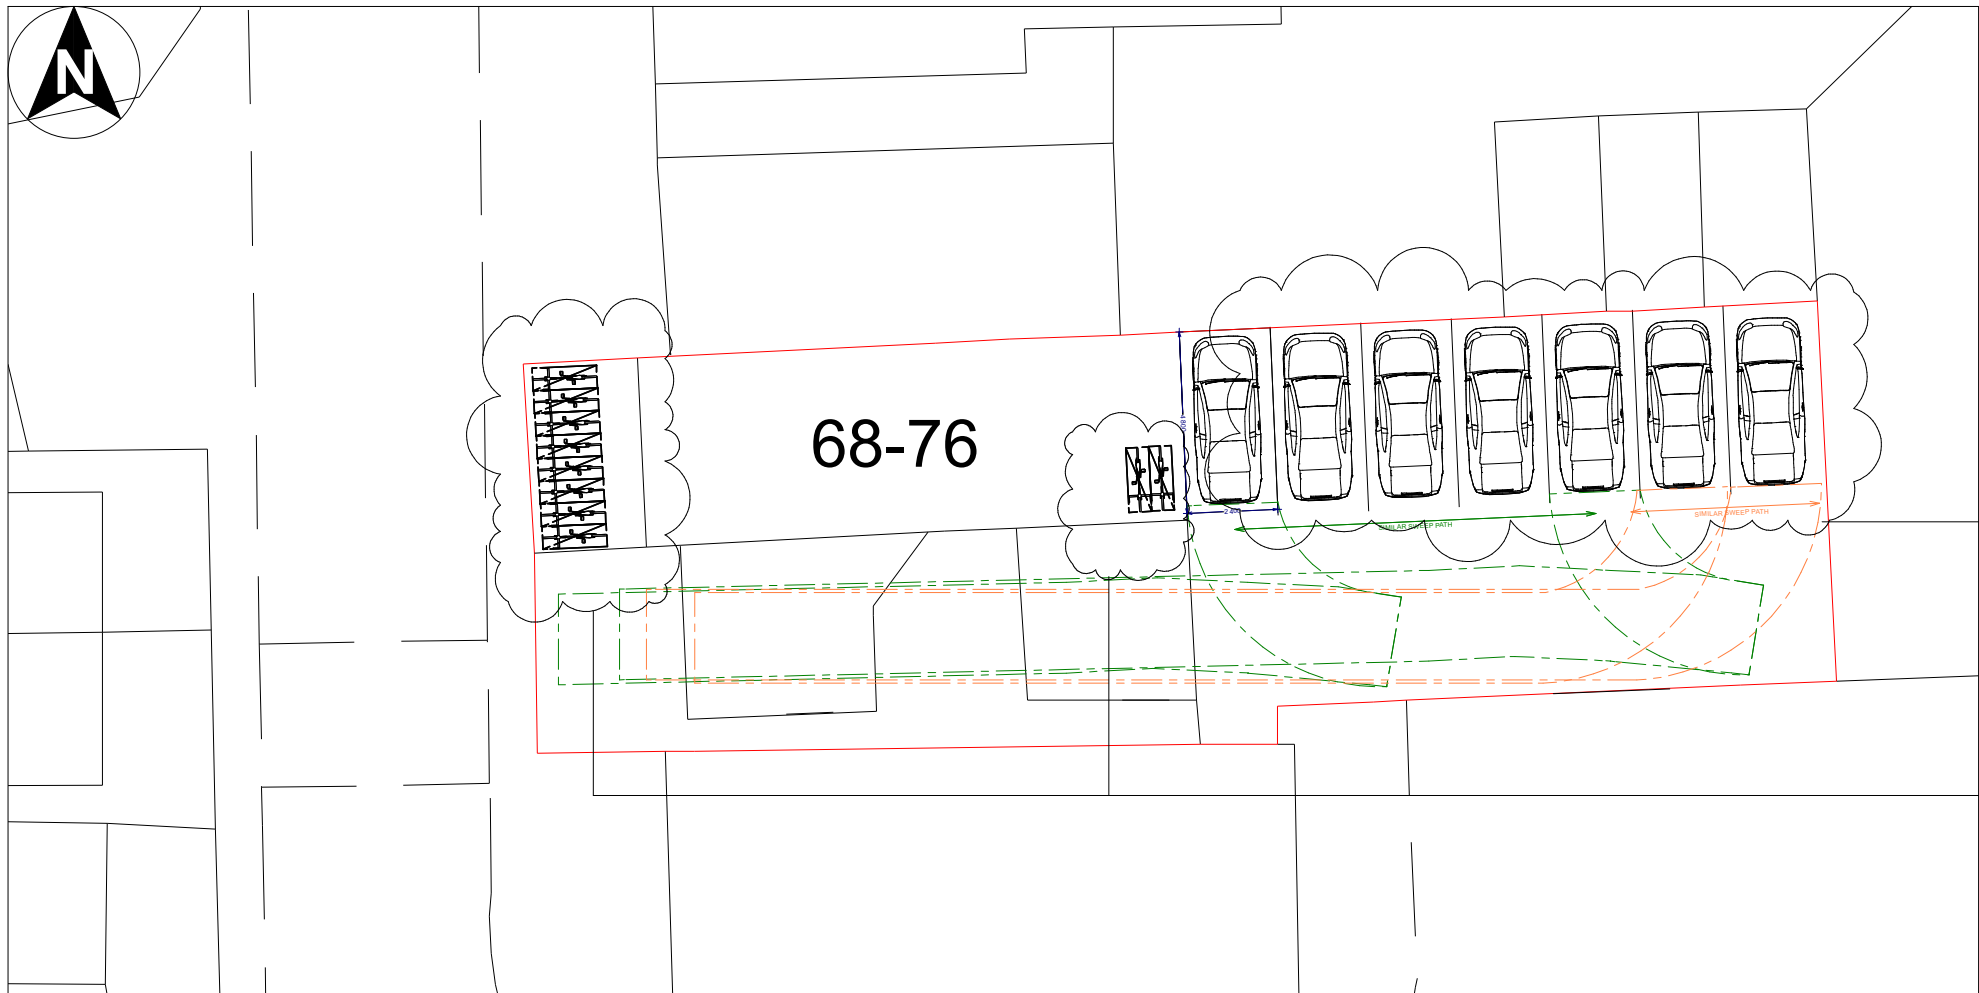

EXISTING PARKING TO BE RE-ARRANGED TO PROVIDE A TOTAL OF 7 PARKING BAYS. OTHER PARKING ARRANGEMENT TO BE SECURED BY S106 AGREEMENT FOR RESTRICTIONS ON PARKING PERMITS OR OFF-SITE HIGHWAYS CONTRIBUTION.

CYCLE STORAGE TO BE PROVIDED AT THE FRONT OF THE BUILDING AND IN THE STORAGE AREA.

PROPOSED PARKING AND CYCLE STORAGE (1:200)

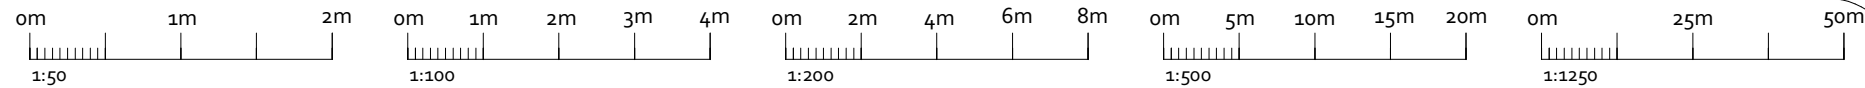

OPS Chartered Surveyors

17 Garvin Avenue | Beaconsfield | Bucks | HP9 1RD
info@ops-surveyors.co.uk
www.ops-surveyors.co.uk
Tel: 07881457903

Address: 68-76 Albert Road, West Drayton, UB7 8ES
Drawing Ref.: 2020-68-76AR-PA-2
Applicant: Mr Sanjay Kumar

Project: Construction of 2 Additional Storey to Provide 4 New Dwellings under Class A Part 20 Schedule 2 of the Town and Country Planning (Permitted Development & Misc. Amendments) (England) (Coronavirus) Regulations 2020

Date: 16/09/2020

Revision: 1.0B

Scales: 1:50, 1:100, 1:200, 1:500, 1:1250 @ISO A3 (297 x 420)

Sheet # 2 / 9