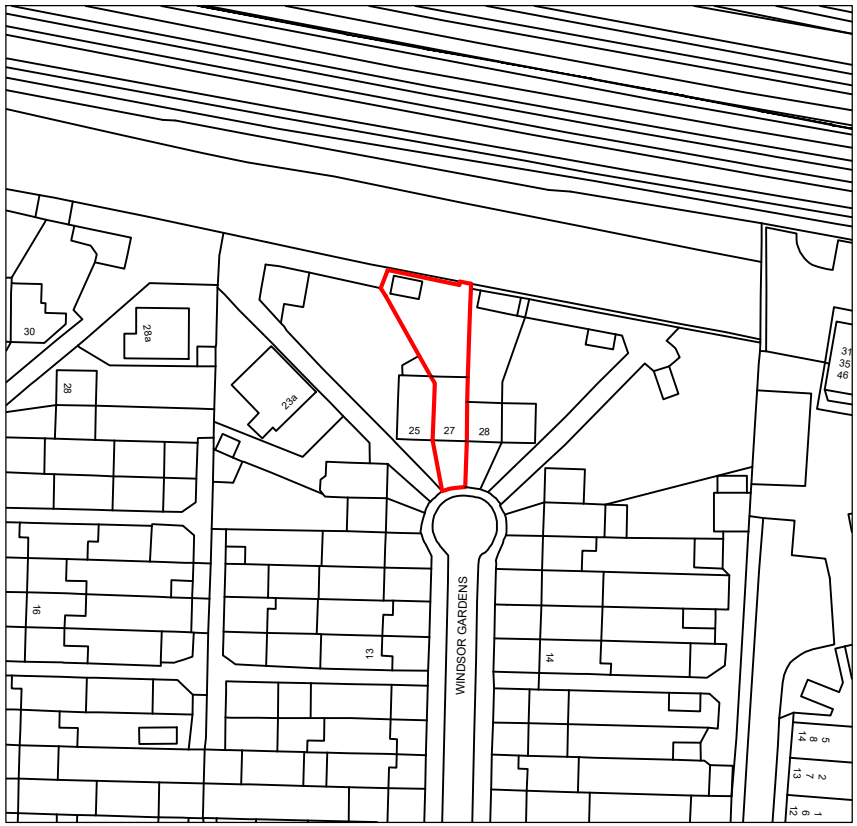


0m 10m 20m 30m 40m 50m 60m 70m 80m 90m 100m

SCALE @ 1:1250

NOTES :

	Date	Revisions

SJR DESIGN LTD.
(ARCHITECTURAL DESIGN & CONSULTANCY)

Client THAPA & SON PROPERTY LTD.

Job Title
27 WINDSOR GARDENS
HAYES, MIDDLESEX
UB3 1QY

Drawing Title
LOCATION PLAN

Scale: 1 : 1250 (A4)
Date: OCTOBER 2026
Checked by: | Drawn by: RS

Drg No. TP/793/01 | Rev.