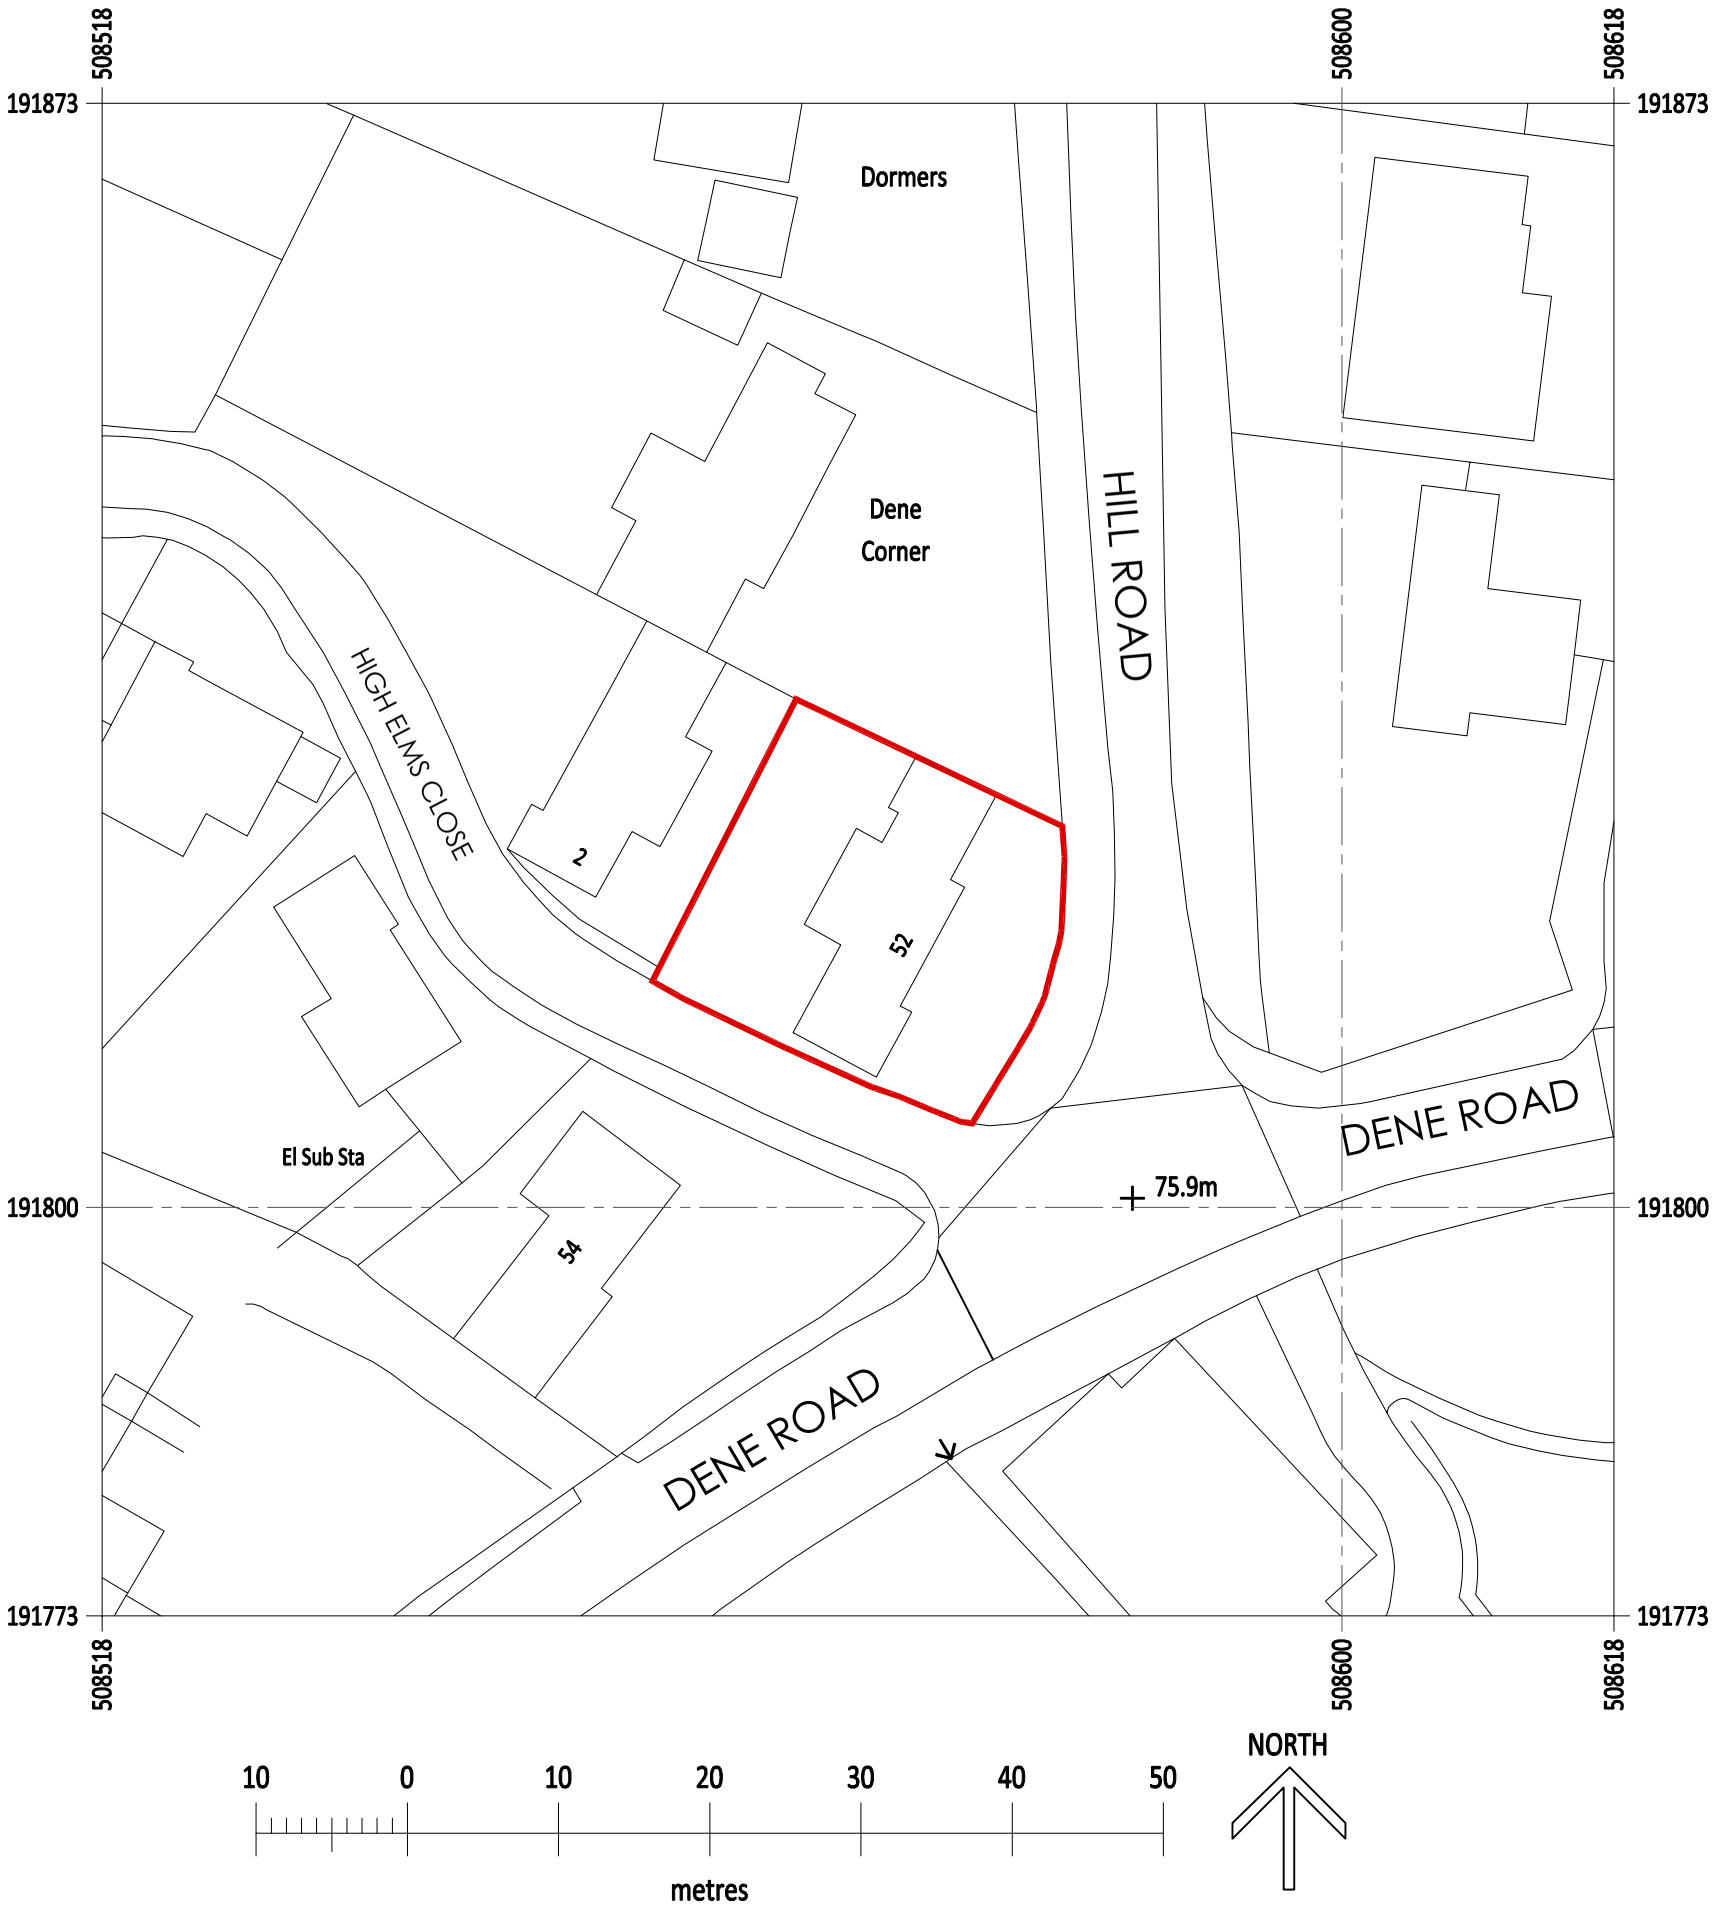

SITE BLOCK PLAN scale 1:500

Ordnance Survey®
UKmapcentre.com
Serial number: 309473

© Crown copyright and database right 2025
Ordnance Survey licence AC0000848283
Reproduction in whole or in part is prohibited
without the prior permission of Ordnance Survey.

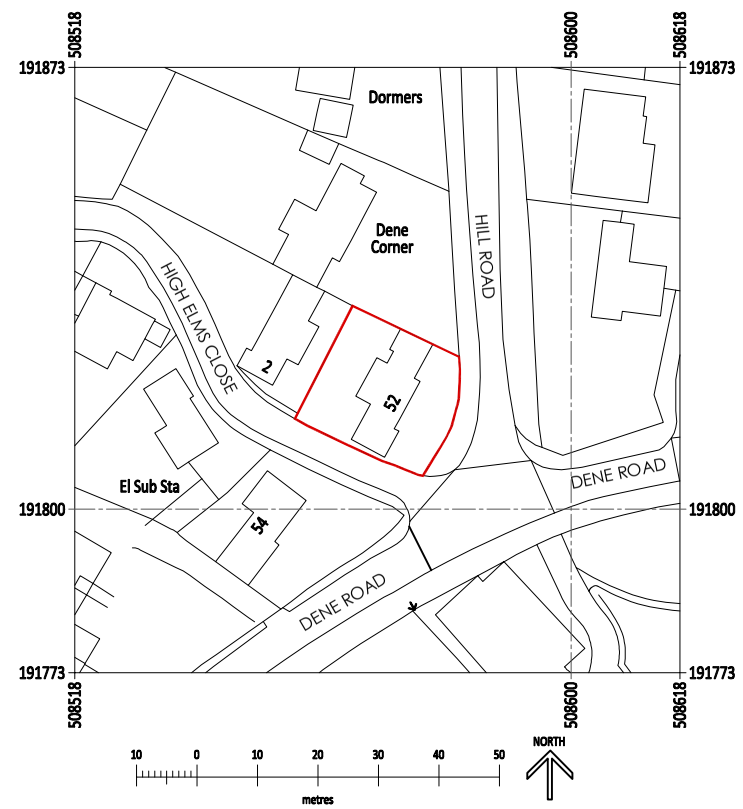

SITE LOCATION PLAN scale 1:1250

Job No.	Type.	Dwg No	Rev
J634	P	000	P1

NOTES:

Figured dimensions only are to be taken from this drawing. All dimensions are to be checked on site before any work is put in hand. If in doubt, ask.This drawing must be read in conjunction with all other Architect's detail drawings, schedules and specifications.This drawings must not be copied in whole or in part without the prior written permission of the Architect.
All new works to comply with current building regulations. Dimensions are in millimeters and are to be checked on site. All drains & trees are indicative and to be checked on site prior to any work commencing. Client to serve party wall notices under the act 1996 etc. before work commences. All work to be carried out & supervised by competent persons. All walls & partitions to be considered to be loadbearing until opened up on site & checked by competent person to confirm otherwise. Where structural Engineer deign relating to elements contradicts Architect's drawings & spec, the Engineer's information prevails.
© Copyright Temple Bar Design

Rev	Description	Date
P1	Planning Issue	7.10.2025

temple bar design
www.templebardesign.com
Planning Permission | Building Control | Interior Design
info@templebardesign.com

Client
Mr. Dabasia

Project
52 Dene Road
Northwood
HA6 2DE

Drawing Title
Site Location Plans

Scale	Date
Shown@A3	May 2025
Drawn: BM	Checked: MH

Issue Status
PLANNING

Job No.	Type.	Dwg No	Rev
J634	P	000	P1