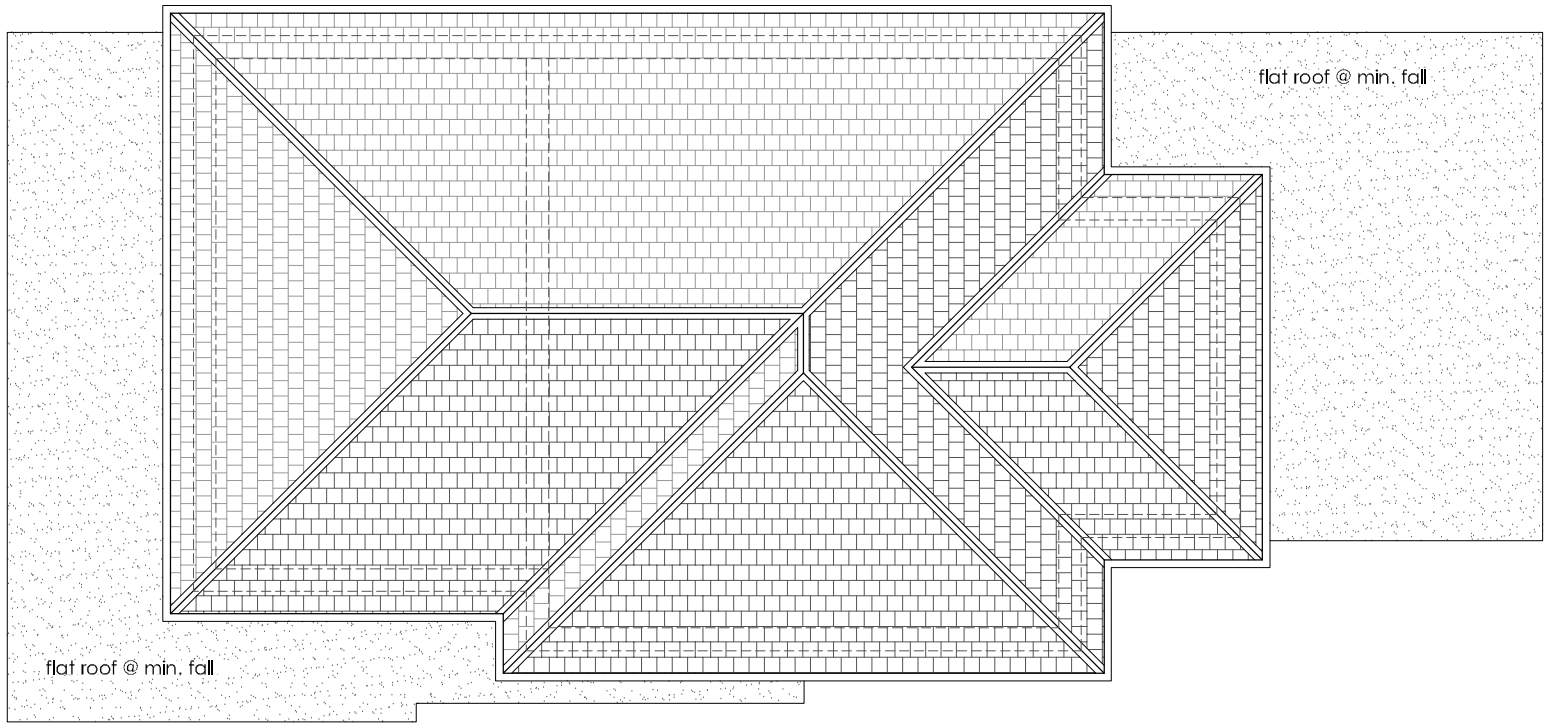

PROPOSED ROOF PLAN Scale 1:100

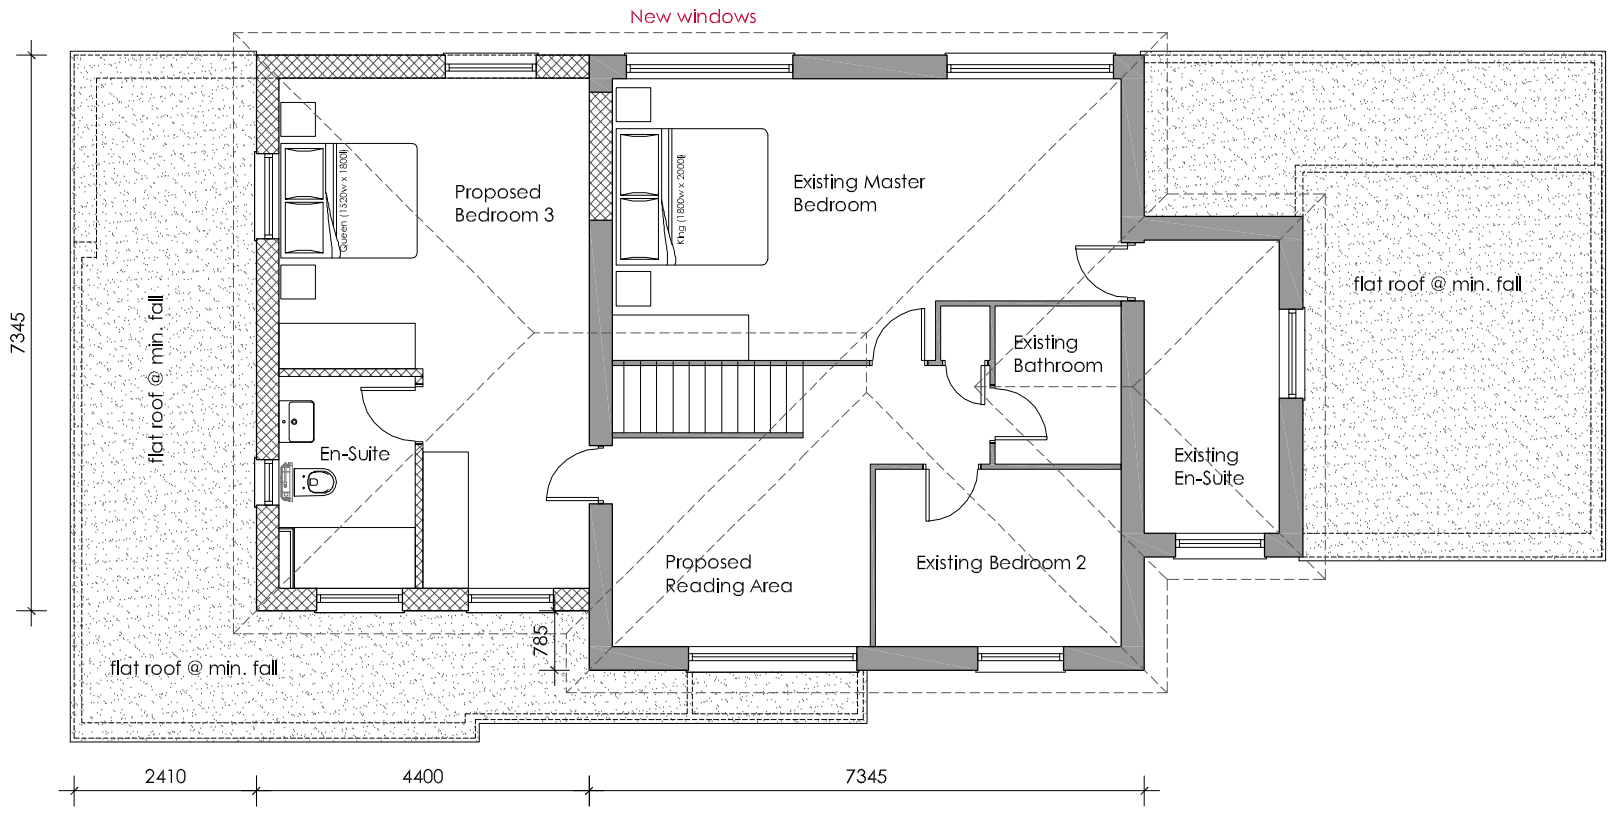

Wall hatch Key:
- New walls to new extension areas
- Existing walls

0 1 2 3 4 5 10
1:100

FIRST FLOOR PLAN Scale 1:100

Job No.	Type.	Dwg No	Rev
J634	P	201	P3

NOTES:

Figured dimensions only are to be taken from this drawing. All dimensions are to be checked on site before any work is put in hand. If in doubt, ask. This drawing must be read in conjunction with all other Architect's detail drawings, schedules and specifications. This drawings must not be copied in whole or in part without the prior written permission of the Architect.
All new works to comply with current building regulations. Dimensions are in millimeters and are to be checked on site. All drains & trees are indicative and to be checked on site prior to any work commencing. Client to serve party wall notices under the act 1996 etc. before work commences. All work to be carried out & supervised by competent persons. All walls & partitions to be considered to be loadbearing until opened up on site & checked by competent person to confirm otherwise. Where structural Engineer detail relating to elements contradicts Architect's drawings & spec, the Engineer's information prevails.
© Copyright Temple Bar Design

Rev	Description	Date
P1	Planning Issue	17.10.2025
P2	Planning Issue - addition revised	08.12.2025
P3	Planning Issue - windows revised	13.05.2026

temple bar design
www.templebardesign.com
Planning Permission | Building Control | Interior Design
info@templebardesign.com

Client
Mr. Dabasia

Project
52 Dene Road
Northwood
HA6 2DE

Drawing Title
Proposed First Floor
& Roof Plan

Scale	Date
1:100 @ A3	May 2025
Drawn: BM	Checked: MH

Issue Status
PLANNING

Job No.	Type.	Dwg No	Rev
J634	P	201	P3