




**01** Existing Side Elevation  
1:100 @ A3

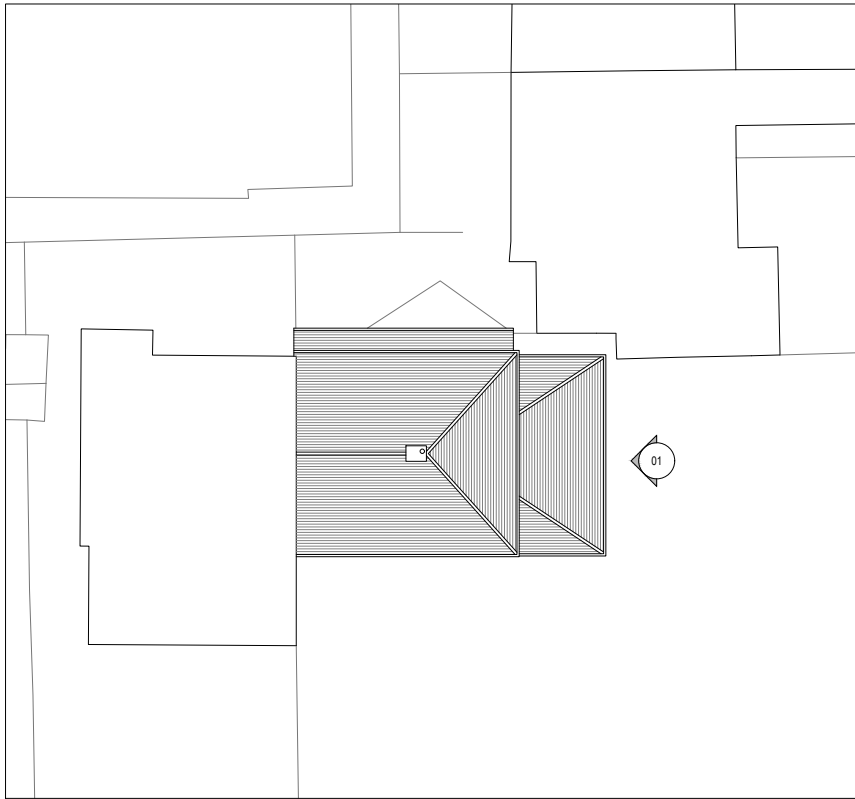

**02** Key Plan  
NTS @ A3

**DISCLAIMER:**

All dimensions are in millimetres. Do not scale from this drawing. All dimensions and conditions are to be checked and confirmed on site by the contractor. The contractor should inform the Architect of any discrepancies before proceeding with the work. This drawing is to be read in conjunction with all other relevant documentation including that produced by other consultants, subcontractors and suppliers.

All elements of work and materials are to comply with the Building Regulations, British Standards, good industry practice and the recommendations of material and component manufacturers. All products are to be suitable for their purpose. The contractor is to install all products where noted in accordance with manufacturers recommendations, specifications and inform the Architect of any discrepancies or changes in the specification before proceeding with the work.

This drawing is the property of ARCHANAÆUM LTD. Copyright is reserved by them and the drawing is issued on the condition that it is not copied, reproduced, retained or disclosed to any unauthorised person or company, either wholly or in part, without written consent.

**NOTES:**



North

SCALE

BAR 1:100

0 0.5 1 2.5 5m

| No. | Date     | Issues and Revisions                   | By | Check | No. | Date | Issues and Revisions | By | Check |
|-----|----------|----------------------------------------|----|-------|-----|------|----------------------|----|-------|
| 02  | 15/03/22 | Labels Amended                         | CB | CB    |     |      |                      |    |       |
| 01  | 16/02/22 | Issued to Council Planning Application | CB | CB    |     |      |                      |    |       |
| 00  | 06/01/22 | Draft Issued to Client                 | CB | CB    |     |      |                      |    |       |

ARCHANAÆUM  
Co No: 10498992  
www.archanaeum.com



Project Name: MYRTLE CLOSE  
Project Number: 023  
Status: PLANNING  
Description: EXISTING SIDE ELEVATION  
Scale: 1:100 @ A3

Drawing Number:  
023 A-201

Revision:  
02