




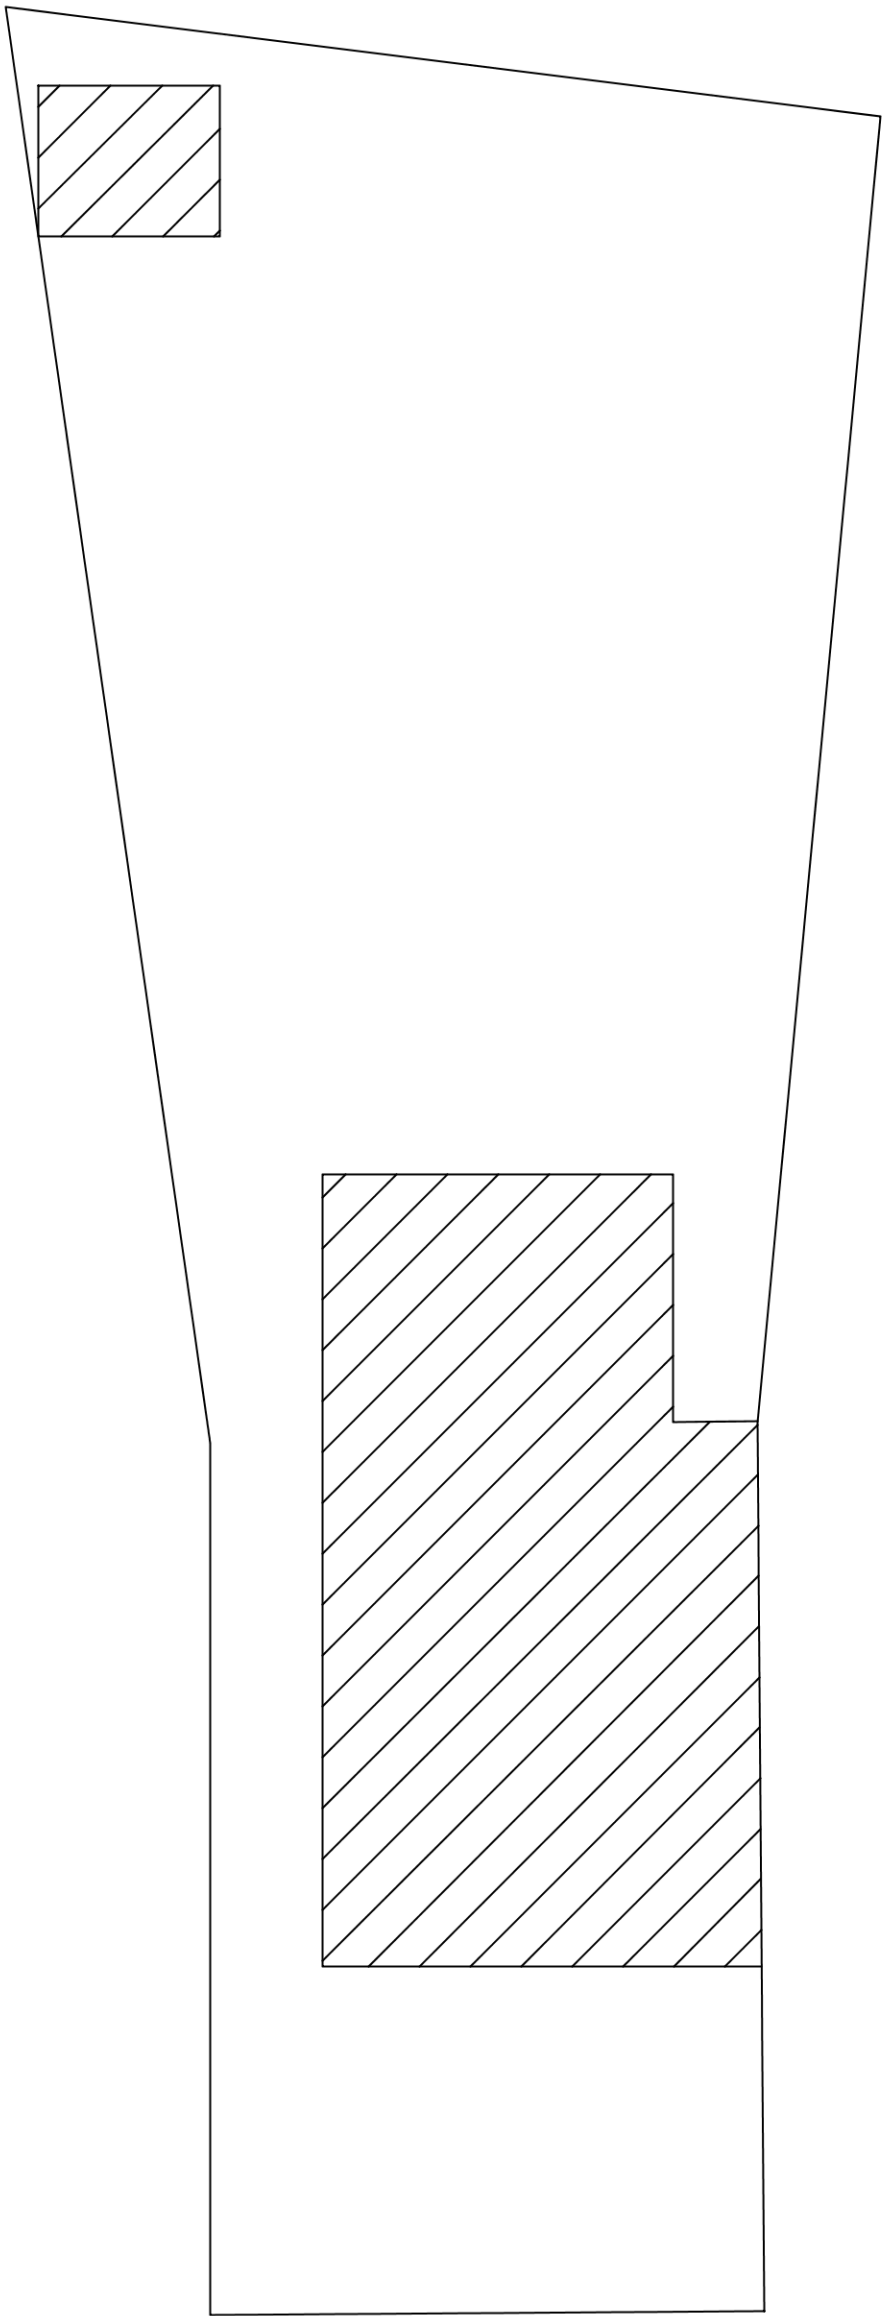

EXISTING BLOCK PLAN

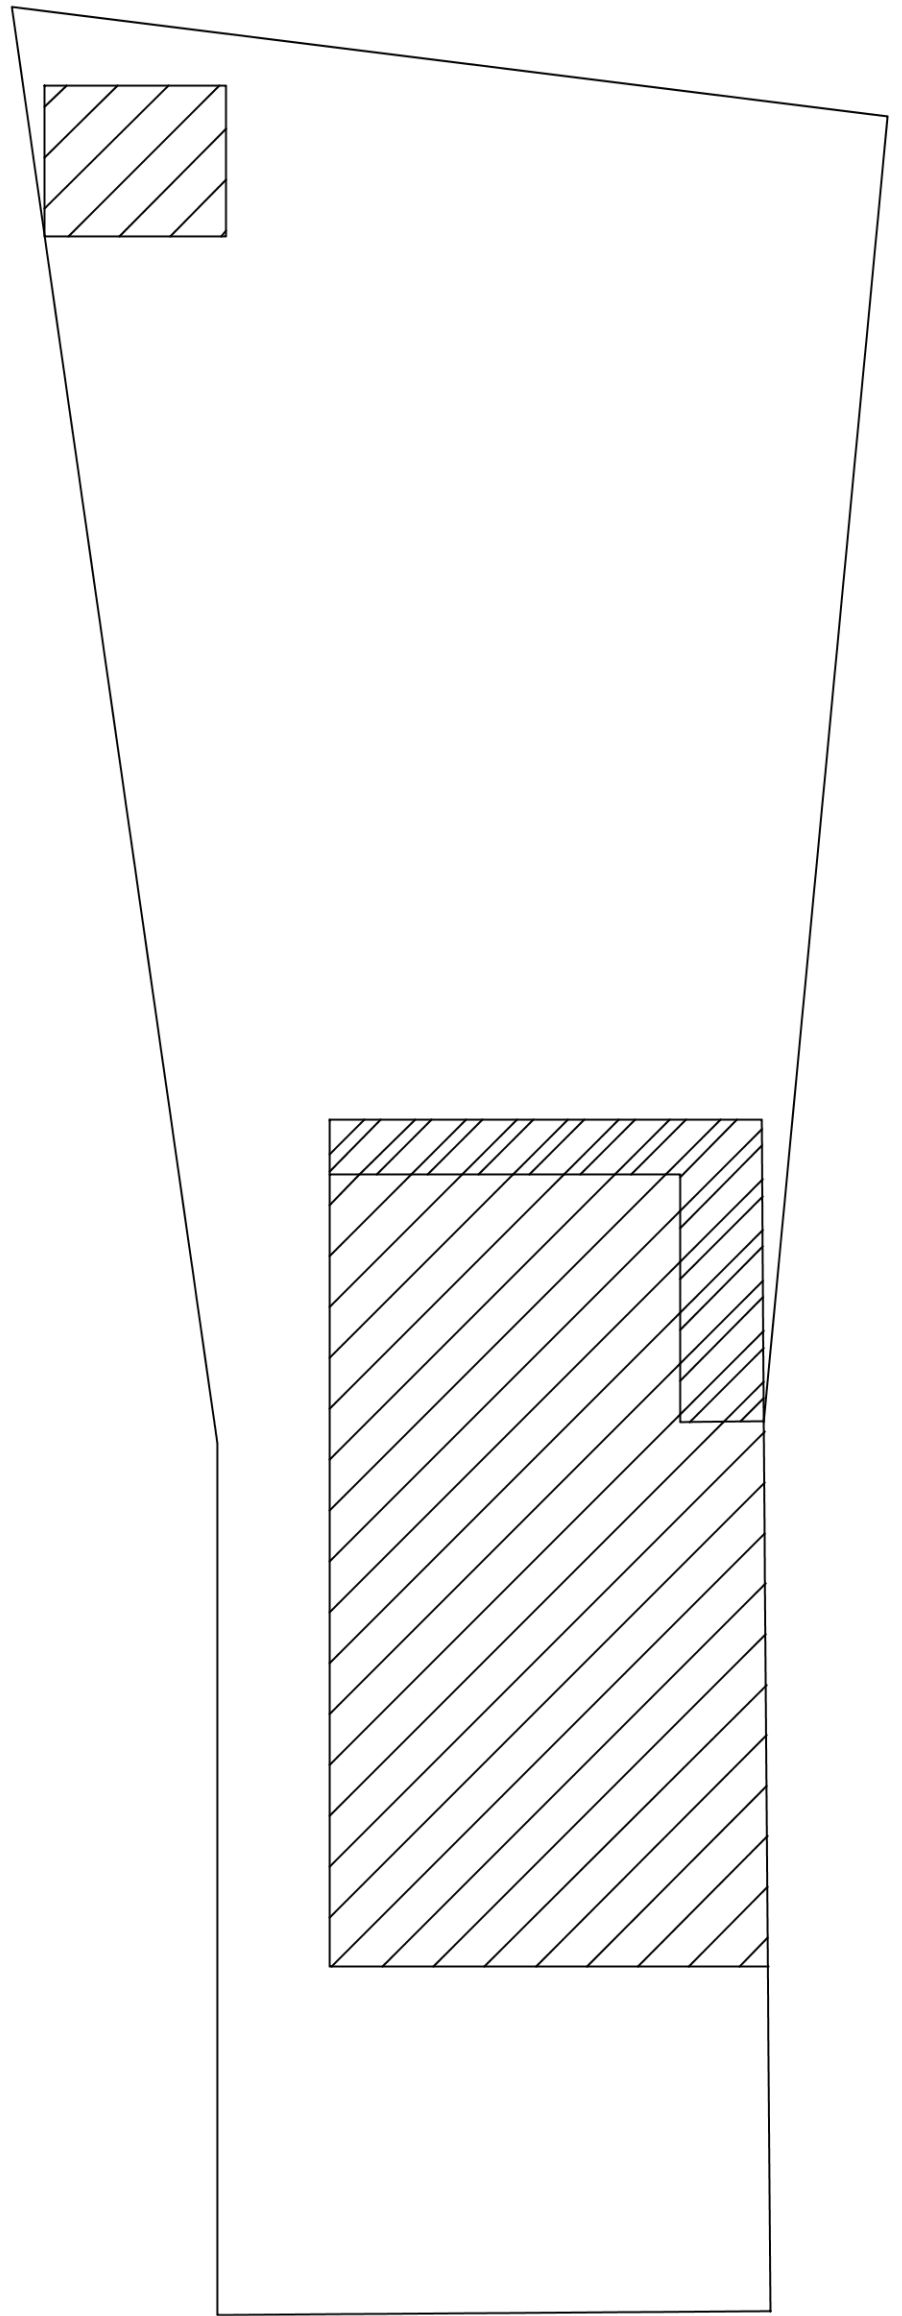

PROPOSED BLOCK PLAN

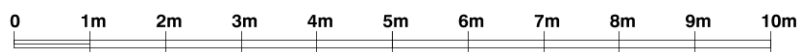

 STUDIO CAD PROJECTS Architectural Designers TEL: 079 581 581 90 E-mail: scprojects@oneleu	
PROJECT: 2 WESCOTT WAY UXBRIDGE UB8 2RE BLOCK PLANS	
SCALE: 1:100 (A1) 1:200 (A3) DATE: SEP 2019	PROJECT No: 2190901-3
THIS DRAWING MUST NOT BE REPRODUCED, MULTIPLIED OR SUBMITTED TO THE INSPECTION OF THIRD PARTIES WITHOUT OUR PRIOR PERMISSION. ALL DIMENSIONS TO BE CHECKED AND VERIFIED ON SITE	