


Location Plan

Site Address: Four Winds, Park Road, Uxbridge, UB8 1NT

Date Produced: 07-Sep-2026

Scale: 1:1250 @A4

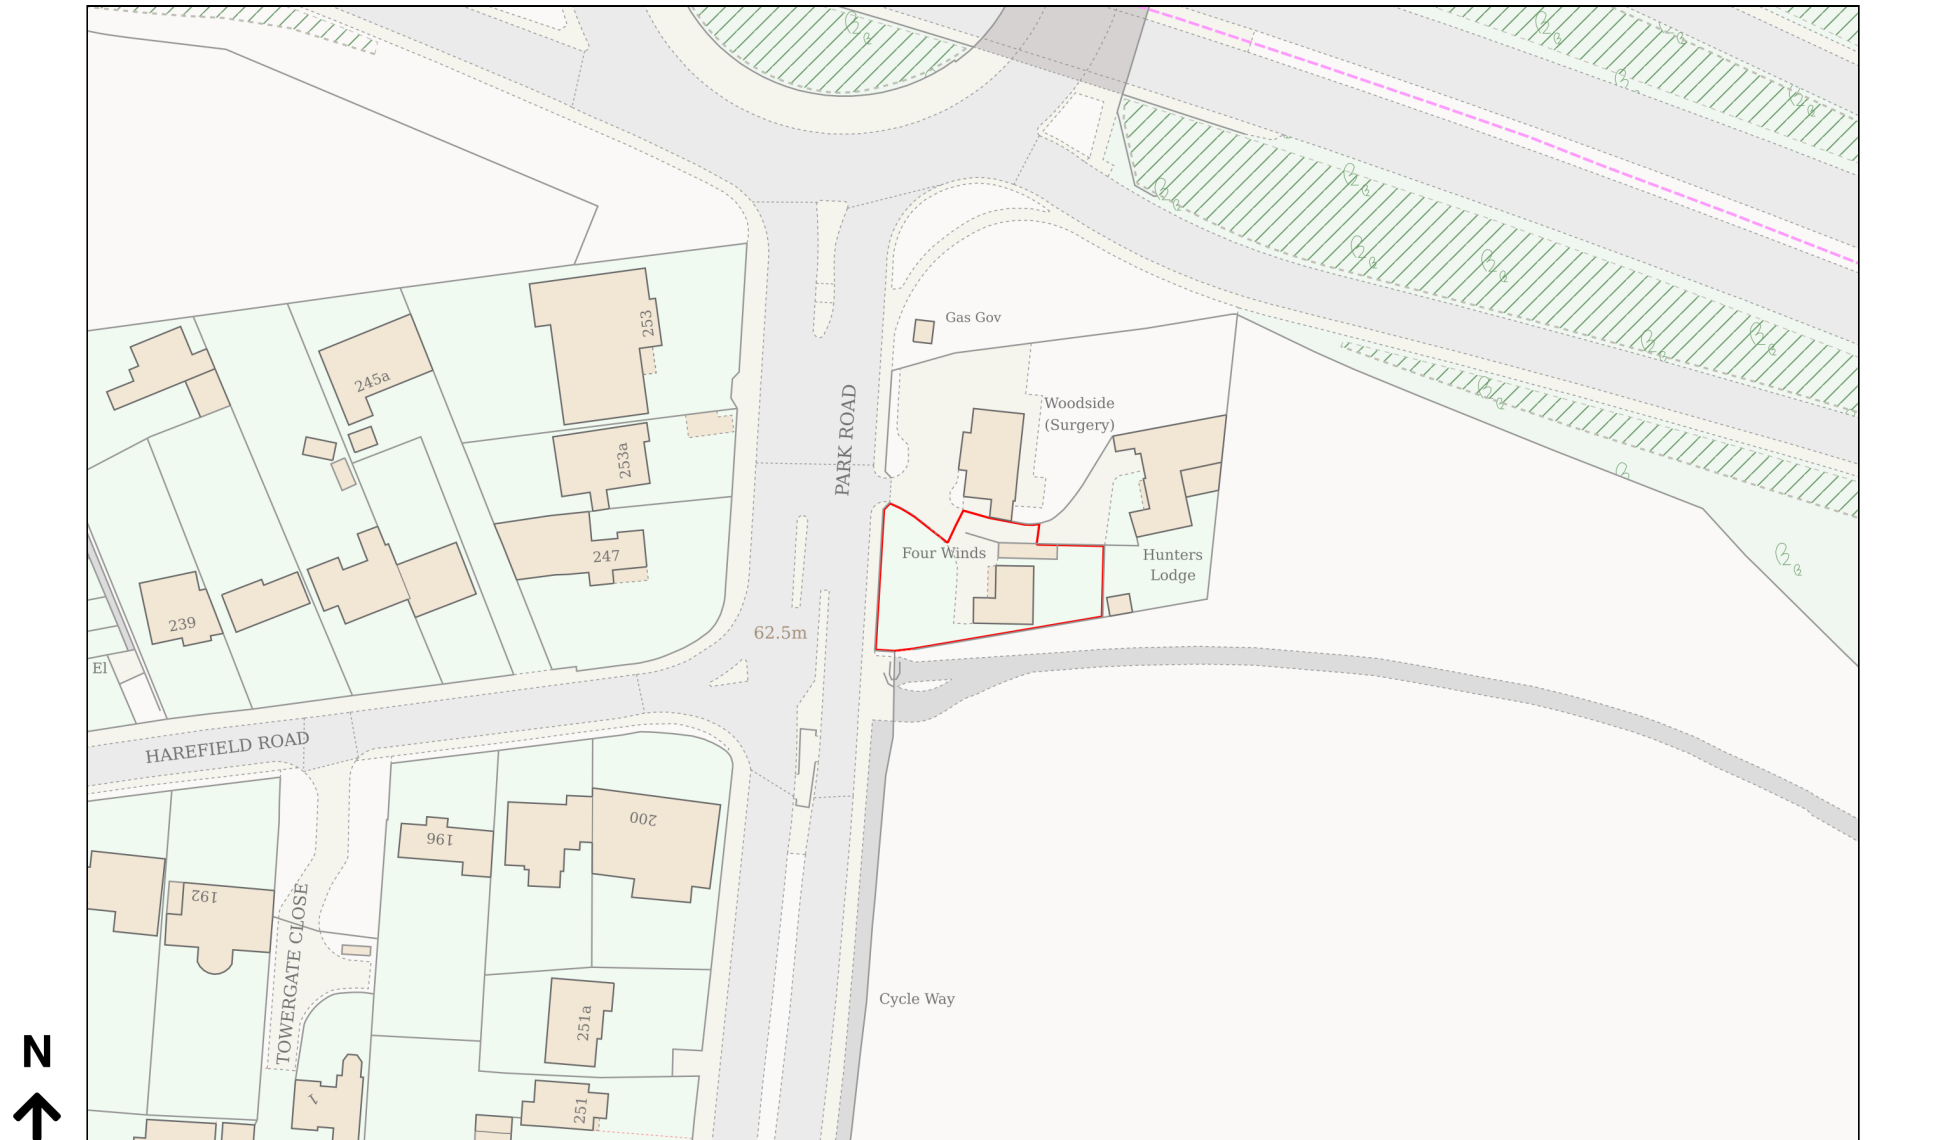

Planning Portal Reference: PP-15182618v1