


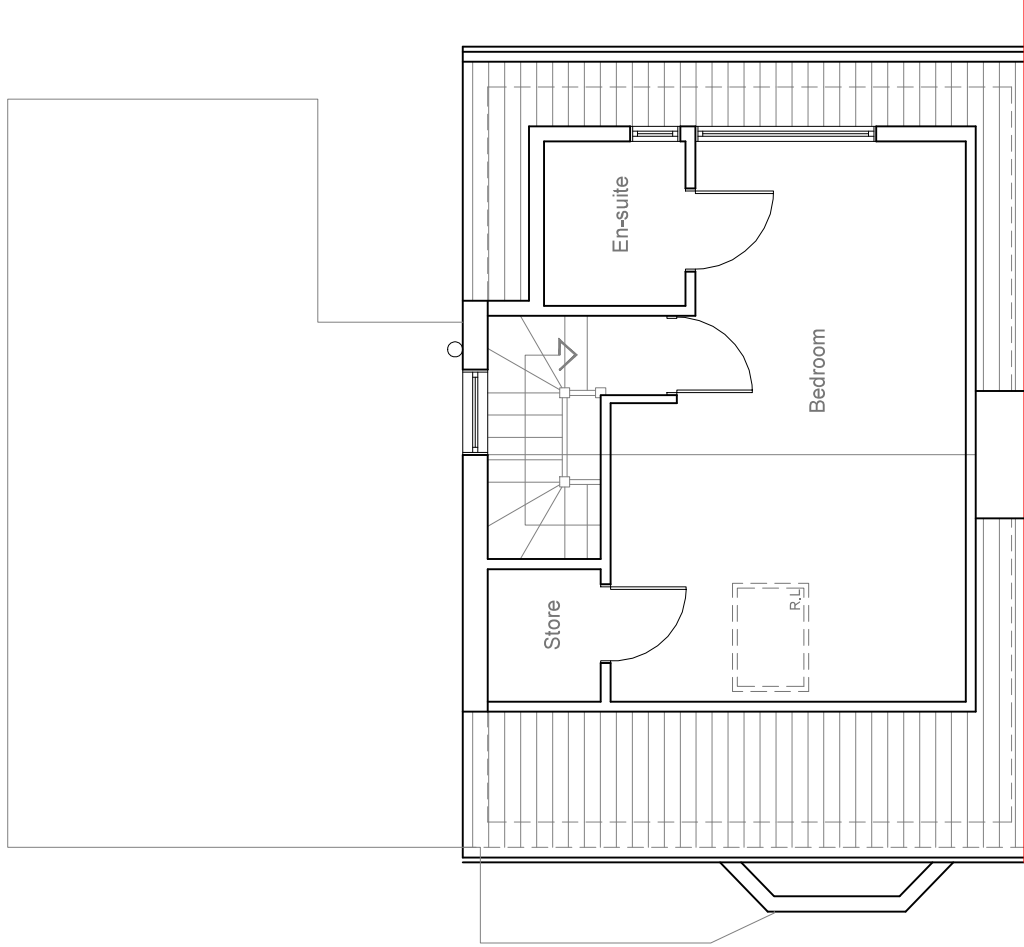

EXISTING
LOFT PLAN 1:100



	Project: 3 Little Road Hayes UB3 3BT	Title: Existing Loft plan	Scale: 1:50 @ A3 Date: Mar 2022 Drawing No.: 3509/FLT-05/SP Revision <table border="1"> <tr><td> </td><td> </td><td> </td><td> </td><td> </td></tr> <tr><td> </td><td> </td><td> </td><td> </td><td> </td></tr> </table>										
239 Western Road, Southall, Middx. UB2 5HS Tel: 020 8571 1369 info@multicreation.co.uk													