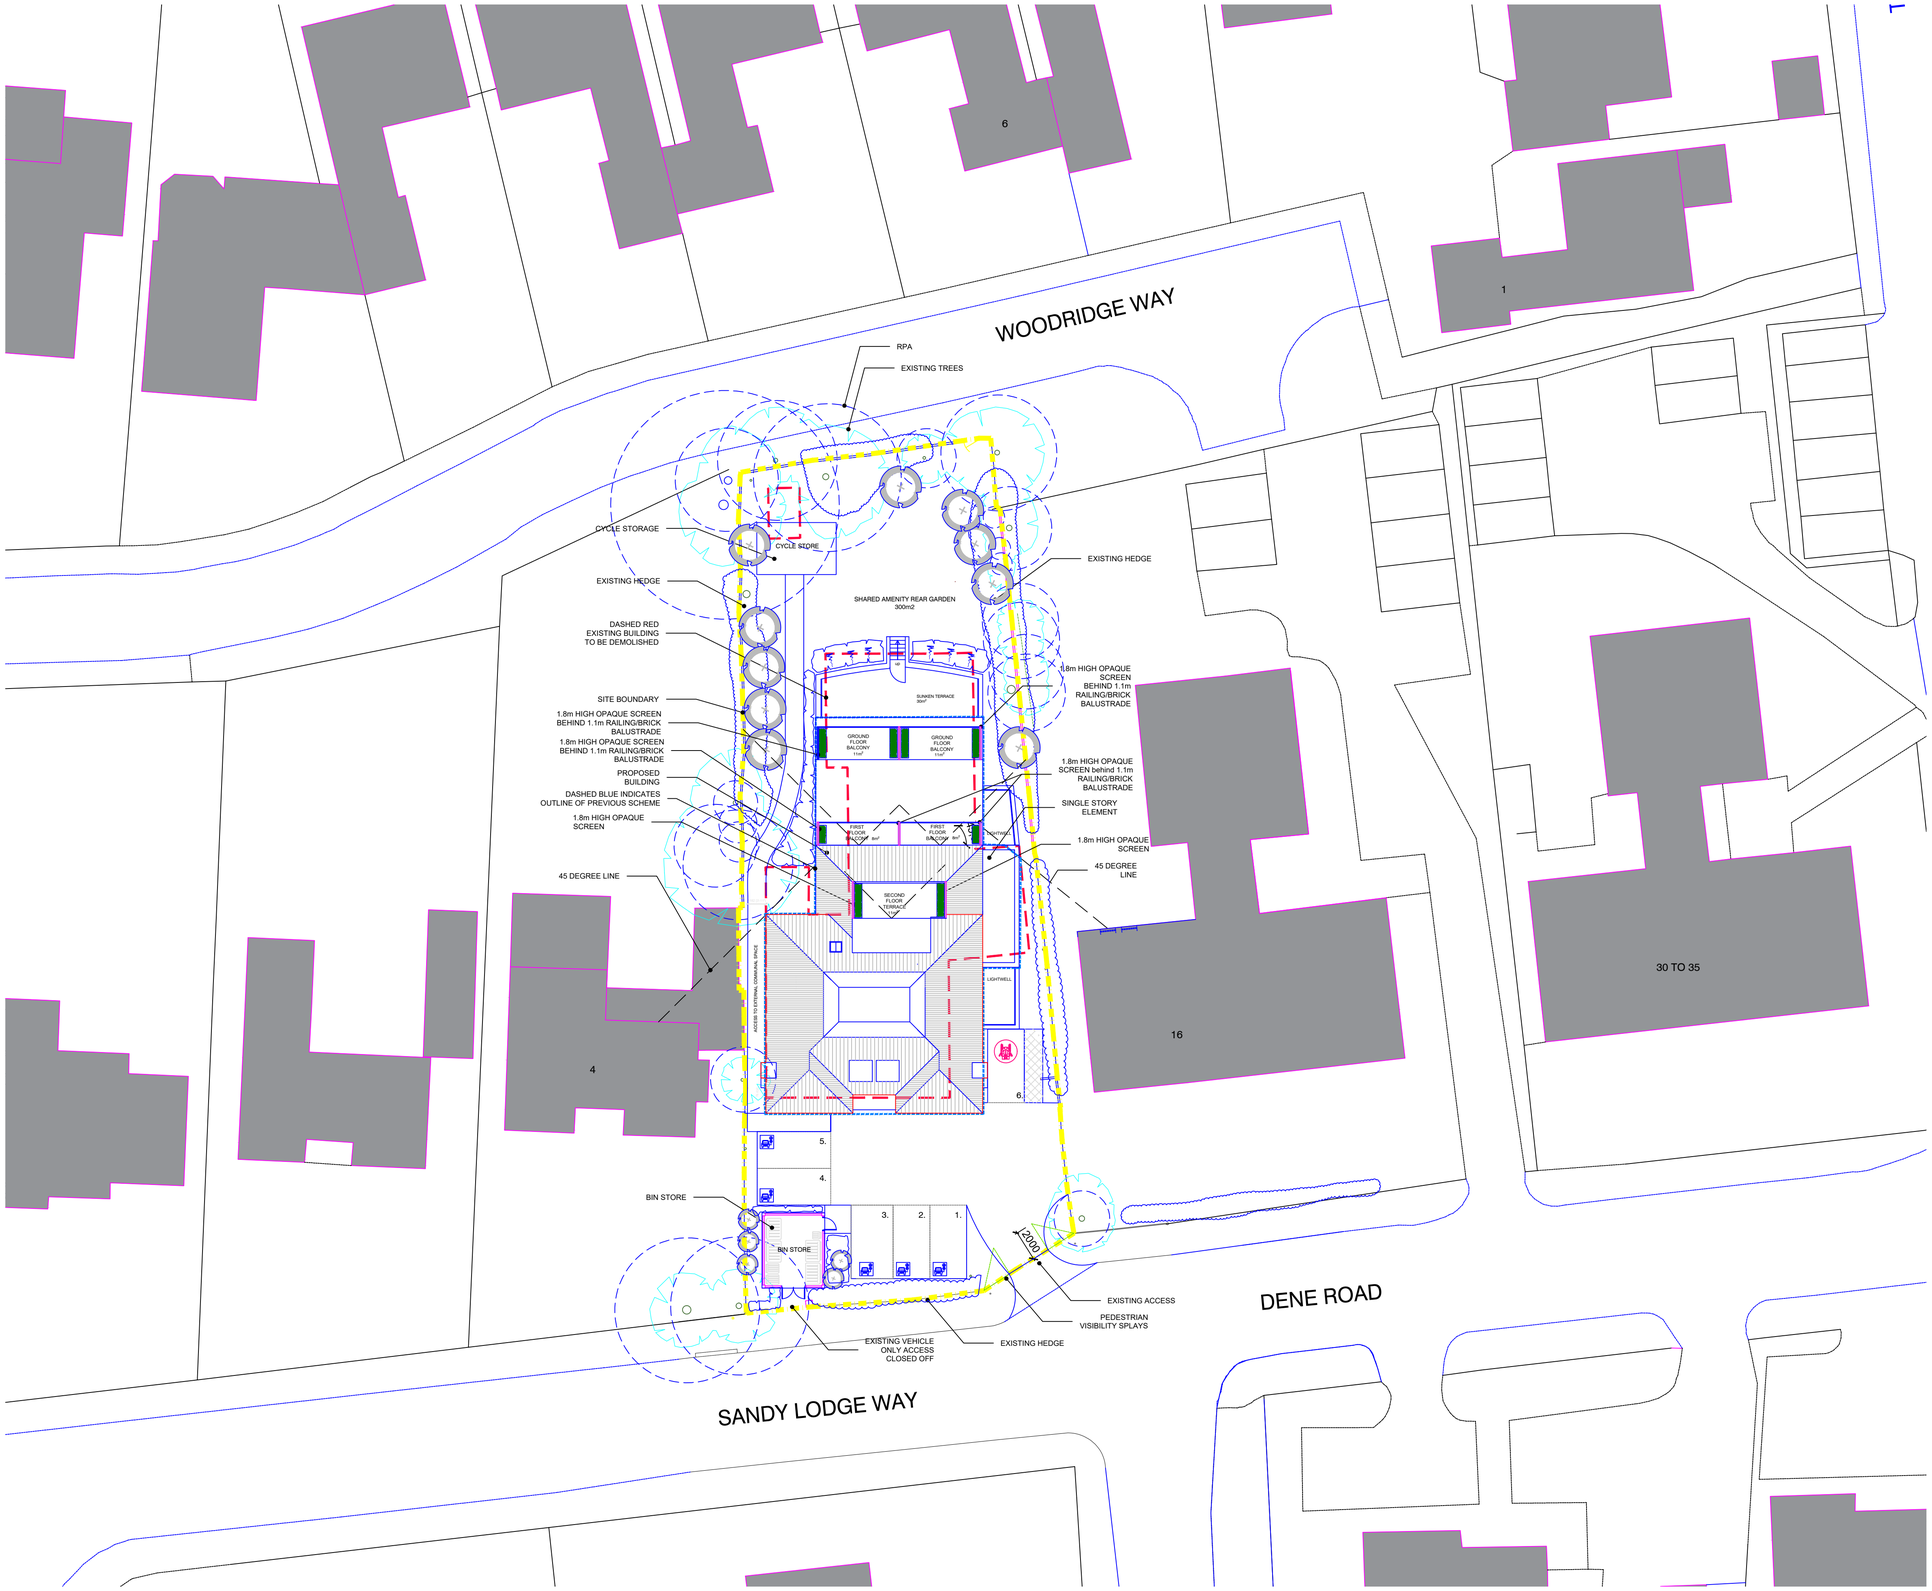

NORTH

KEY

- PROPOSED TREES
- EXISTING TREES TO BE RETAINED
- RPA
- PROPOSED INDICATIVE PLANTING
- EXISTING PLANTING
- SITE BOUNDARY BASED ON TPO SURVEY
- RED DASHED LINE INDICATES BUILDING TO BE DEMOLISHED
- GREEN LINE INDICATES OUTLINE OF PRE APP
- BLUE DASHED LINE INDICATES OUTLINE OF PREVIOUS REFUSED SCHEME REF. No: 34035/APP/2023/3544
- VEHICLE ELECTRONIC CHARGING POINT
- BANK

0 1 2 3 4 5 m 10 15 20

Scale 1:200

Rev.	Date	Detail
A	24.10.24	CHANGES TO LAYOUT

Status: PLANNING

ASCOT DESIGN
Timeless architecture

Ascot Design Ltd, Ashurst Manor, Ashurst Park, Ascot, Berkshire, SL5 7DD
Tel: 01344 299330 Fax: 01344 299331 Email: info@ascotdesign .com
www.ascotdesign.com

Client: GAVACAN HOMES

Project Title: 2 SANDY LODGE WAY
NORTHWOOD HA6 2BZ

DRAWING Title: SITE PLAN

Scale.	Date.	Drawn
1-200@A1	JUNE'24	KMB

DRAWING No.	Rev.
23 - J4296 - 300	A

The copyright in this document and design is confidential to and the property of Ascot Design Limited