
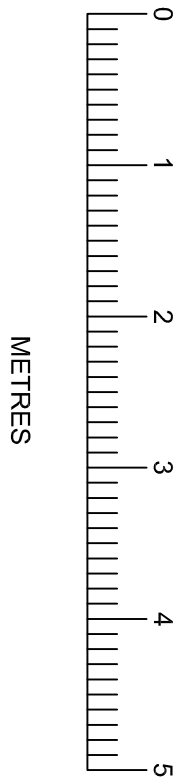


Notes:
All dimensions should be checked with a site survey.
Drawings are subject to statutory authority approval and are to be used for the purpose of planning.
Structural calculations and drawings to be supplied by a structural engineer.

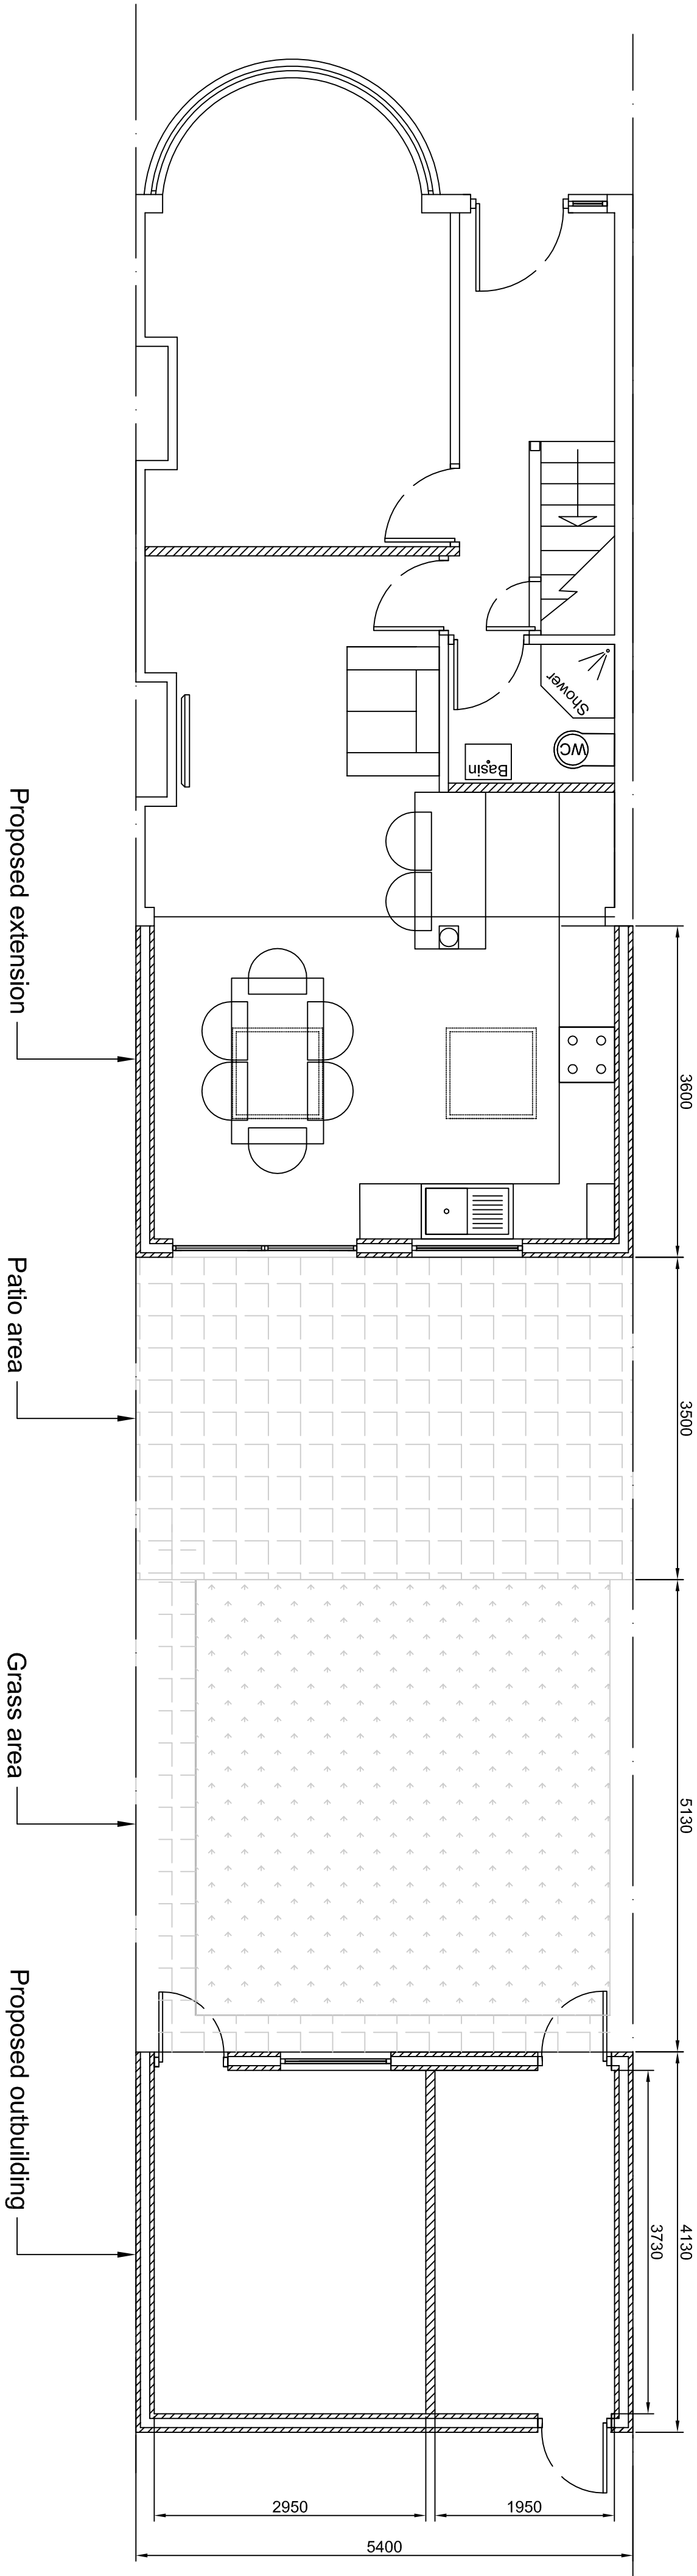

Client :
MR & MRS COOPER
29 MOUNT PARK ROAD
PINNER
MIDDLESEX
HA52J5
Drawing Title:
PROPOSED GARDEN
PLAN
SCALE: 1:50 @ A1
Drawn by: ML
Drawing no: 303 rev A
Date: 25.04.2022