Lake

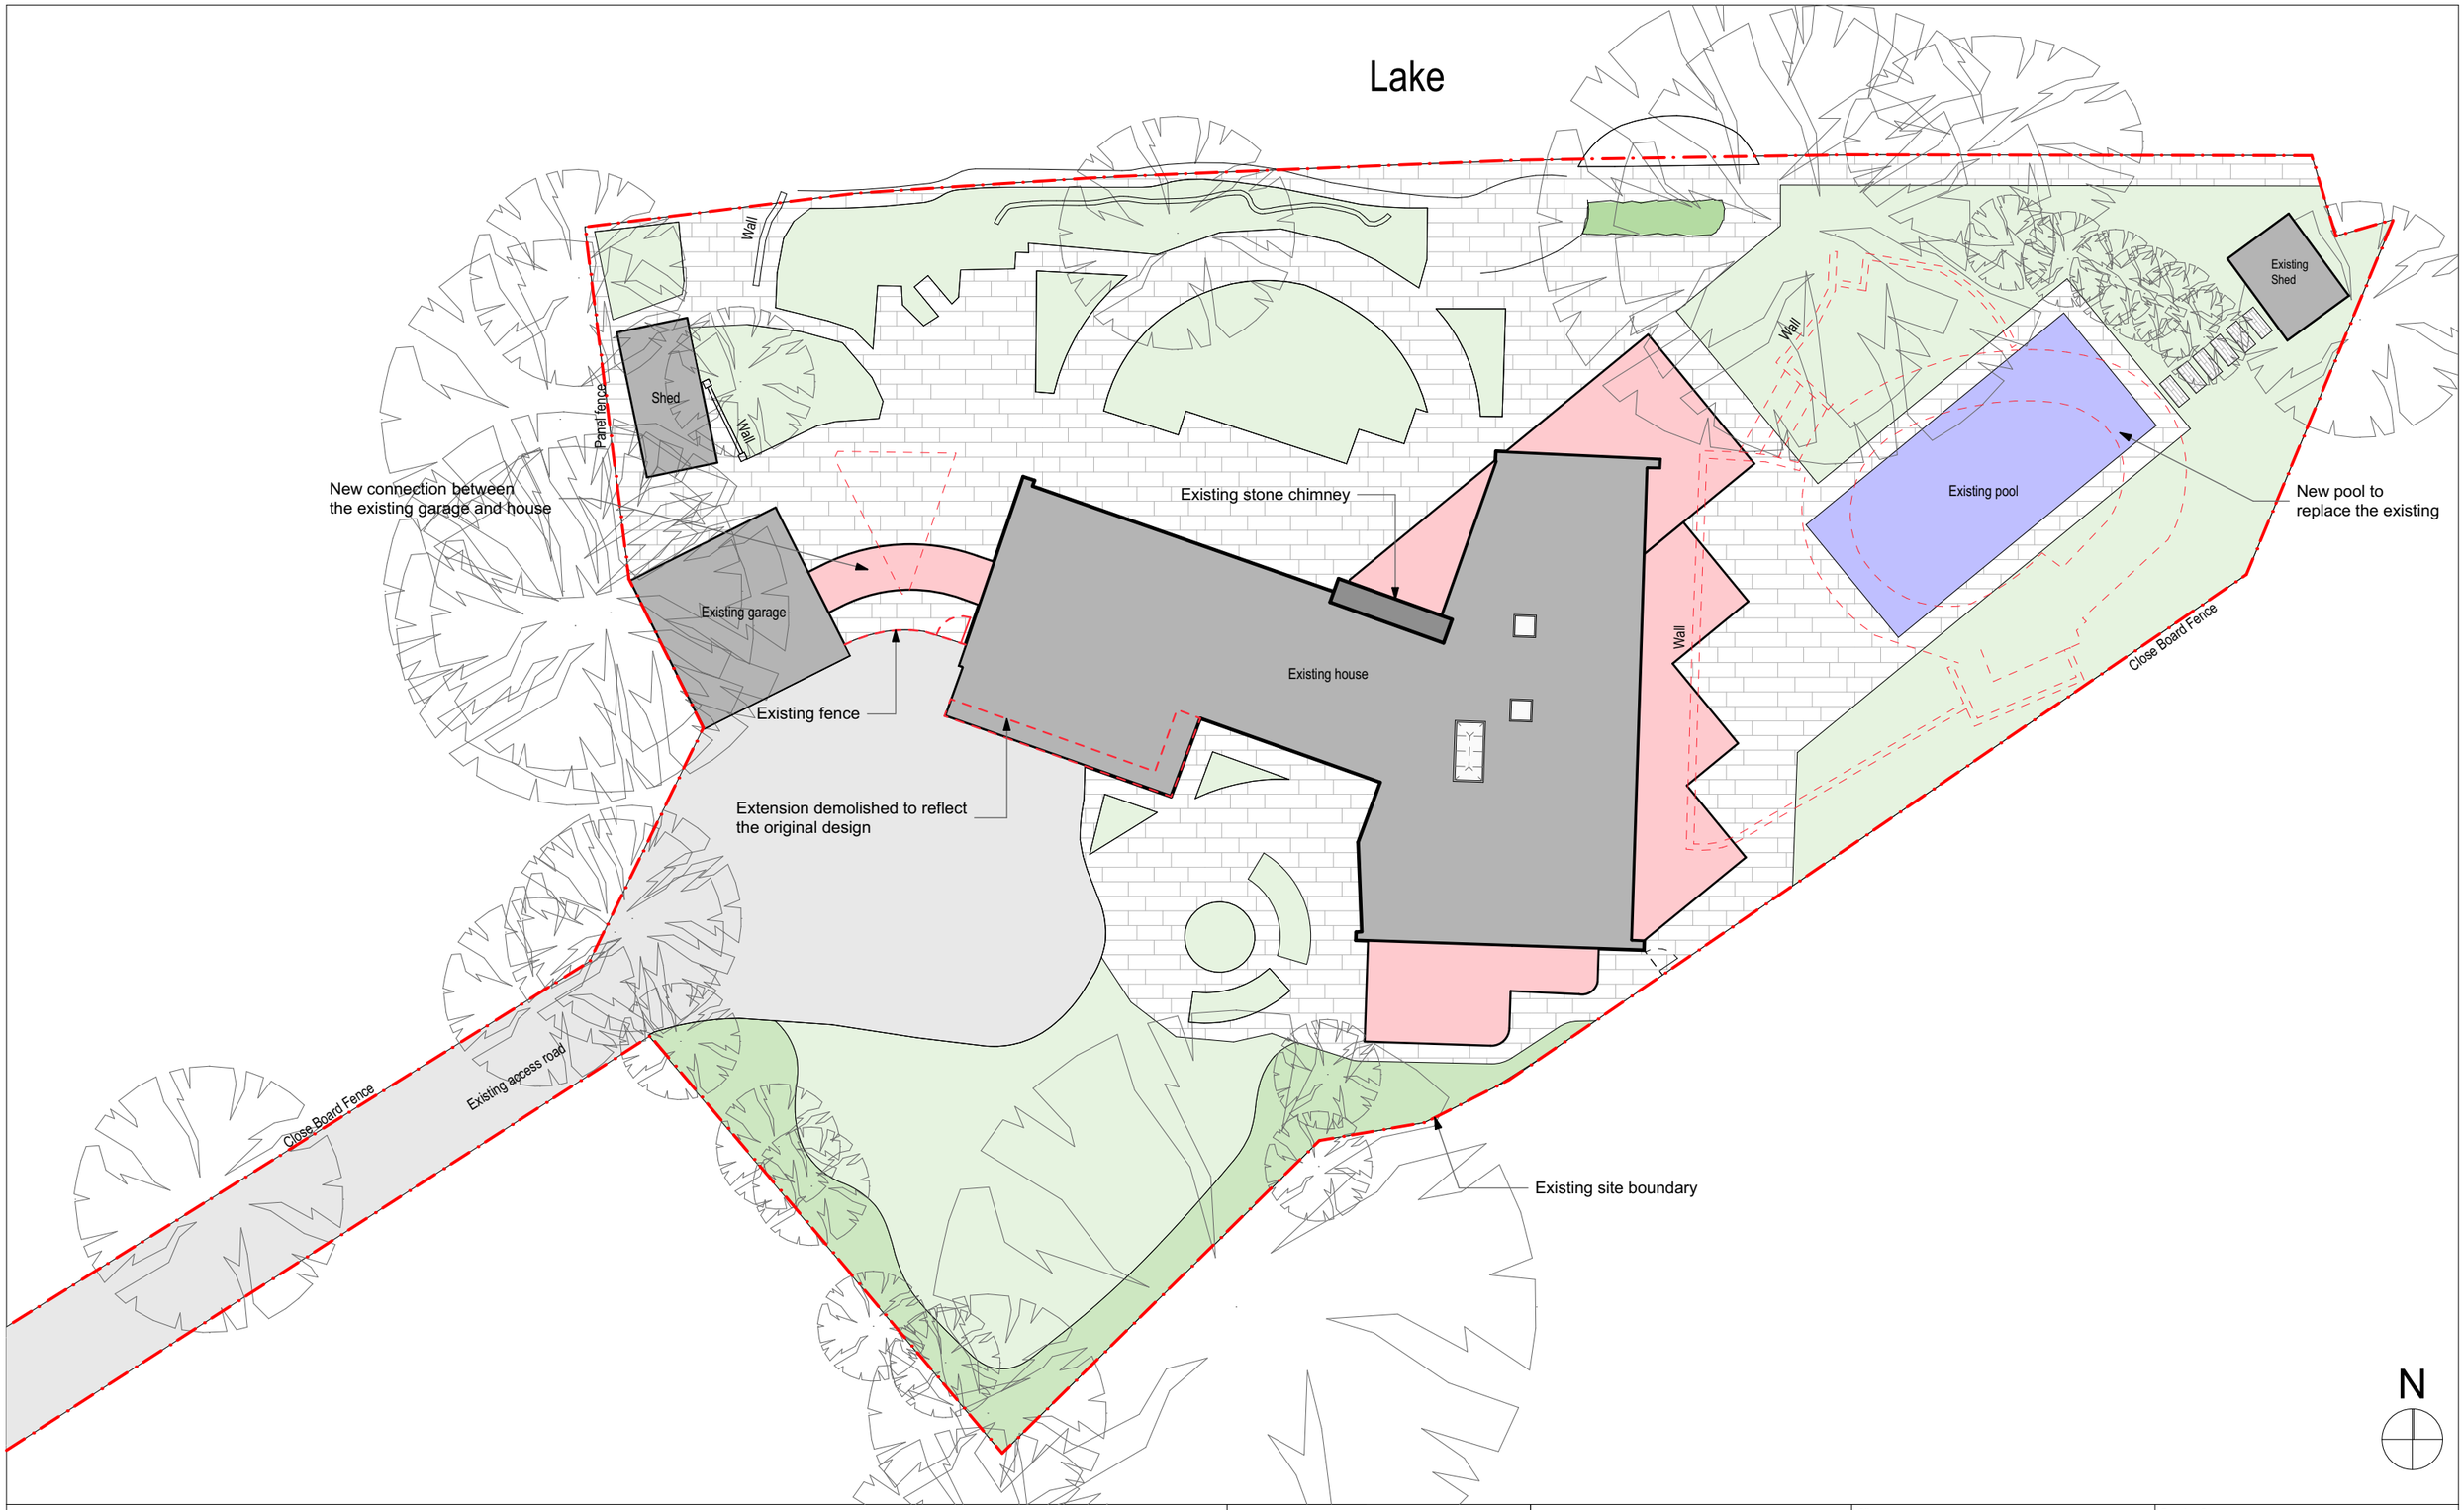

Existing green areas

Existing building/garage/shed

Existing trees

Existing site boundary

To be demolished/redesigned

New extension

New pool to replace the existing

Existing pavement

Existing tarmac

Rev	Date	Description	Dr'n	Ch'd
C	17.2.22	Proposal amended to incorporate Conservation officer recommendations	CT	AH
B	1.10.21	Tree position updated following the tree report and tree constraints plan	CT	AH
A	13.8.21	Planning Issue	CT	AH
	9.7.21			

hap architects

The Old Registry, 20 Amersham Hill,
High Wycombe, Bucks, HP13 6NZ.
T: 01494 450427 F: 01494 465670
E: admin@haparchitects.co.uk
www.haparchitects.co.uk

Client
Mr Colin Jenkins

Project
92A Swakeleys Drive, Ickenham,
UB10 8QG

Scales
1:200

Sheet size
A3

Scale Bar
0 2 4 6 8m
4cm

Drawing Status
PLANNING

Drawing Description
Proposed Site Plan

Project Number - Drawing Number - Revision
2124-PL03-C

DO NOT SCALE from this drawing for construction purposes, use figured dimensions only. All dimensions and levels must be verified on site prior to commencement and any discrepancies notified. This drawing to be read in conjunction with relevant specialists drawings, details and specifications.
Copyright of this drawing is the property of HAP Chartered Architects Ltd

RIBA Chartered Practice