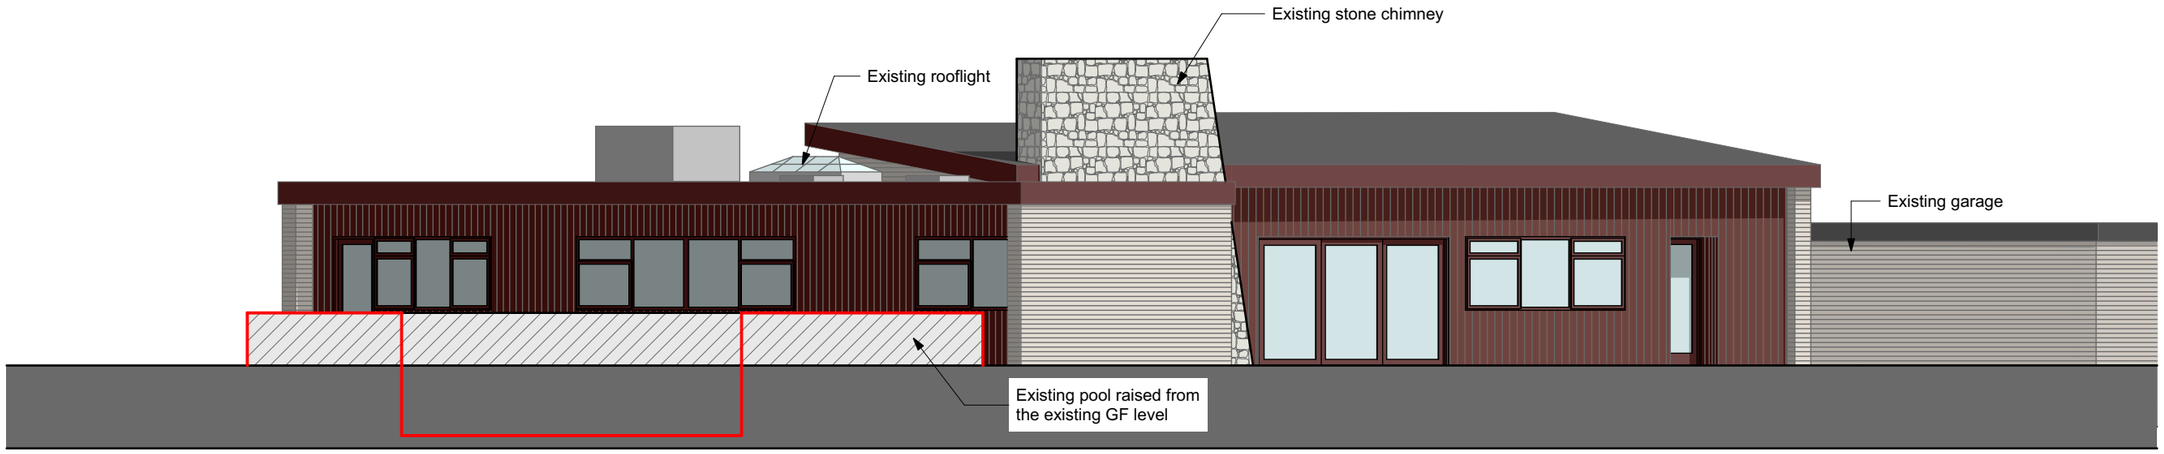

Existing NE Elevation

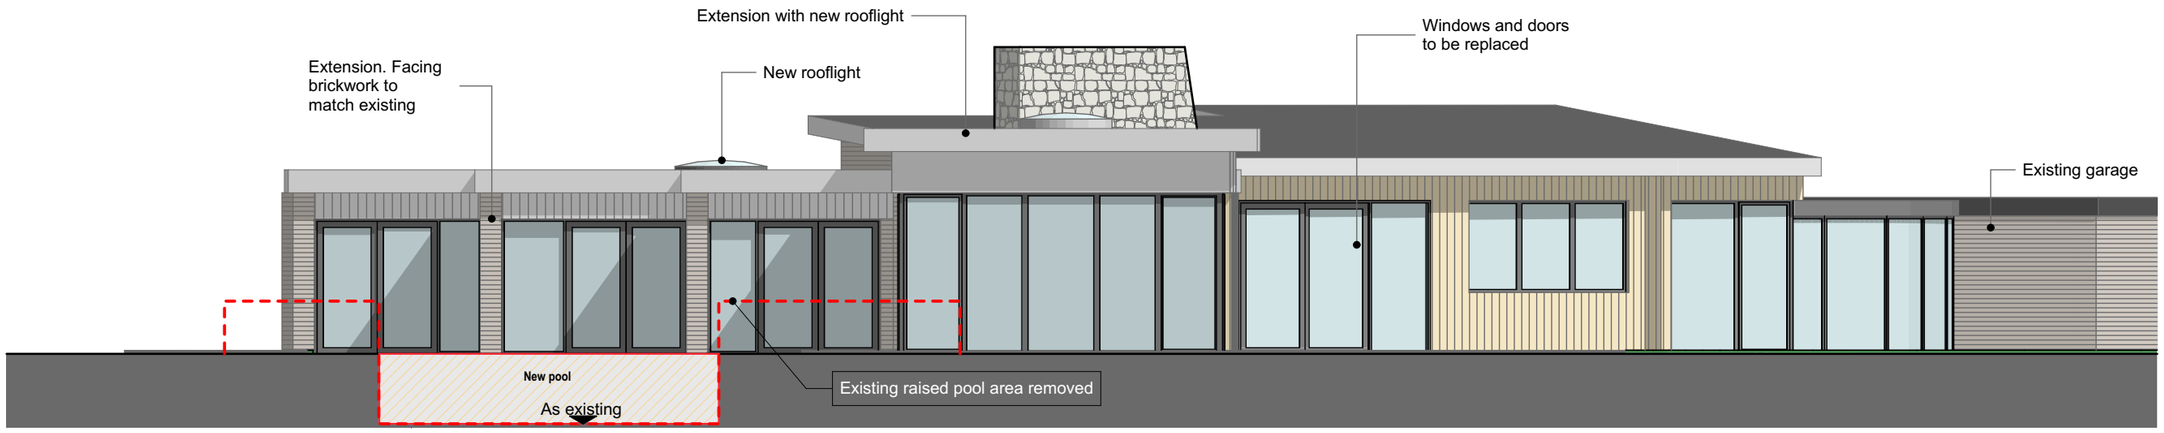

Proposed NE Elevation

Key Plan

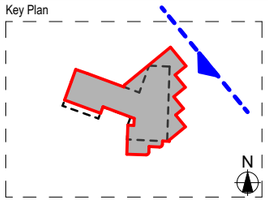

- Existing stone (chimney)
- Existing facing brickwork
- Existing fascias & glazing framing (colour dark brown)
- Existing timber cladding (painted dark brown)
- Proposed white painted timber cladding (to match the original house finishes)
- Existing fascias to be painted white to match the original house
- Proposed glazing frame - dark grey
- Proposed facing brickwork to match existing
- Proposed vertical timber cladding
- Existing granite cladding

Rev	Date	Description	Dr'n	Ch'd
B	17.2.22	Proposal amended to incorporate Conservation officer recommendations	CT	AH
A	13.8.21	Planning Issue	CT	AH
	9.7.21			

hap architects
The Old Registry, 20 Amersham Hill, High Wycombe, Bucks, HP13 6NZ.
T: 01494 459427 F: 01494 465670
E: admin@haparchitects.co.uk
www.haparchitects.co.uk

Client: Mr Colin Jenkins

Project: 92A Swakeleys Drive, Ickenham, UB10 8QG

Scales: 1:100

Sheet size: A3

Scale Bar: 0 1 2 3 4m (4cm)

Drawing Status: PLANNING

Drawing Description: **Existing and Proposed NE Elevation**

Project Number - Drawing Number - Revision: **2124-PL08-B**

DO NOT SCALE from this drawing for construction purposes, use figured dimensions only. All dimensions and levels must be verified on site prior to commencement and any discrepancies notified. This drawing to be read in conjunction with relevant specialists drawings, details and specifications. Copyright of this drawing is the property of HAP Chartered Architects Ltd

RIBA Chartered Practice