


Existing NW Elevation

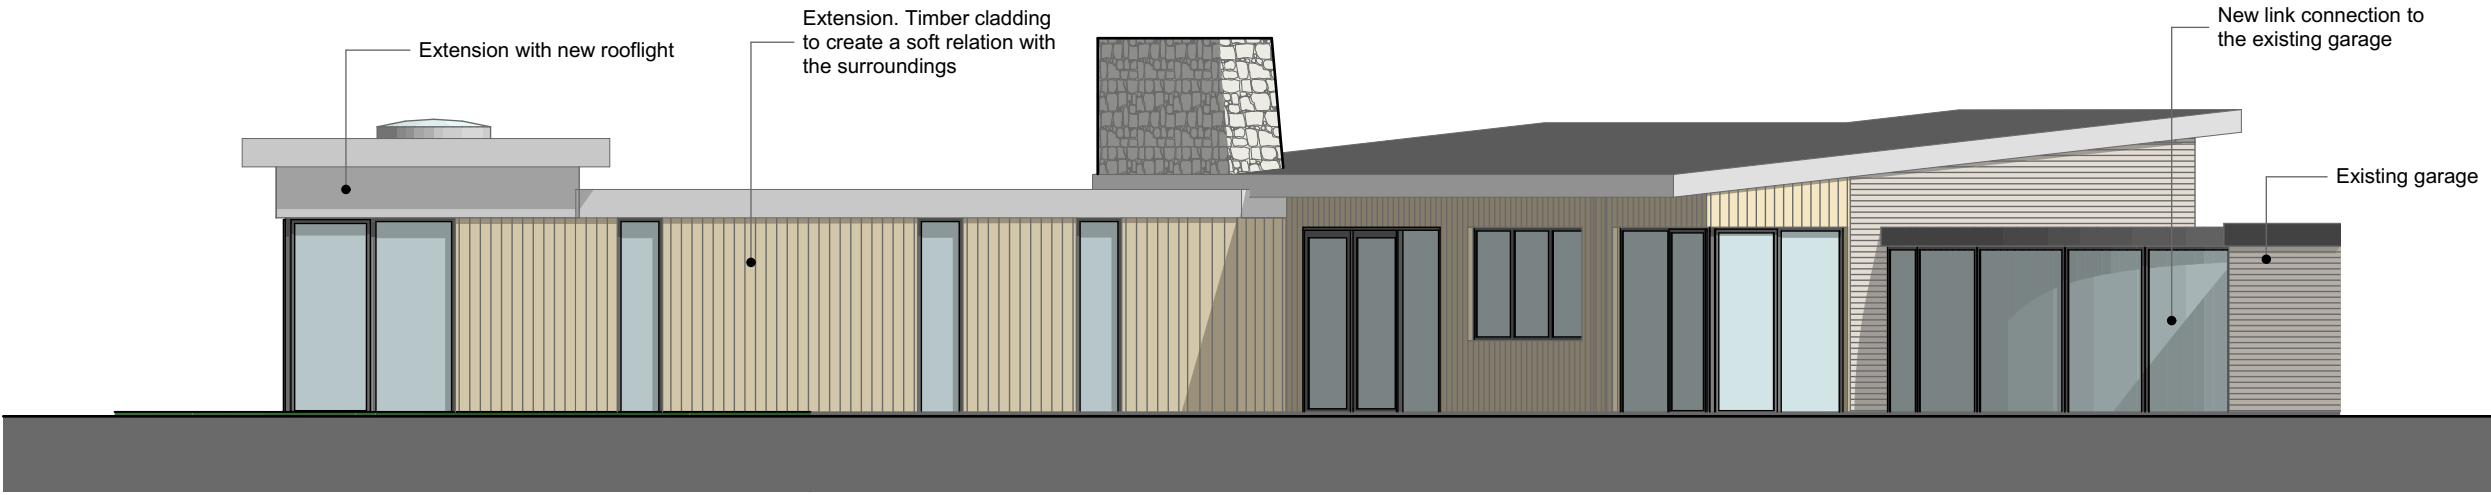

Proposed NW Elevation

Key Plan

Existing stone (chimney)

Existing facing brickwork

Existing fascias & glazing framing (colour dark brown)

Existing timber cladding (painted colour dark brown)

Proposed white painted timber cladding (to match the original house finishes)

Existing fascias to be painted white to match the original house

Proposed glazing frame - dark grey

Proposed vertical timber cladding

B	17.2.22	Proposal amended to incorporate Conservation officer recommendations	CT	AH
A	13.8.21	Planning Issue	CT	AH
	9.7.21			
Rev	Date	Description	Dn	Chd

The Old Registry, 20 Amersham Hill,
High Wycombe, Bucks, HP13 6NZ.
T: 01494 450427 F: 01494 465670
E: admin@haparchitects.co.uk
www.haparchitects.co.uk

Client Mr Colin Jenkins		Drawing Status PLANNING	
Project 92A Swakeleys Drive, Ickenham, UB10 8QG		Drawing Description Existing and Proposed NW Elevation	
Scales 1:100		Sheet size A3	Project Number - Drawing Number - Revision 2124-PL09-B
Scale Bar 		DO NOT SCALE from this drawing for construction purposes, use figured dimensions only. All dimensions and levels must be verified on site prior to commencement and any discrepancies notified. This drawing to be read in conjunction with relevant specialists drawings, details and specifications. Copyright of this drawing is the property of HAP Chartered Architects Ltd	
		RIBA Chartered Practice	