


EXISTING SIDE ELEVATION

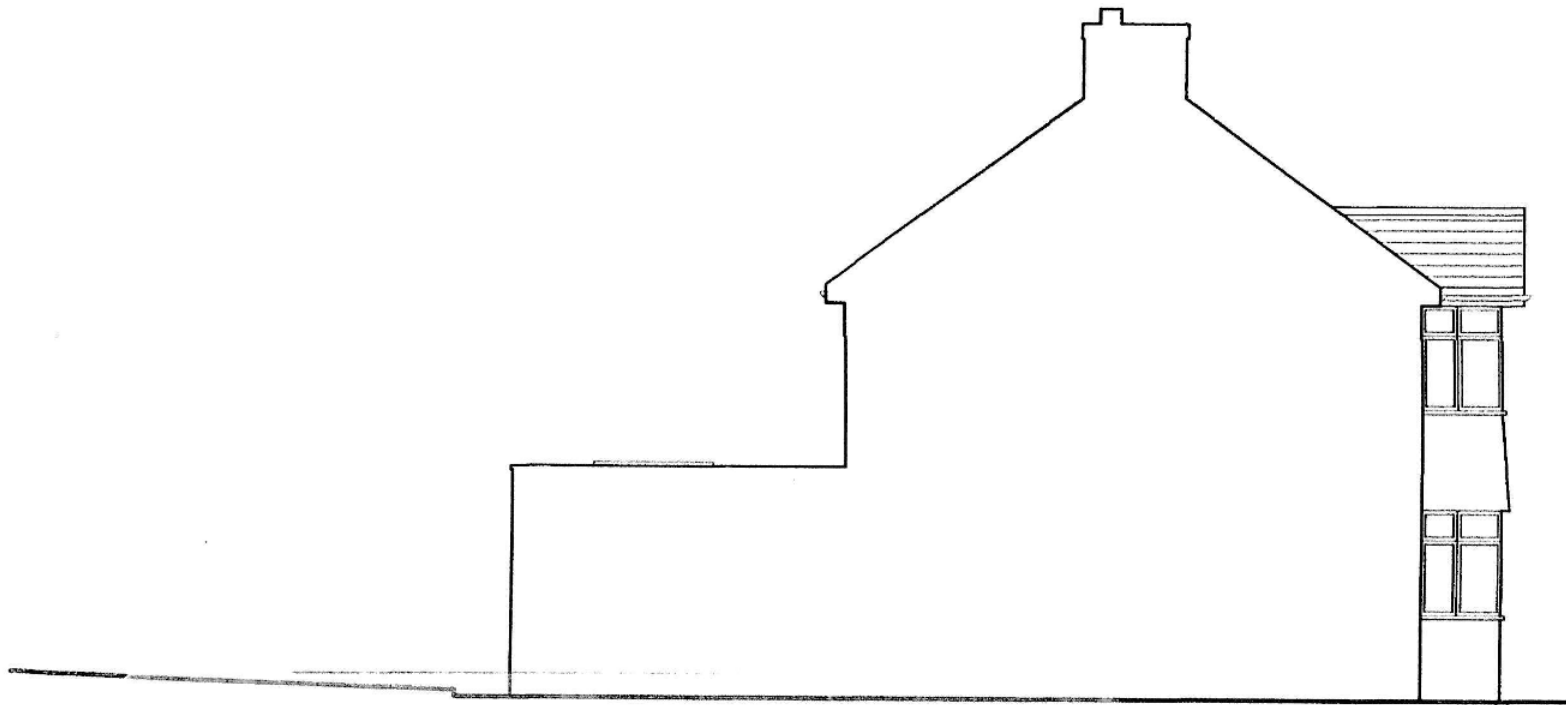

29 POTTER STREET, NORTHWOOD HA6 1QJ

SINGLE STOREY REAR EXTENSION AND CONVERSION OF GARAGE TO HABITABLE USE

REFERENCE: 34251/APP/2020/429

SHEET SIZE: A4



SCALE BAR 1:100