
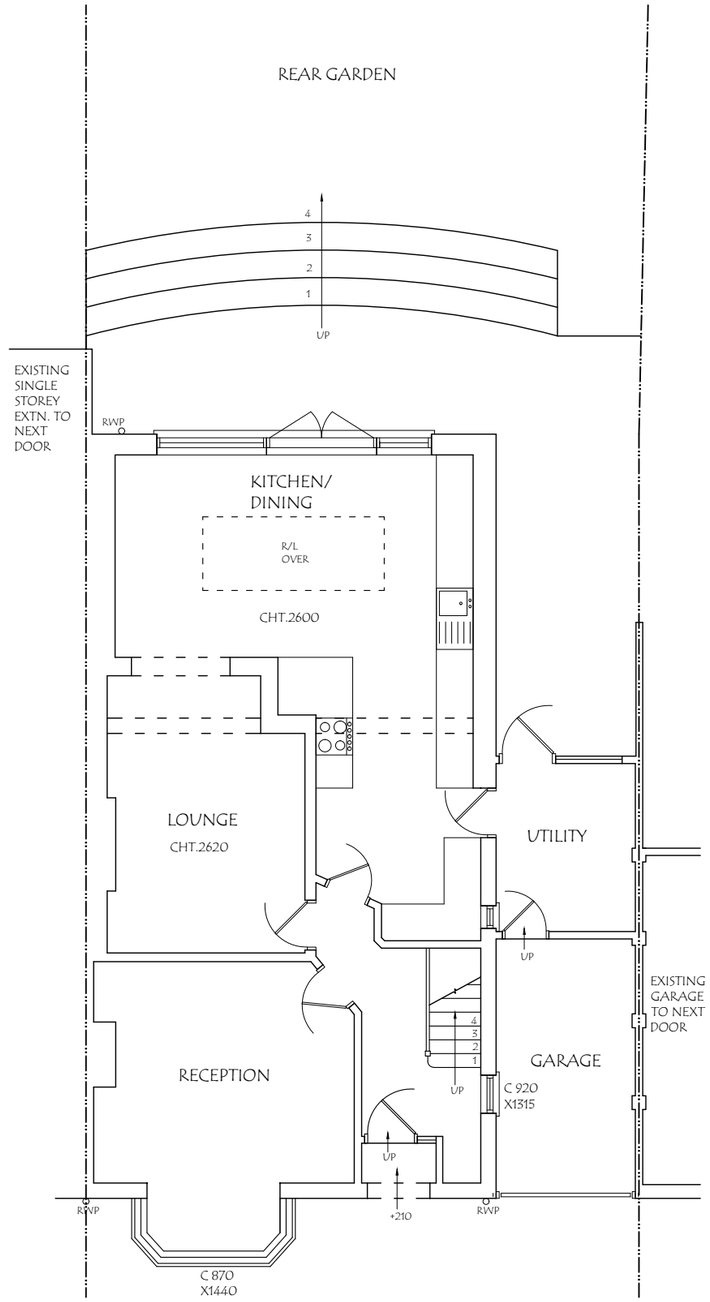


PRE-EXISTING GROUND FLOOR PLAN

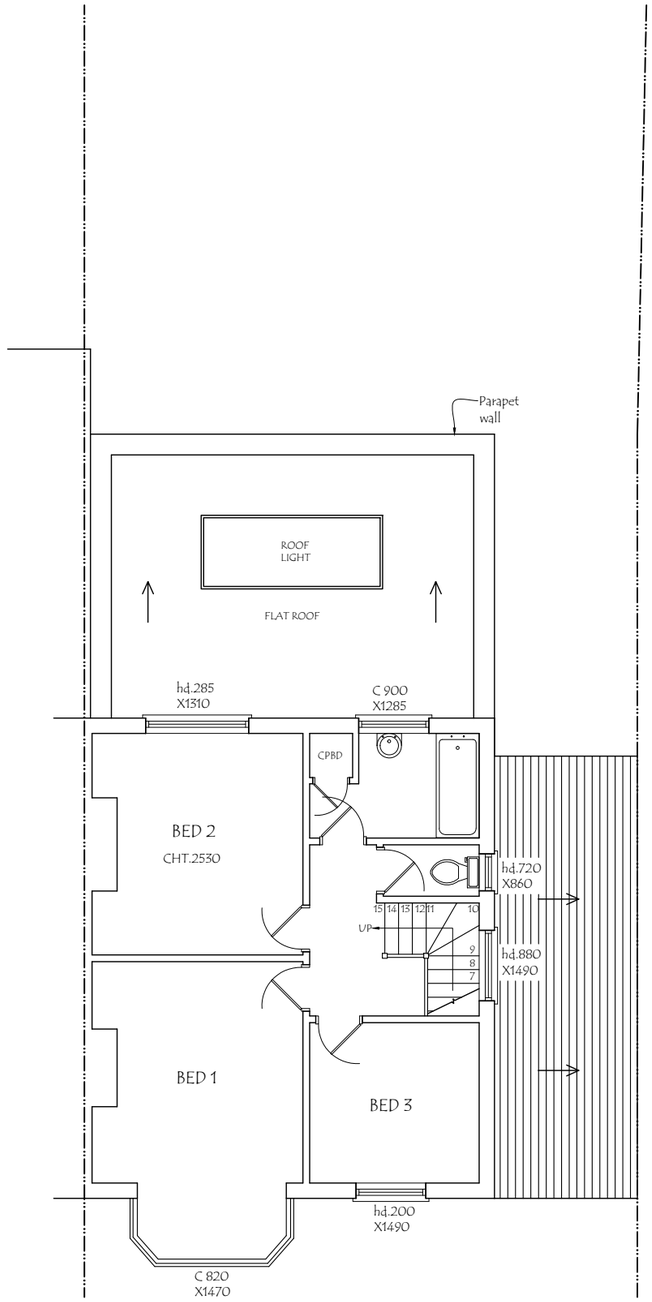

PRE-EXISTING FIRST FLOOR PLAN

SMART PLANNING DESIGNS LTD
93 Carlton Avenue West, Wembley, HA0 3RB.
Email : planningdesigns@hotmail.com
Tel : 07940961010

ADDRESS:
29, POTTER STREET,
NORTHWOOD HA6 1QJ.

DRAWING TITLE: PRE-EXISTING FLOOR PLANS

DRG. NO. - 01 | REV: | SCALE - 1: 100


DATE: 16/10/2026

DRG. PAPER SIZE: A3

0M 1M 2M 3M 4M 5M 6M 7M 8M 9M 10M




PRE-EXISTING FRONT ELEVATION

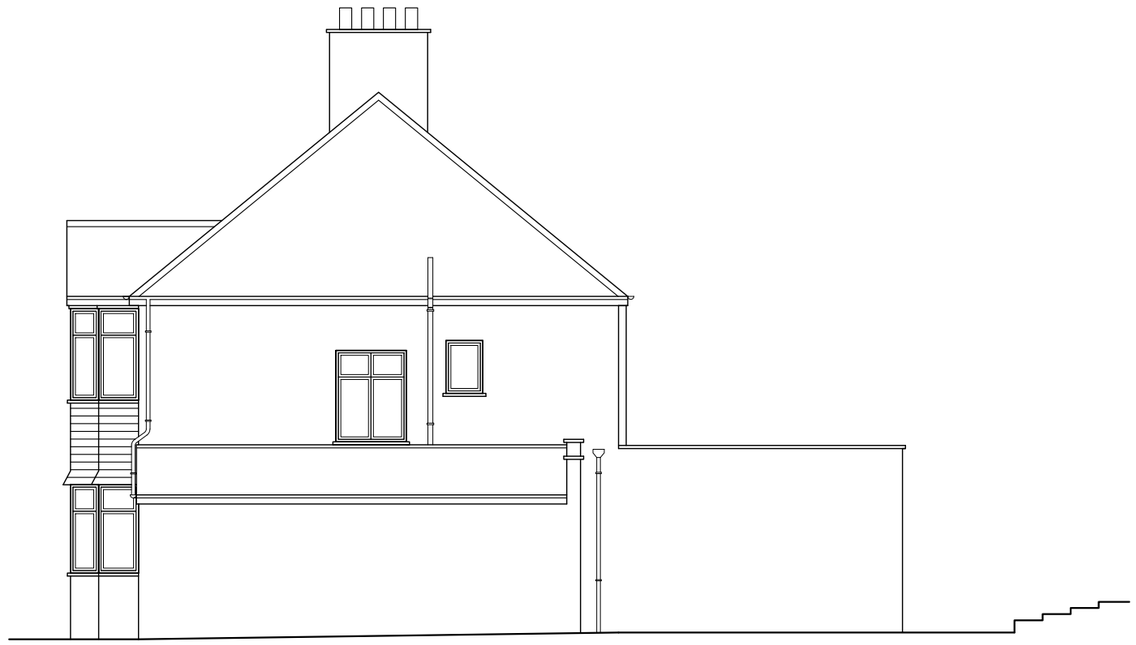

PRE-EXISTING SIDE ELEVATION



EXISTING FRONT ELEVATION

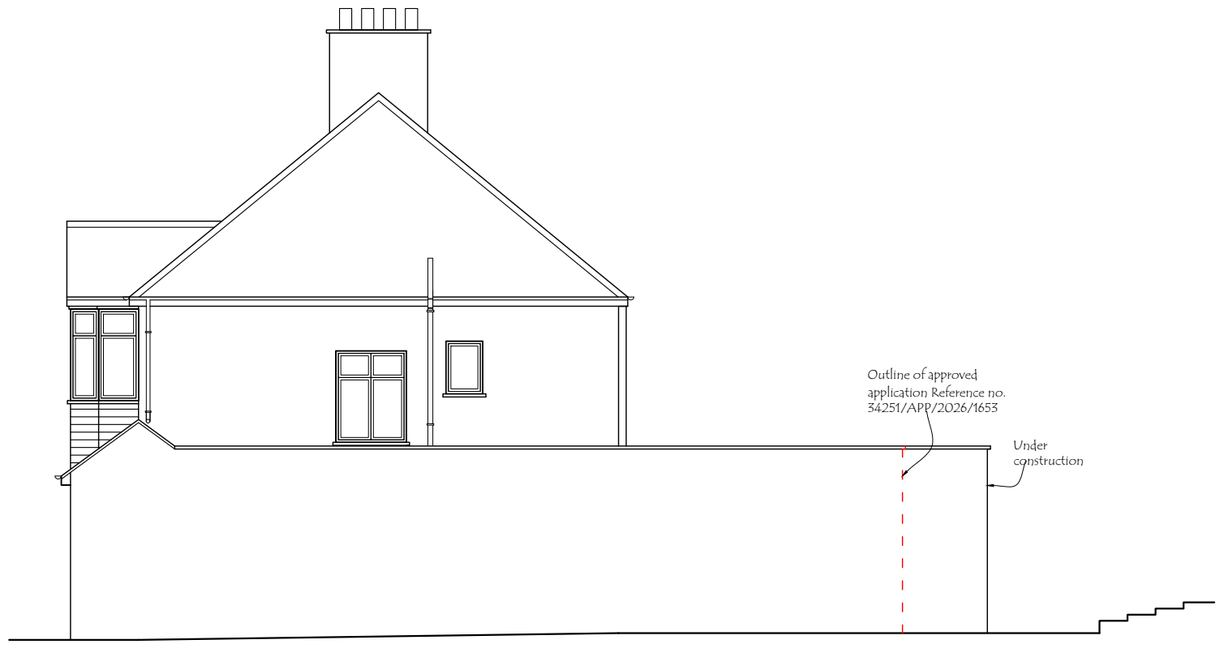

EXISTING SIDE ELEVATION

Materials used in any exterior work to be of a similar appearance to those used in the construction of the exterior of the existing dwelling house.

SMART PLANNING DESIGNS LTD
93 Carlton Avenue West, Wembley, HA0 3RB.
Email : planningdesigns@hotmail.com
Tel : 07940961010

ADDRESS:
29, POTTER STREET,
NORTHWOOD HA6 1QJ.

DRAWING TITLE: PRE-EXISTING/EXISTING ELEVATIONS

DRG. NO. - 02 | REV: | SCALE - 1: 100


DATE: 16/10/2026

DRG. PAPER SIZE: A3


0M 1M 2M 3M 4M 5M 6M 7M 8M 9M 10M




PRE-EXISTING REAR ELEVATION

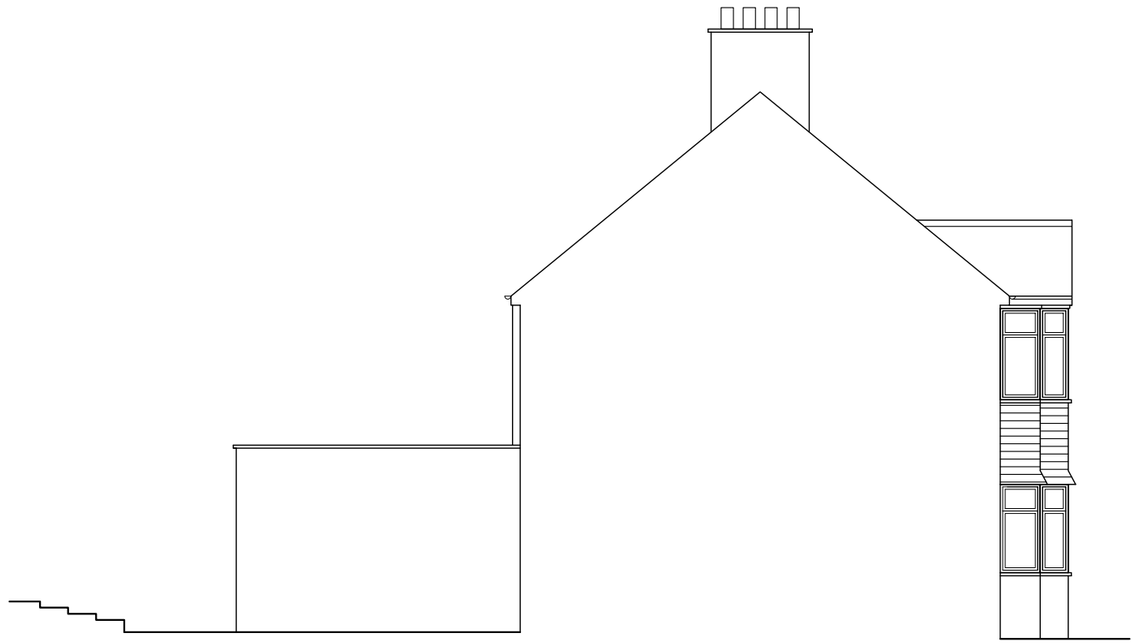

PRE-EXISTING SIDE ELEVATION

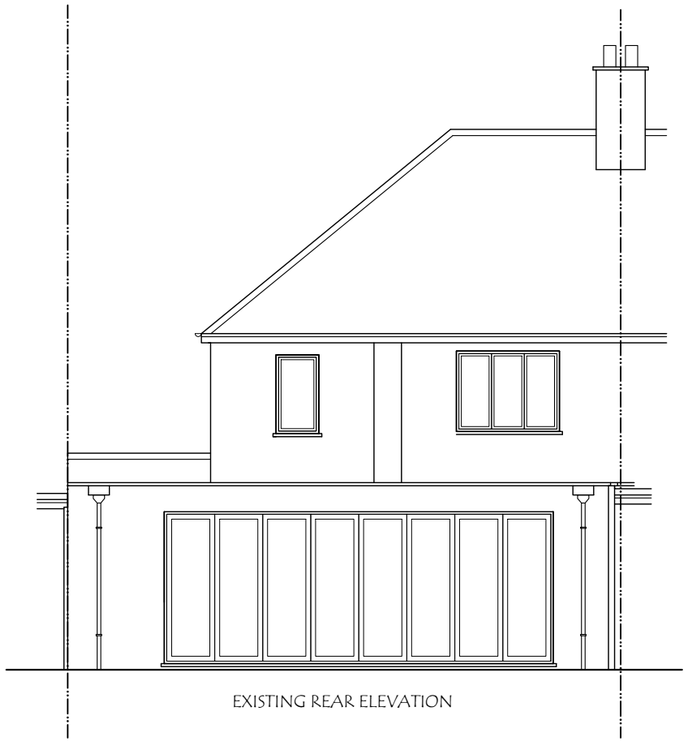

EXISTING REAR ELEVATION

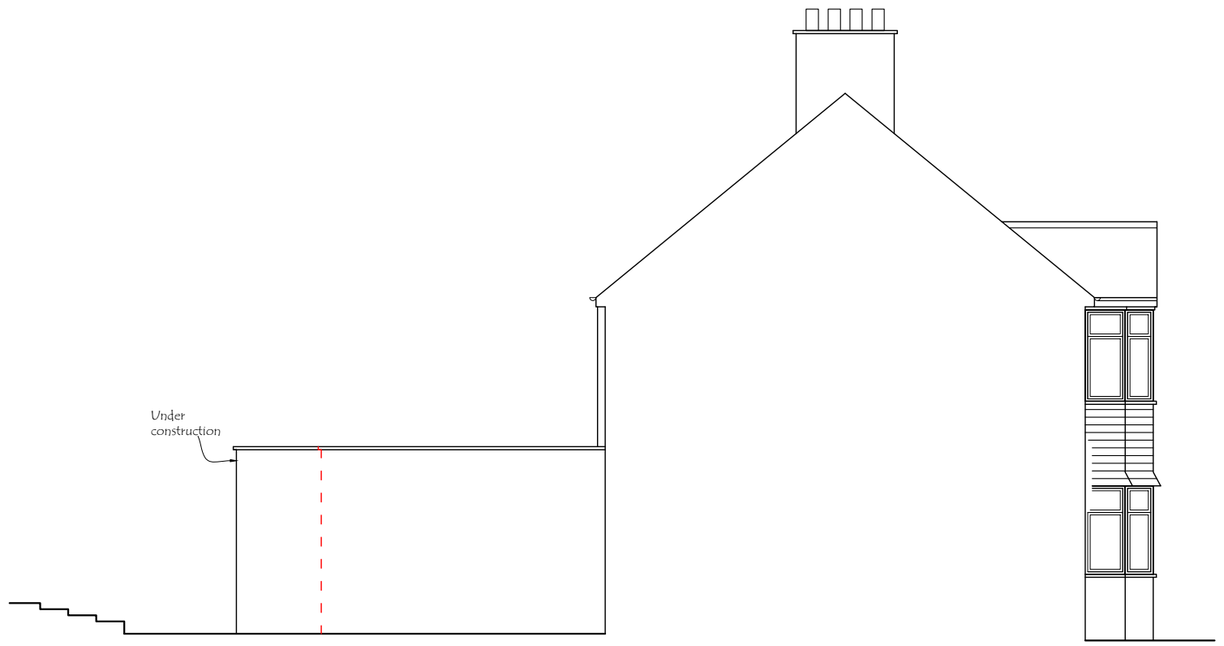

EXISTING SIDE ELEVATION

Materials used in any exterior work to be of a similar appearance to those used in the construction of the exterior of the existing dwelling house.

SMART PLANNING DESIGNS LTD
93 Carlton Avenue West, Wembley, HA0 3RB.
Email : planningdesigns@hotmail.com
Tel : 07940961010

ADDRESS:
29, POTTER STREET,
NORTHWOOD HA6 1QJ.

DRAWING TITLE: PRE-EXISTING/EXISTING ELEVATIONS

DRG. NO. - 03 | REV: | SCALE - 1: 100

DATE: 16/10/2026

DRG. PAPER SIZE: A3

0M 1M 2M 3M 4M 5M 6M 7M 8M 9M 10M

4
3
2
1
UP

8839.5

RWP

RWP

Single storey rear extension under construction

EXISTING SINGLE STOREY EXTN. TO NEXT DOOR

1385.0

0M
1M
2M
3M
4M
5M
6M
7M
8M
9M
10M

R/L OVER

CHT.2600

KITCHEN/ DINING

LOUNGE

CHT.2620

W.C.

UTILITY

DRYER

4
3
2
1
UP

RECEPTION

STUDY

EXISTING GARAGE TO NEXT DOOR

Outline of approved application Reference no. 34251/APP/2026/1653

RWP

C 870
X1440

Outline of approved application Reference no. 34251/APP/2026/1653

SMART PLANNING DESIGNS LTD
93 Carlton Avenue West, Wembley, HA0 3RB.
Email : planningdesigns@hotmail.com
Tel : 07940961010

ADDRESS:
29, POTTER STREET,
NORTHWOOD HA6 1QJ.

DRAWING TITLE: EXISTING GROUND FLOOR PLAN


DATE: 16/10/2026

DRG. NO. - 04

REV:

SCALE - 1: 50

DRG. PAPER SIZE: A3

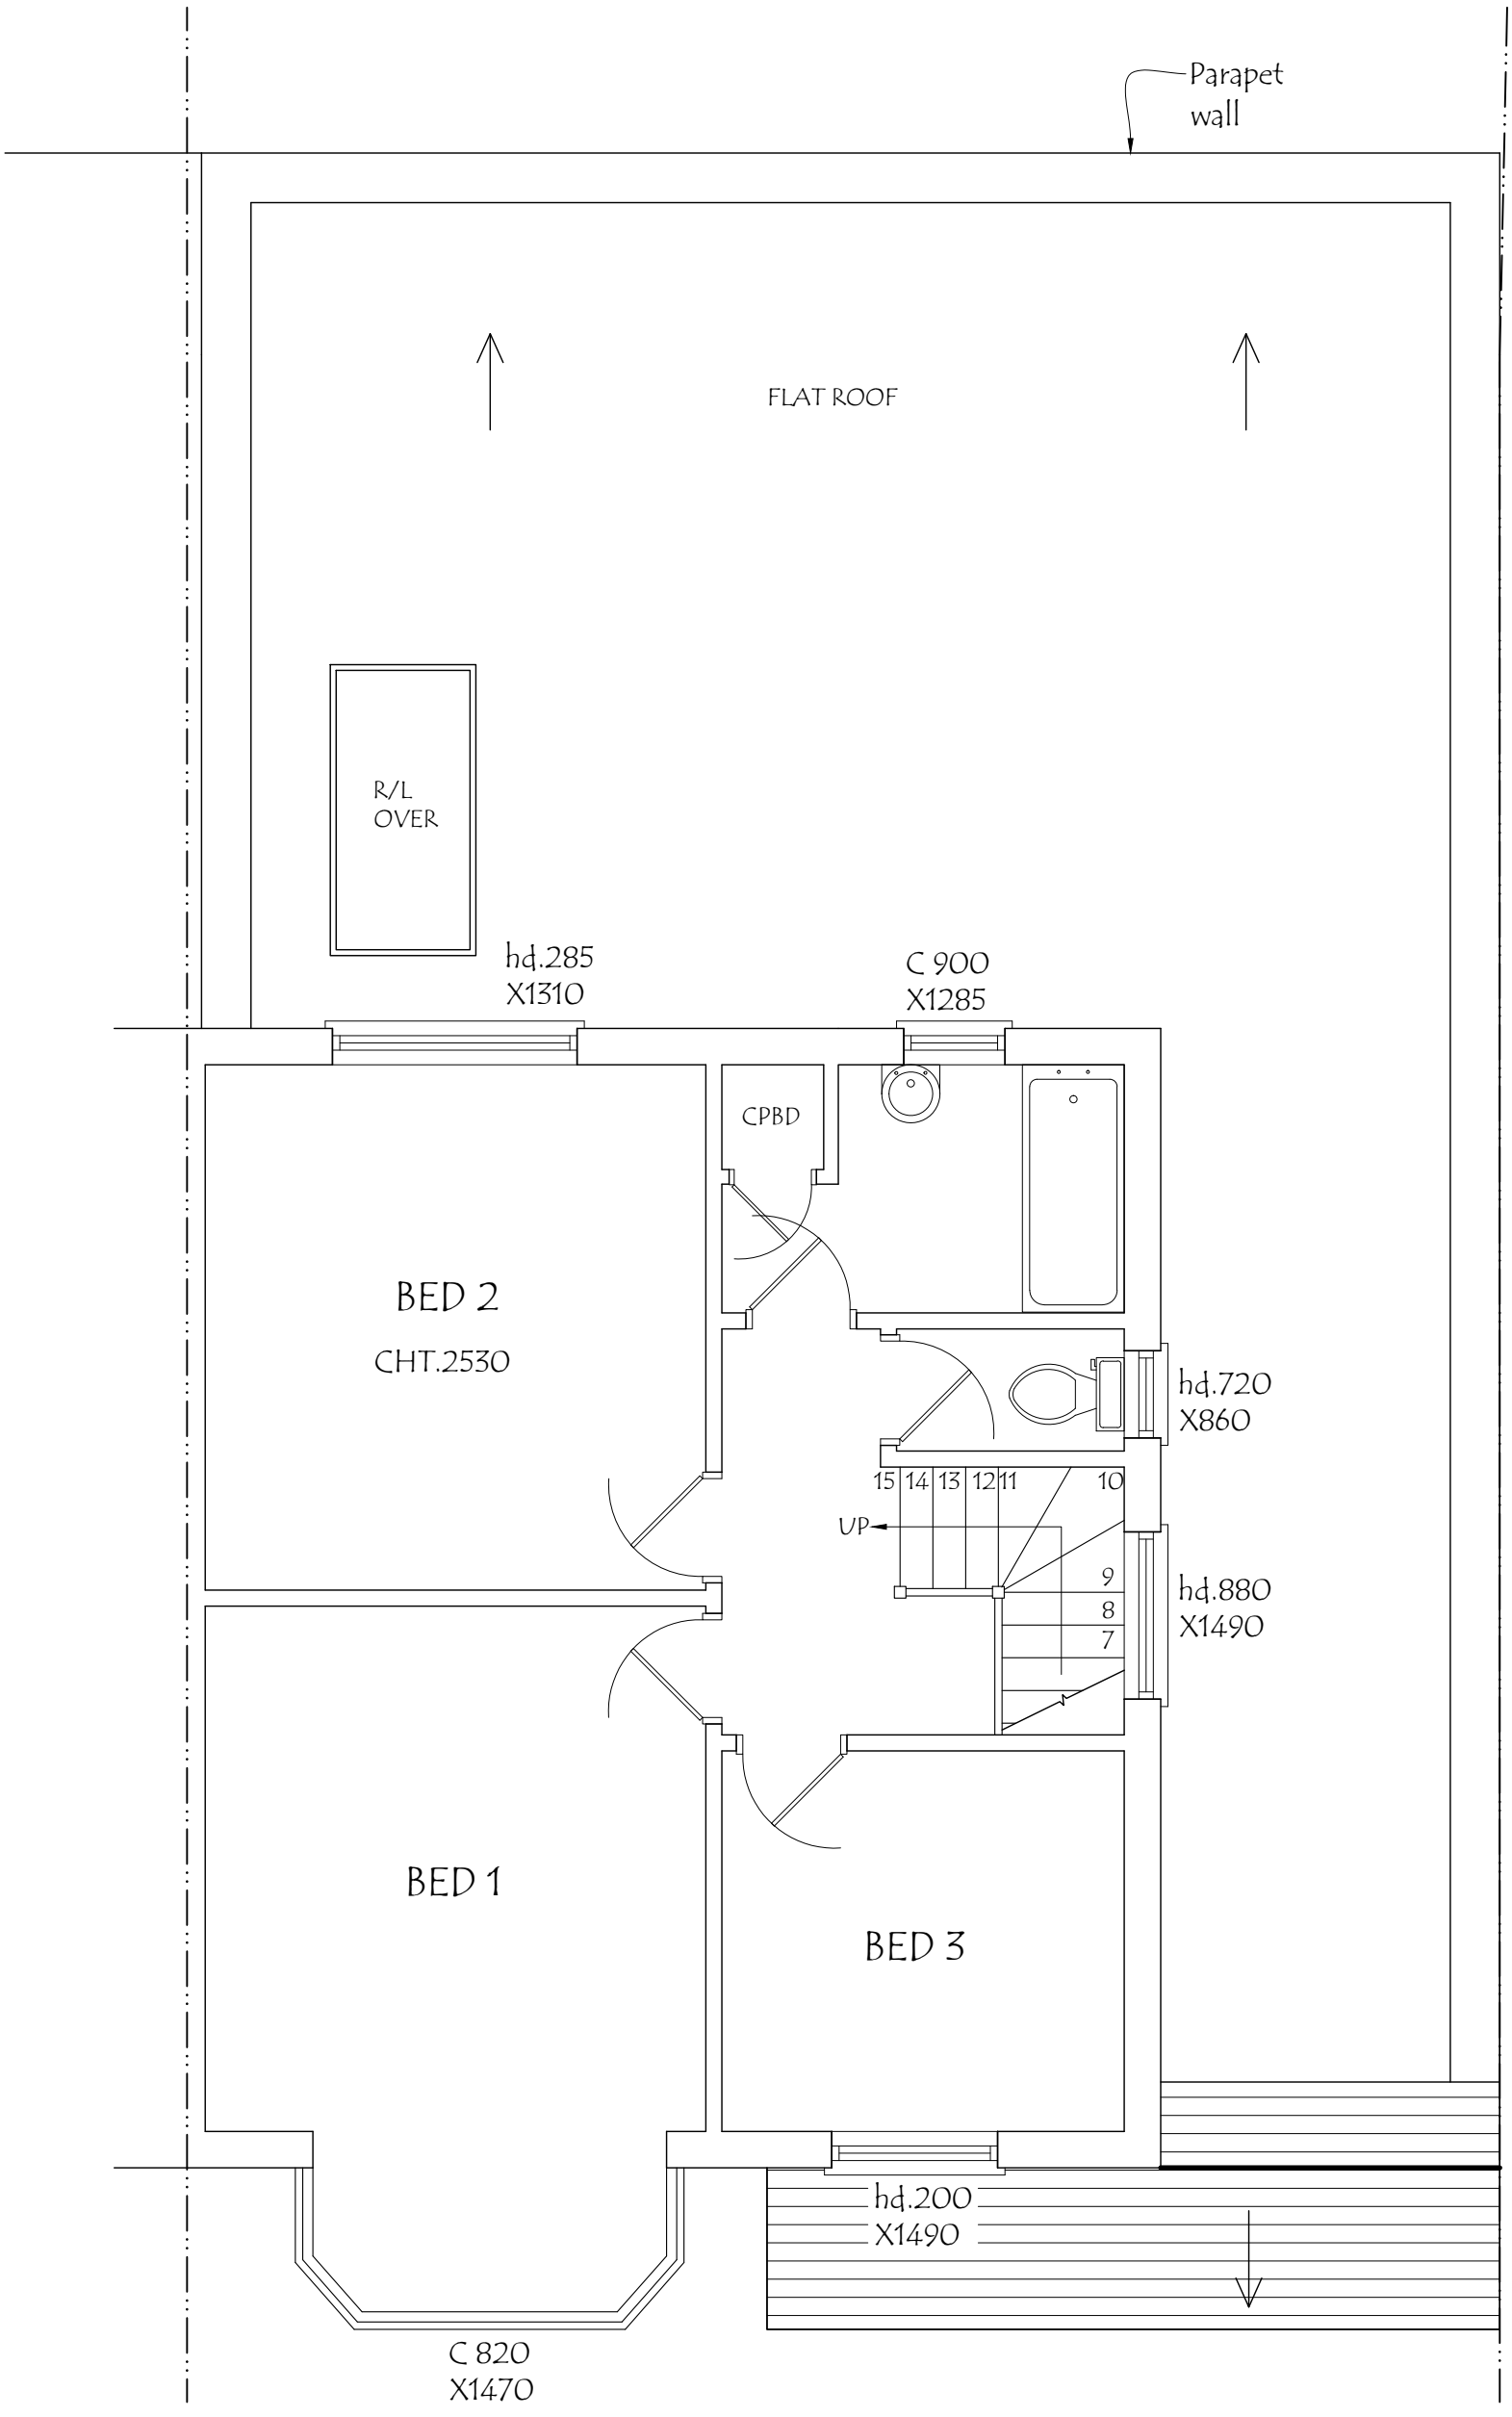

0M 1M 2M 3M 4M 5M 6M 7M 8M 9M 10M

SMART PLANNING DESIGNS LTD
93 Carlton Avenue West, Wembley, HA0 3RB.
Email : planningdesigns@hotmail.com
Tel : 07940961010

ADDRESS:
29, POTTER STREET,
NORTHWOOD HA6 1QJ.

DRAWING TITLE: EXISTING FIRST FLOOR PLAN


DATE: 16/10/2026

DRG. NO. - 05

REV:

SCALE - 1: 50

DRG. PAPER SIZE: A3

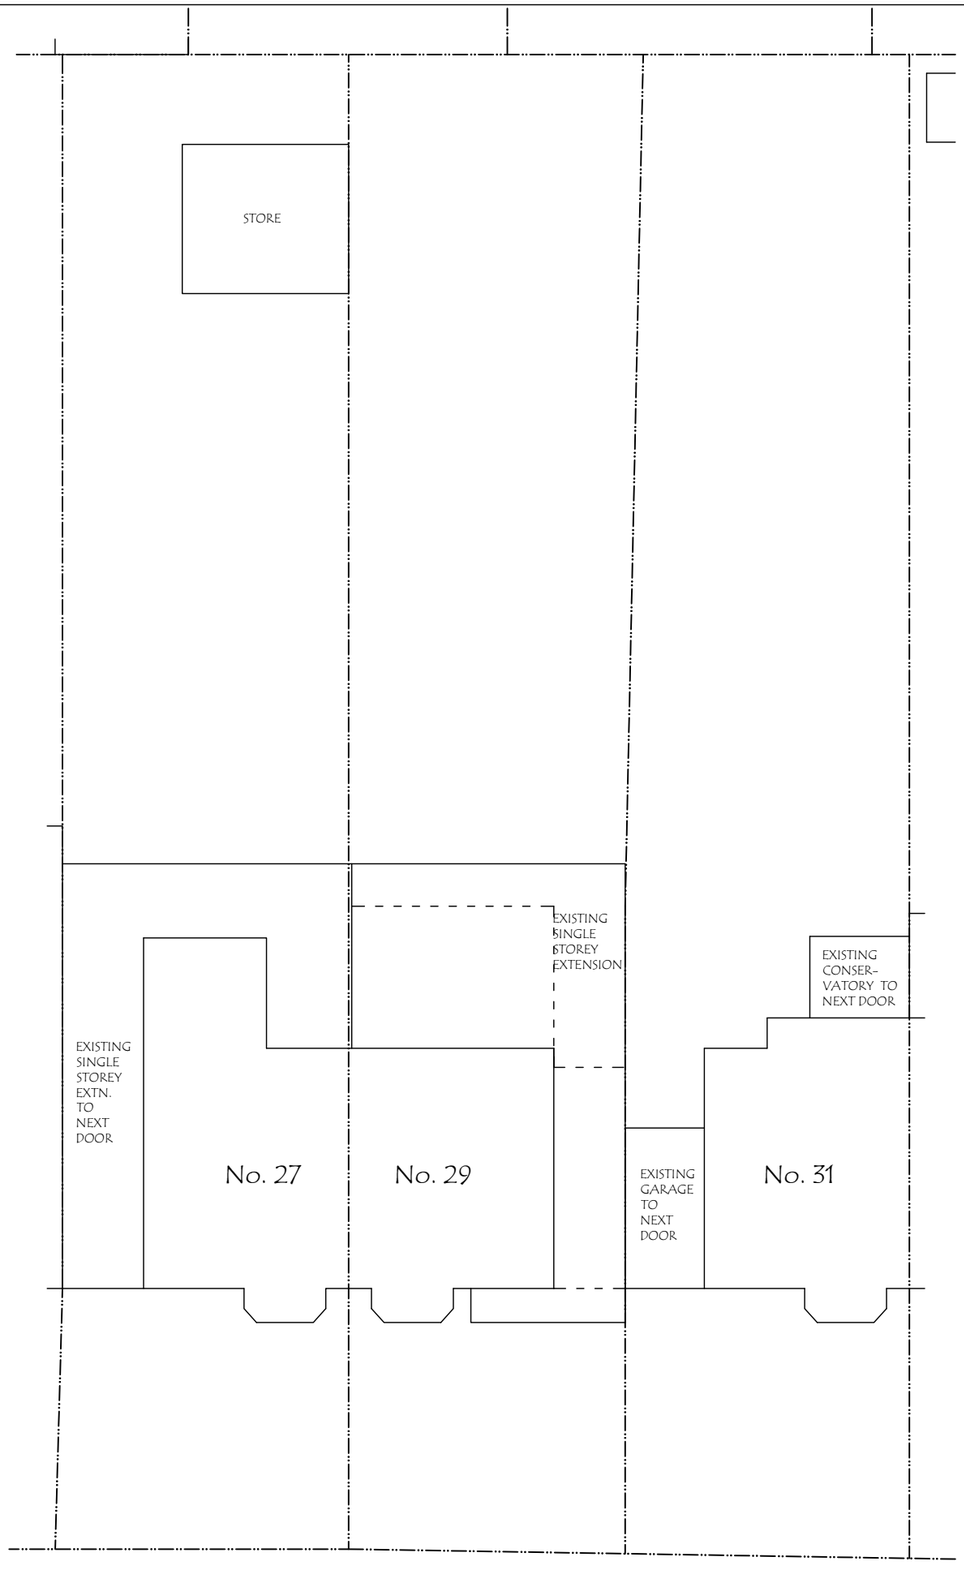

SMART PLANNING DESIGNS LTD
93 Carlton Avenue West, Wembley, HA0 3RB.
Email : planningdesigns@hotmail.com
Tel : 07940961010

ADDRESS:
29, POTTER STREET,
NORTHWOOD HA6 1QJ.

DRAWING TITLE: EXISTING BLOCK PLAN

DATE: 16/10/2026

DRG. NO. - 06 | REV: | SCALE - 1: 200 | DRG. PAPER SIZE: A3

0M 5M 10M