



FRONT ELEVATION 1:50




LOCATION PLAN 1:1250

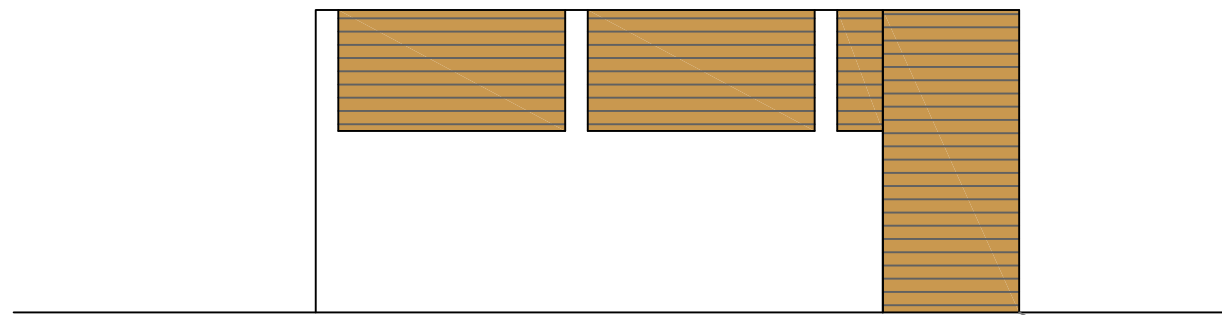

SIDE ELEVATION 1:50

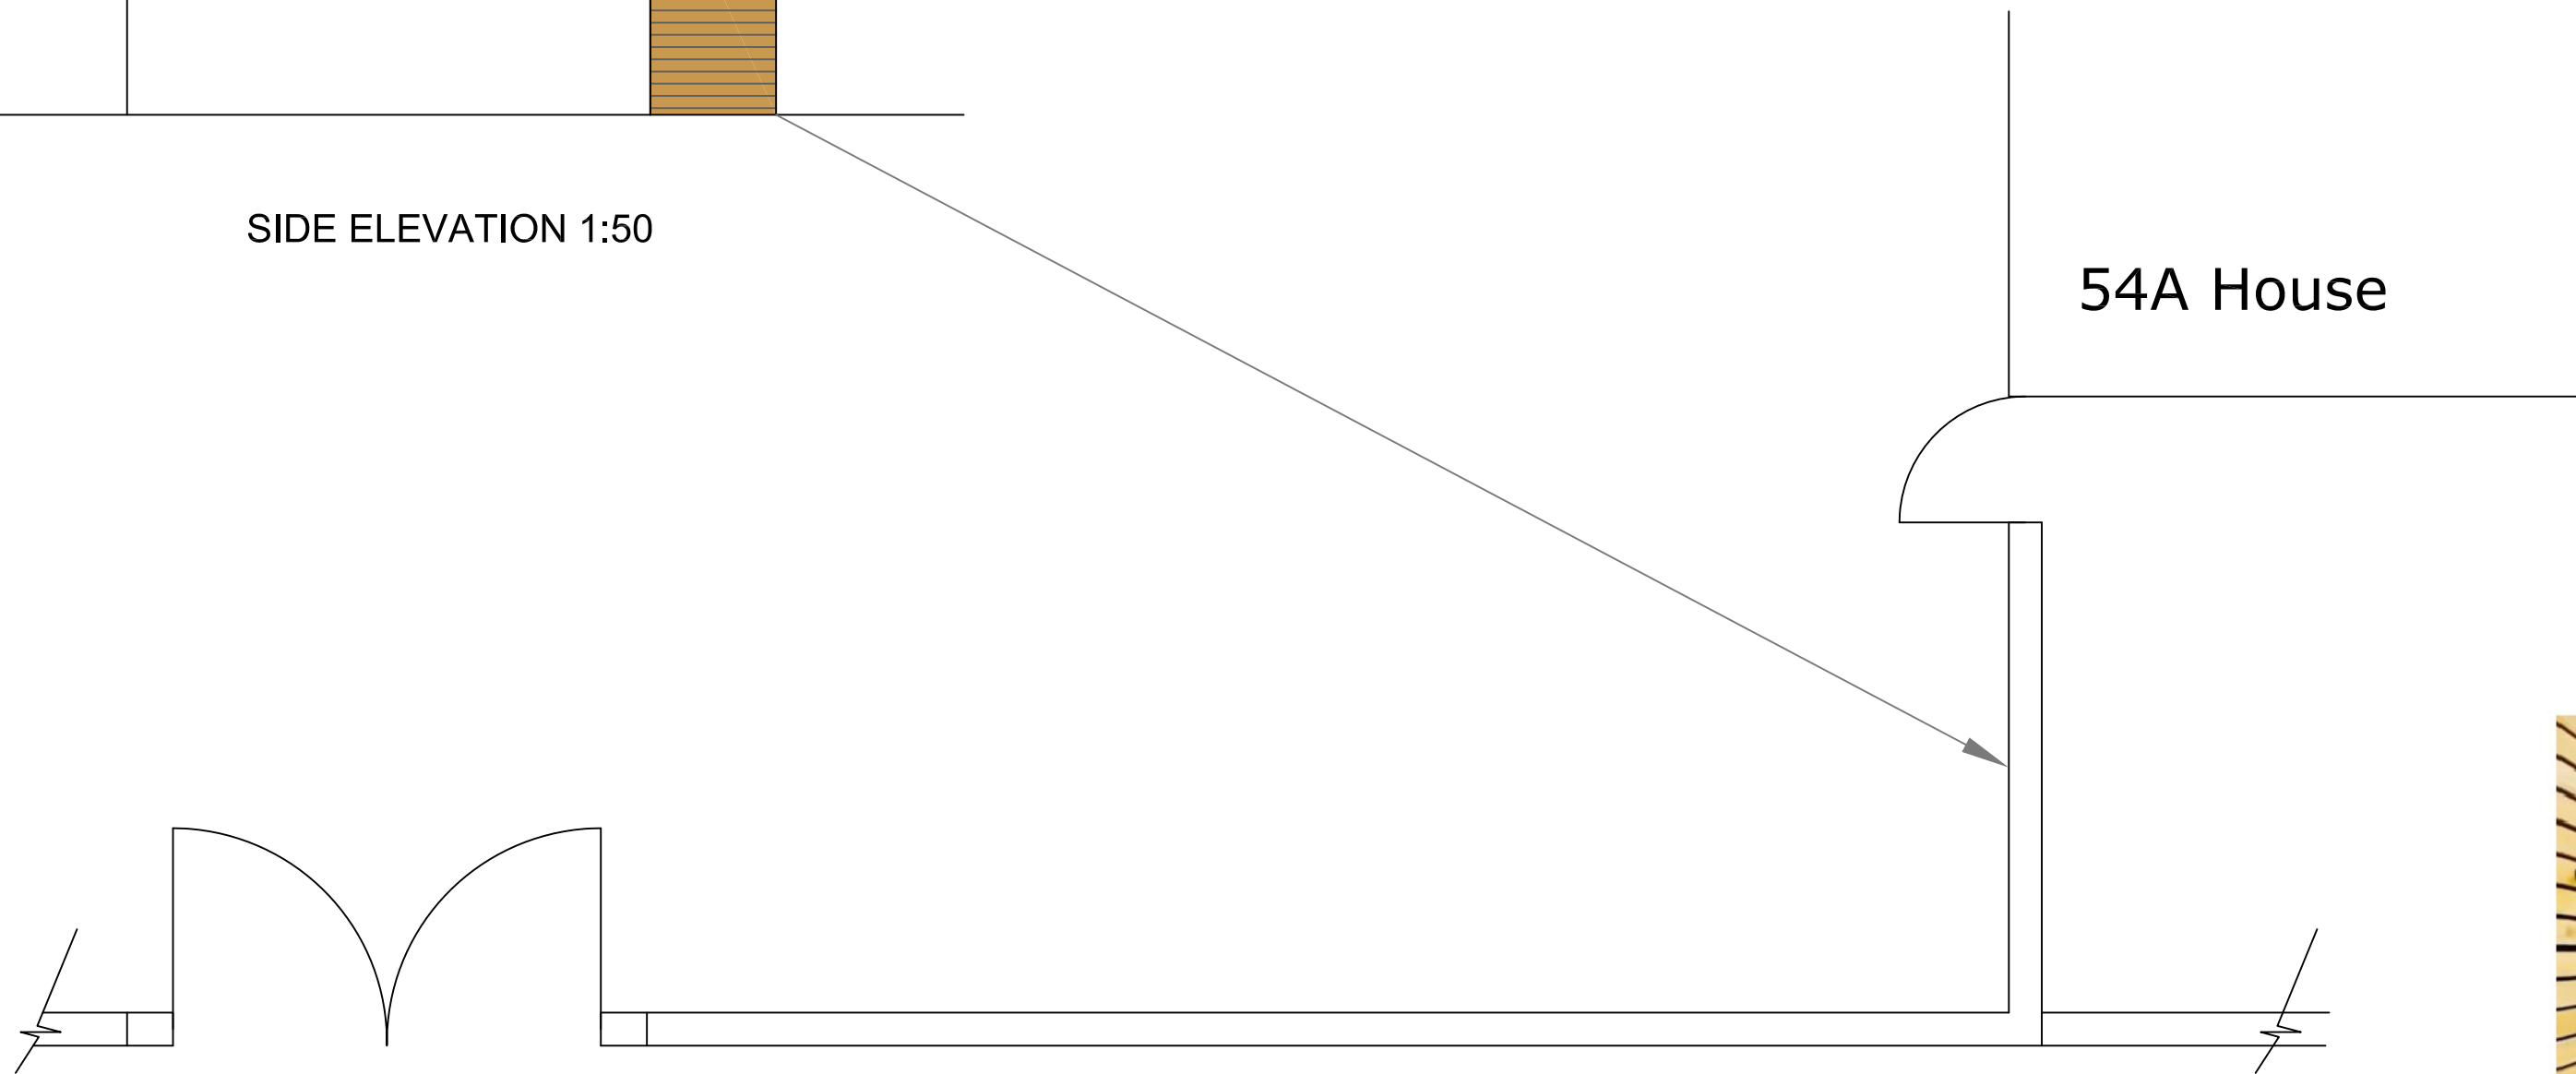

PLAN VIEW

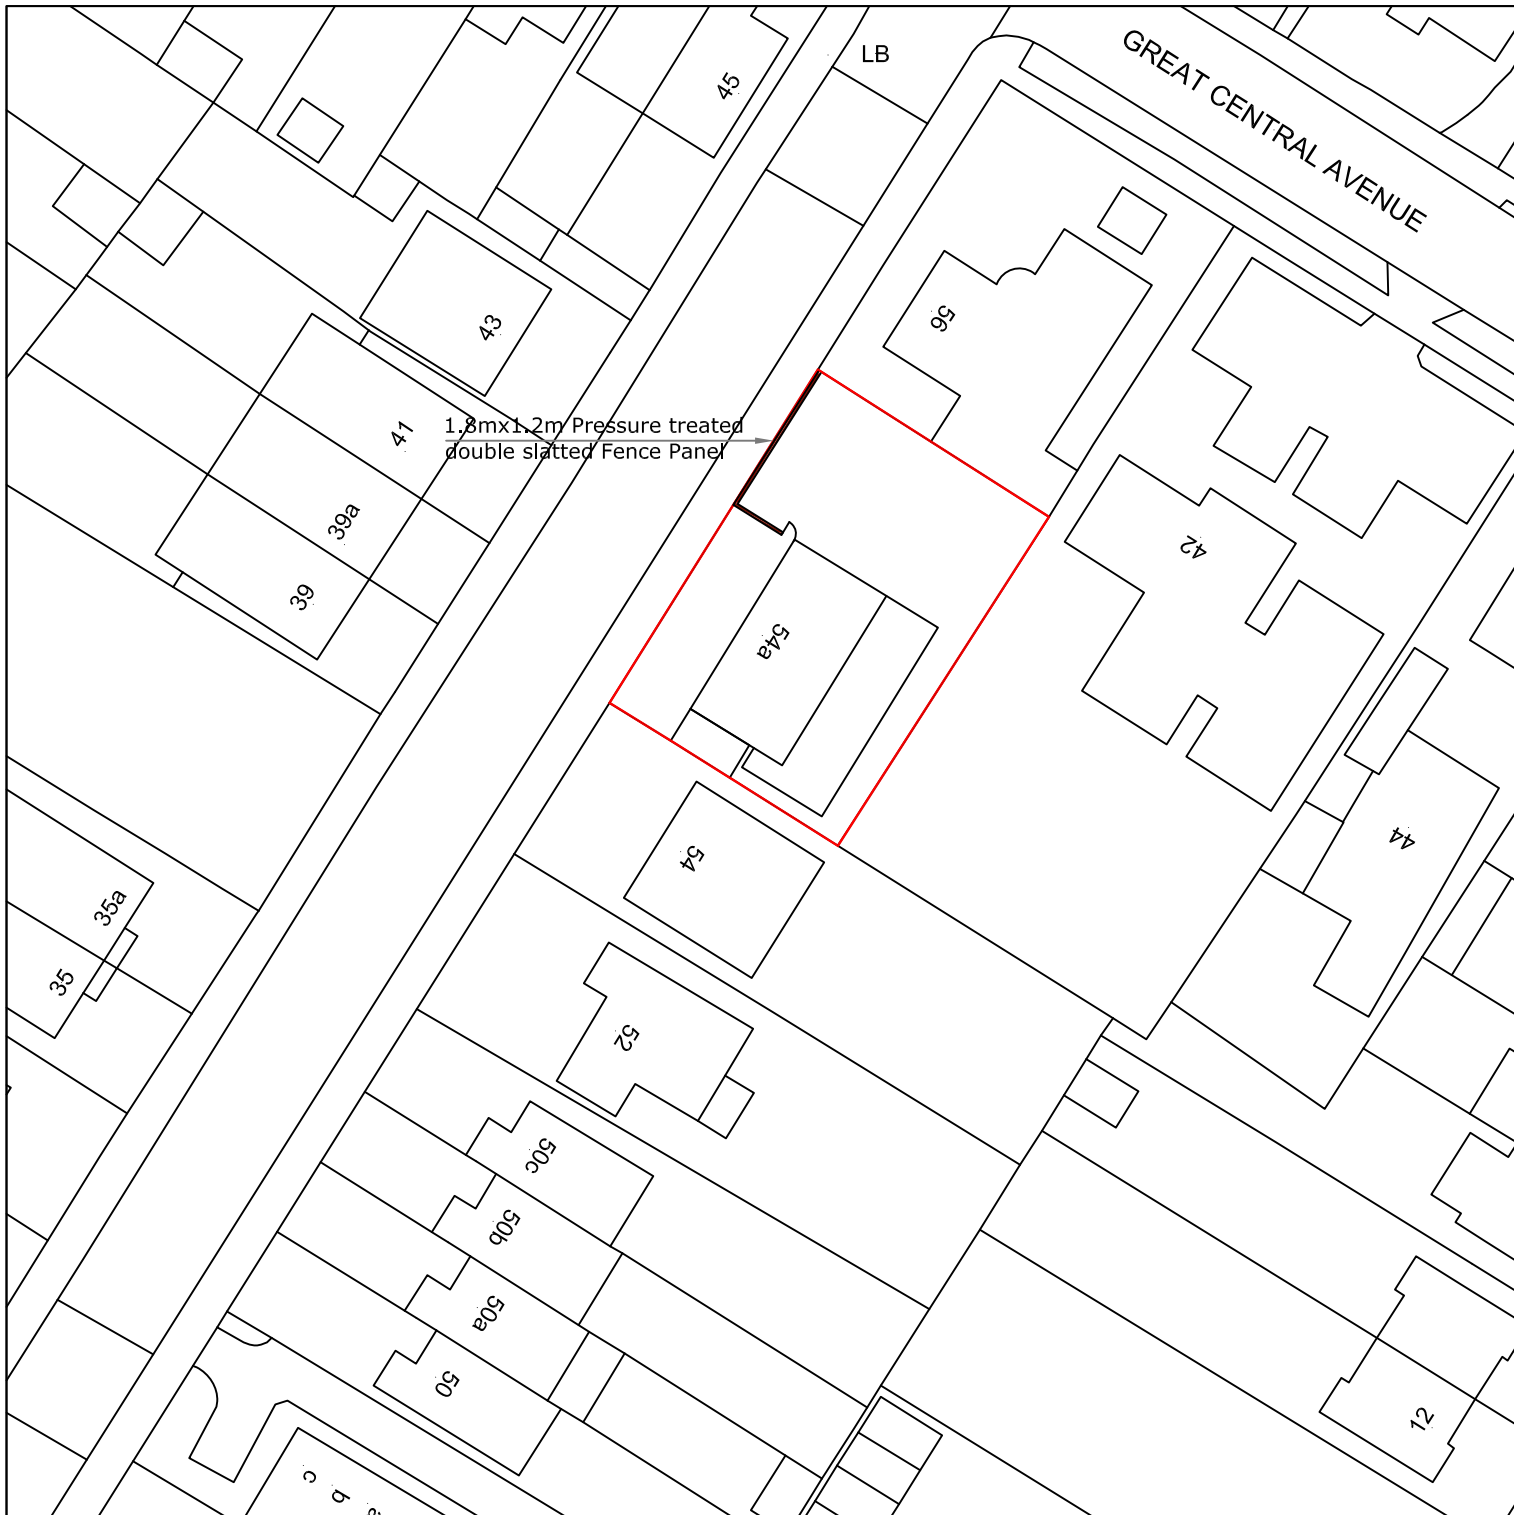

SITE PLAN 1:500