




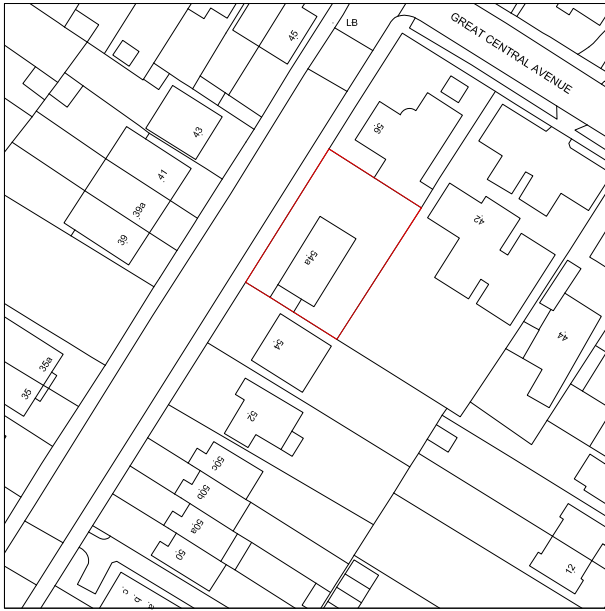

LOCATION PLAN 1:1250

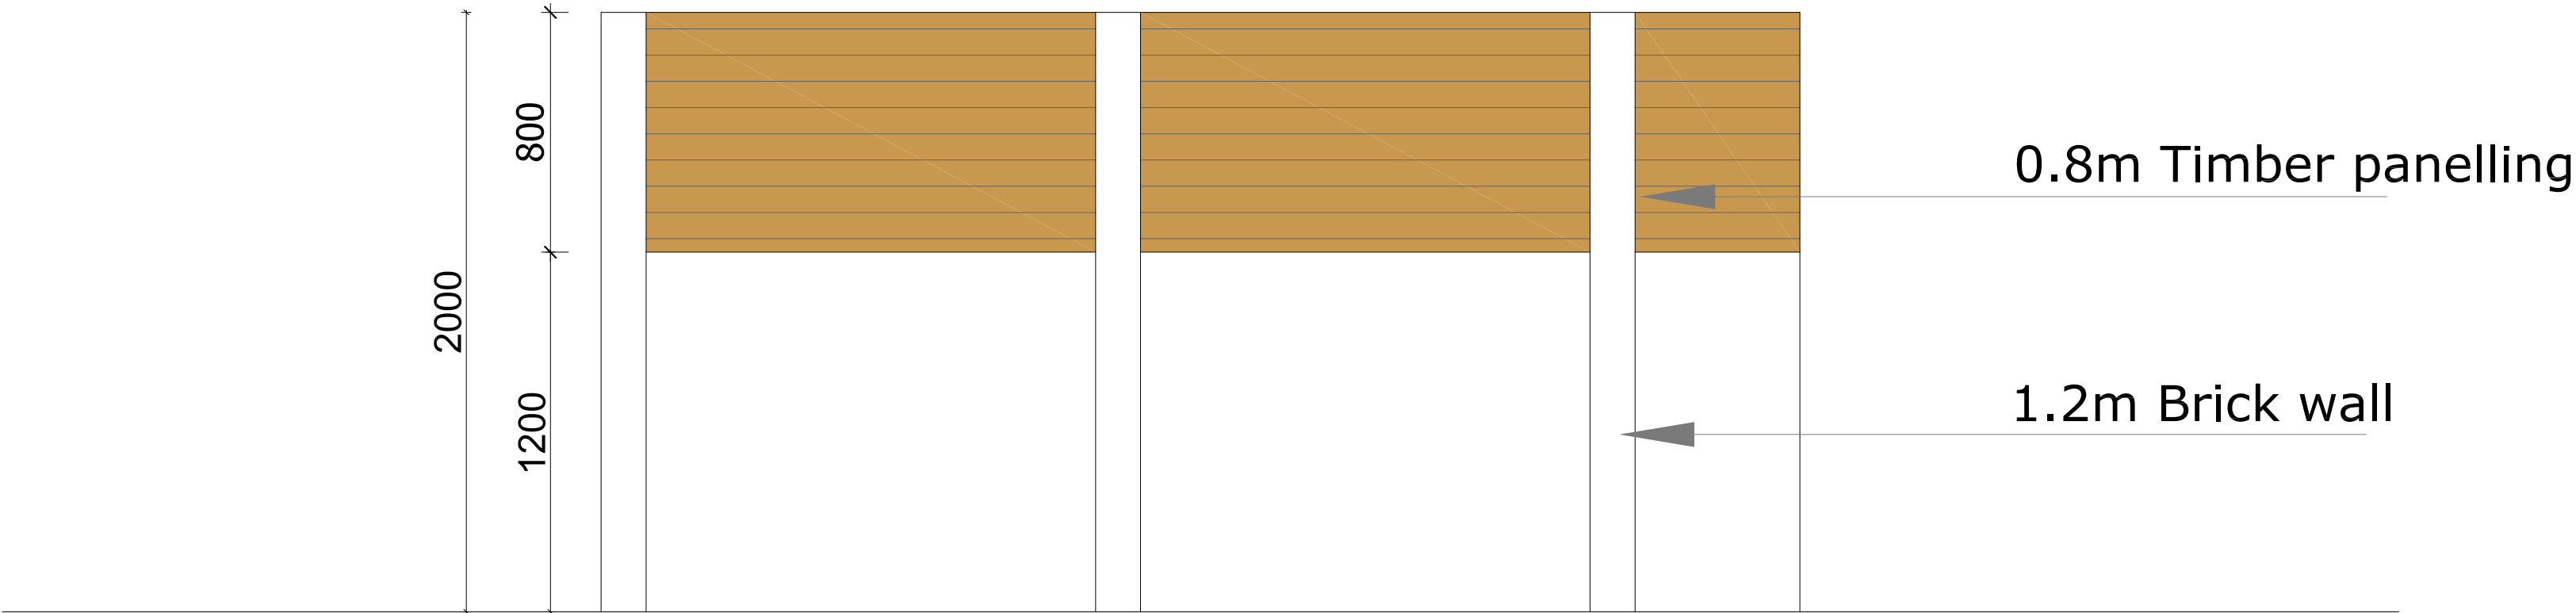

ELEVATION 1:20

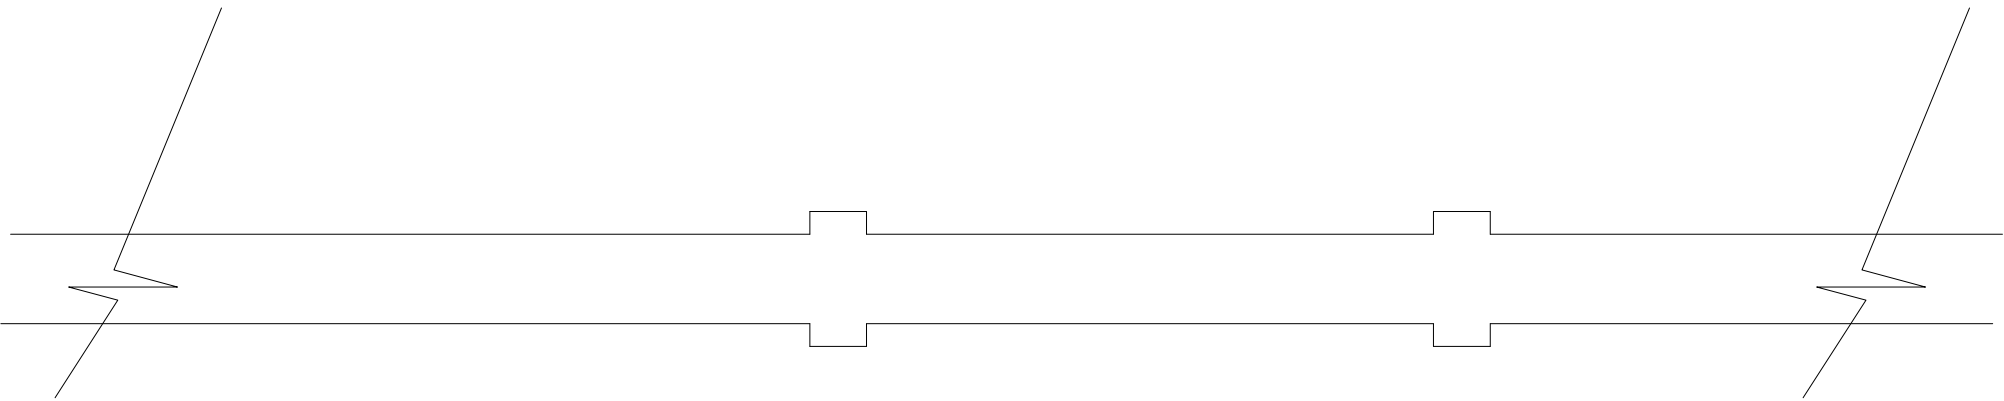

PLAN VIEW



SITE PLAN 1:500