


**FOR INFORMATION ONLY
NOT APPROVED FOR CONSTRUCTION**

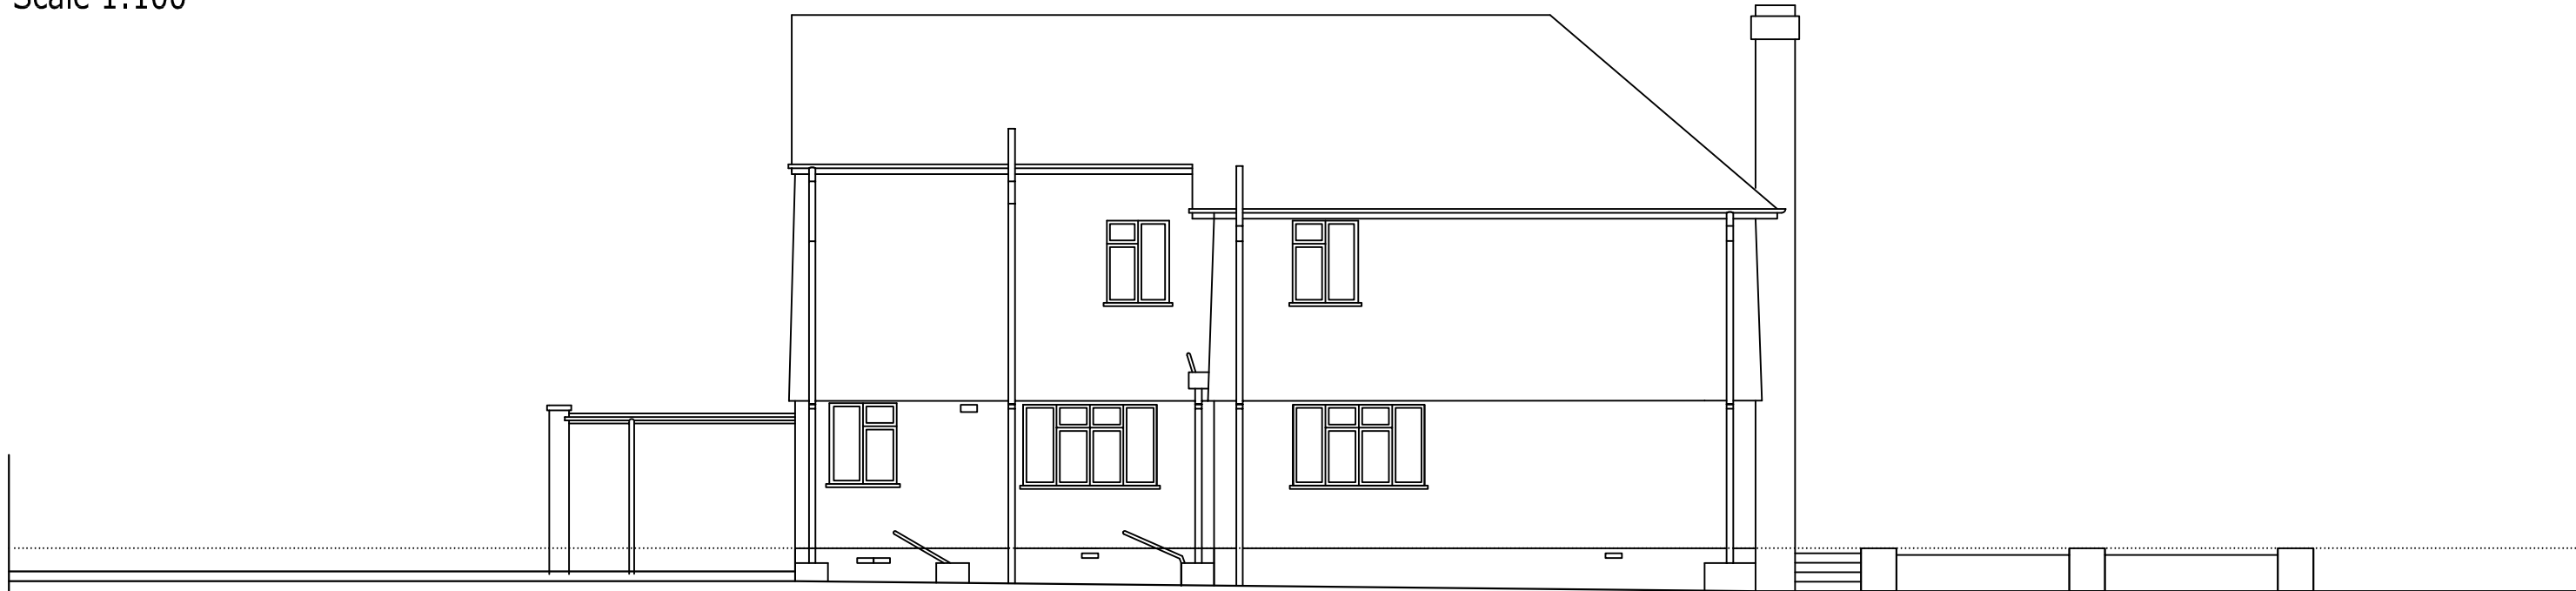


EXISTING SIDE ELEVATION

Scale 1:100



EXISTING SIDE ELEVATION

Scale 1:100

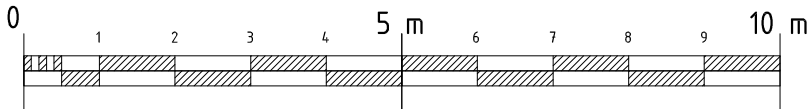

JETVIEW PROPERTIES LIMITED CHARTERED STRUCTURAL ENGINEERS & ARCHITECTURAL DESIGNERS ARGYLE HOUSE, 3RD FLR, JOEL STREET, NORTHWOOD HILLS MIDDLESEX HA6 1NW TEL:01923 834 290 FAX:01923 825 122 EMAIL:info@jvpdesignbuild.com	NOTES 1. THIS DRAWING IS TO BE READ IN CONJUNCTION WITH ALL RELEVANT ARCHITECTURAL AND ENGINEERING DWGS	REVISION	DESCRIPTION	DATE	PROJECT	DRAWING TITLE EXISTING SIDE ELEVATIONS						
					NINE ACRES (formerly CARISBROOKE), ASPREY LANE, OFF CAREW ROAD, NORTHWOOD DESCRIPTION TWO STOREY FRONT EXTENSION, SINGLE STOREY EXTENSION, BASEMENT AND INTERNAL ALTERATIONS							
						MOB:	EMAIL:	SCALE	1 : 100	@ A3	STATUS	PA
								DATE	19/01/2015		CHECKED	MC
								JOB.NO.			DRAWN	PL
							DWG.NO.	PA-06		REVISION		
THIS DRAWING IS SUBJECT TO COPYRIGHT DO NOT REPRODUCE THIS DRAWING WITHOUT PRIOR PERMISSION FROM JETVIEW PROPERTY LIMITED												