



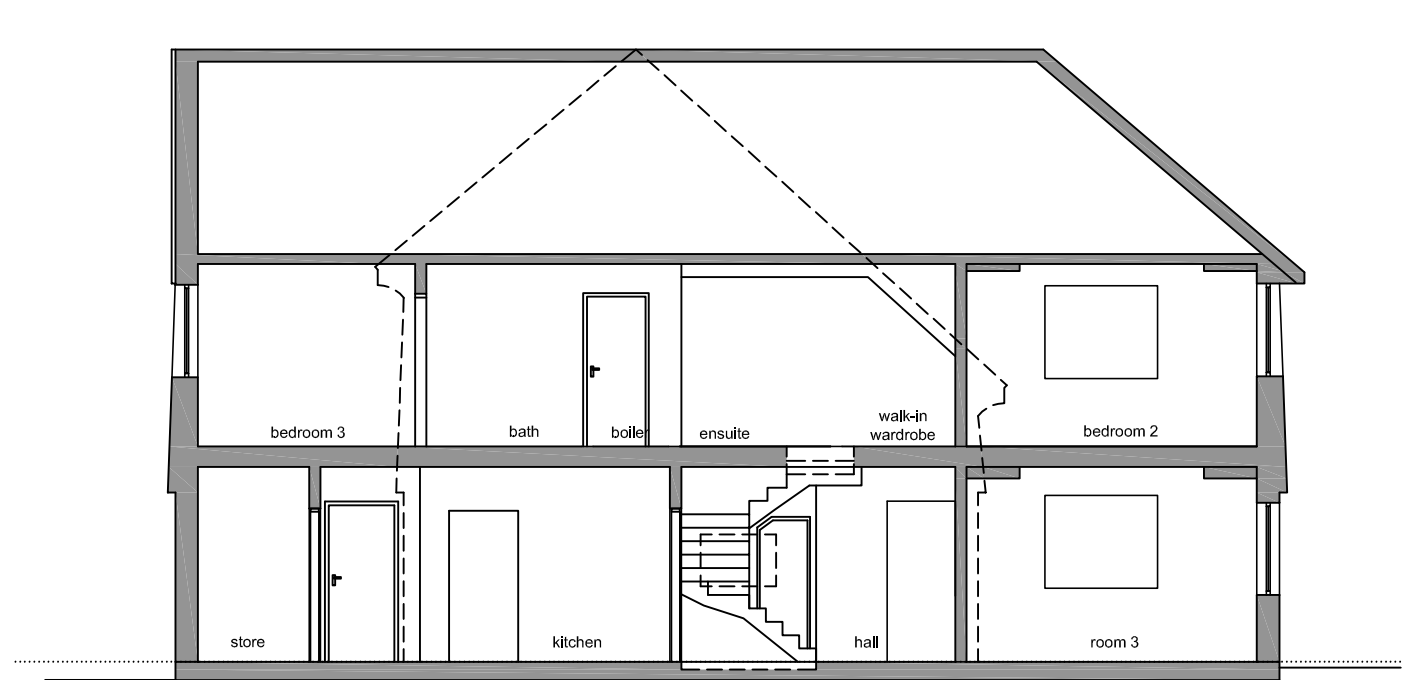


EXISTING SECTION A-A

Scale 1:100

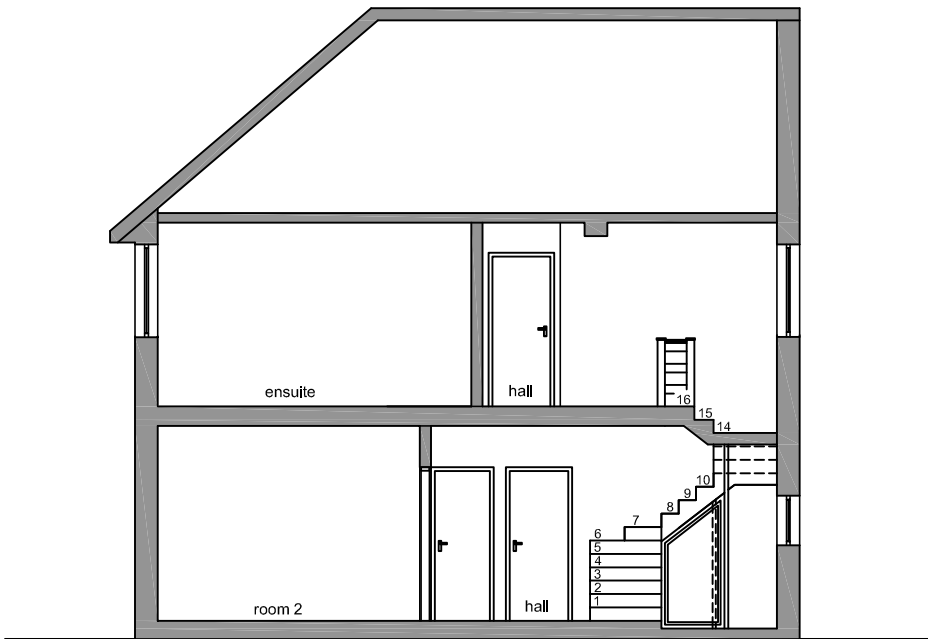

EXISTING SECTION B-B

Scale 1:100

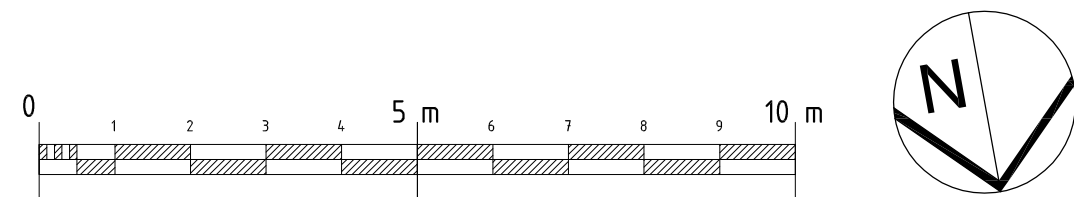

|   |   |   |             |      |   |               |            |      |          |    |
|---|---|---|-------------|------|---|---------------|------------|------|----------|----|
| <div>JETVIEW PROPERTIES LIMITED</div> <div>CHARTERED STRUCTURAL ENGINEERS &amp; ARCHITECTURAL DESIGNERS</div> <div>ARGYLE HOUSE, 3RD FLR, JOEL STREET,<br/>NORTHWOOD HILLS MIDDLESEX HA6 1NW</div> <div>TEL: 01923 834 290      FAX: 01923 825 122      EMAIL: info@jvpdesignbuild.com</div> | <div>NOTES</div> <div>1. THIS DRAWING IS TO BE READ IN CONJUNCTION WITH ALL RELEVANT ARCHITECTURAL AND ENGINEERING DWGS</div> | REVISION   | DESCRIPTION | DATE | <div>PROJECT</div> <div>NINE ACRES (formerly CARISBROOKE), ASPREY LANE, OFF CAREW ROAD, NORTHWOOD</div> <div>DESCRIPTION</div> <div>TWO STOREY FRONT EXTENSION, SINGLE STOREY EXTENSION, BASEMENT AND INTERNAL ALTERATIONS</div> | DRAWING TITLE |            |      |          |    |
|   |   |   |             |      |   | SCALE         | 1 : 100    | @ A3 | STATUS   | PA |
|   |   |   |             |      |   | DATE          | 19/01/2015 |      | CHECKED  | MC |
|   |   |   |             |      |   | JOB.NO.       |            |      | DRAWN    | PL |
|   |   | THIS DRAWING IS SUBJECT TO COPYRIGHT DO NOT REPRODUCE THIS DRAWING WITHOUT PRIOR PERMISSION FROM JETVIEW PROPERTY LIMITED |             |      |   | DWG.NO.       | PA-04      |      | REVISION |    |
|   |   |   |             |      |   | MOB:          | EMAIL:     |      |          |    |