

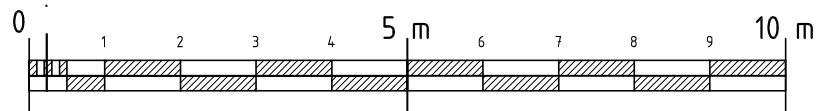
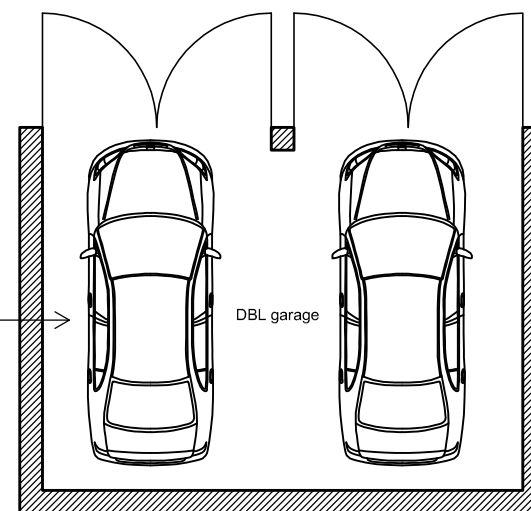
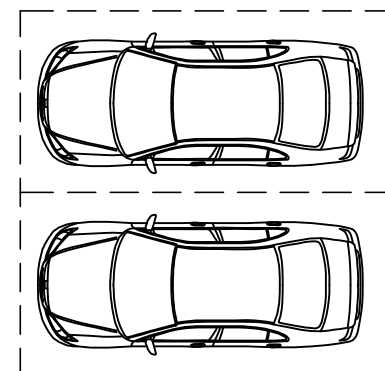
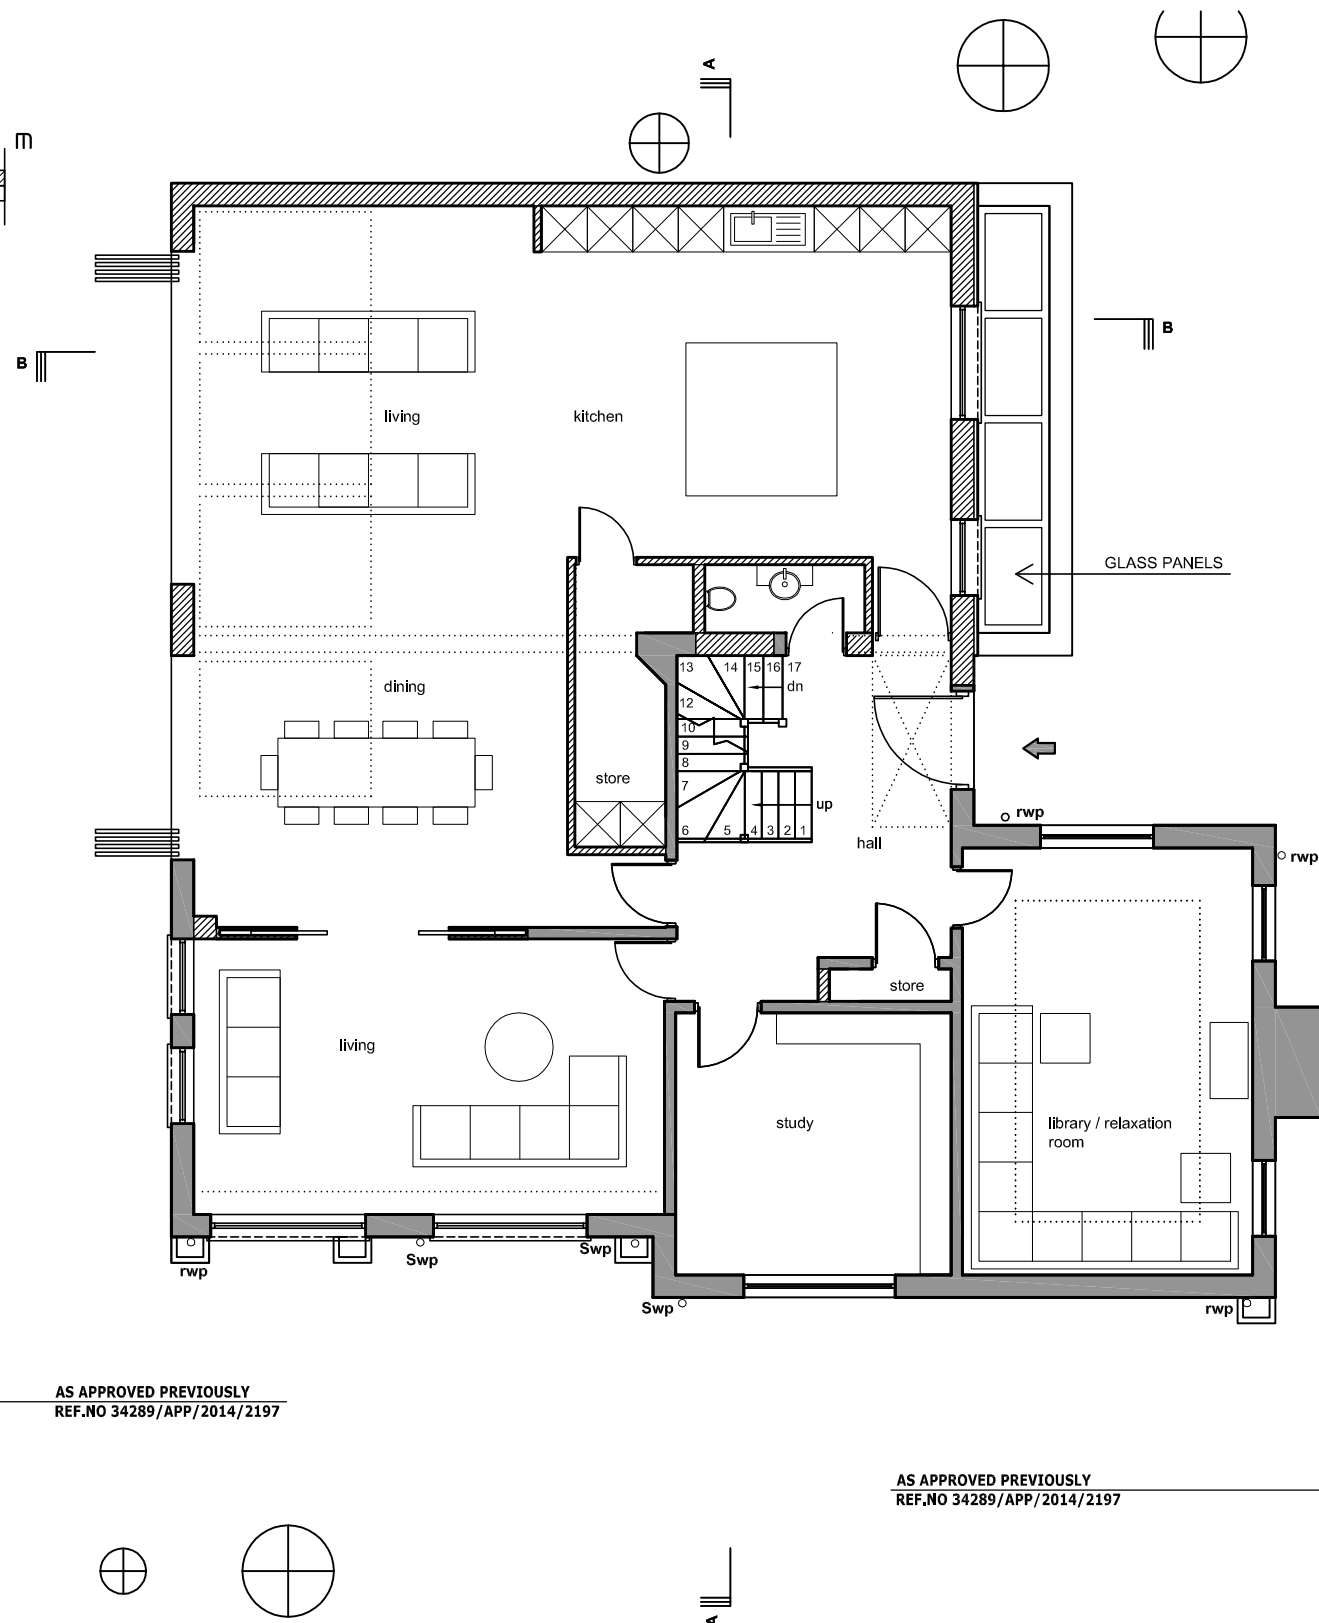


**FOR INFORMATION ONLY
NOT APPROVED FOR CONSTRUCTION**

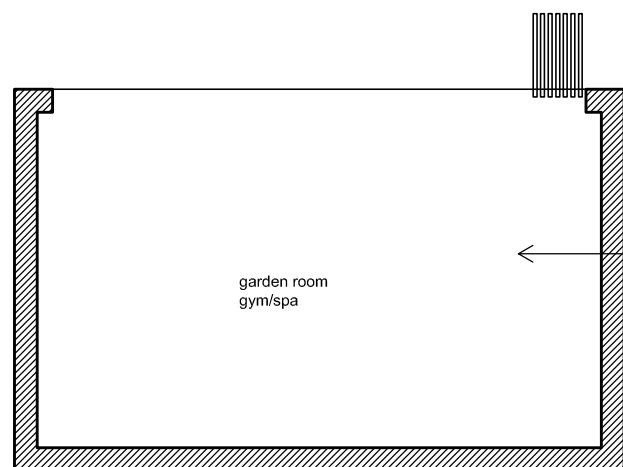

EXISTING WALLS

PROPOSED WALLS

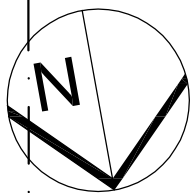

Scale 1:100

TEL: 01923 834 290 **FAX:** 01923 825 122 **EMAIL:** info@jvpdesignbuild.com

**1. THIS DRAWING IS TO BE READ IN CONJUNCTION
WITH ALL RELEVANT ARCHITECTURAL AND
ENGINEERING DWGS**

EMAIL:

SCALE	1 : 100	@ A3	STATUS	PA
DATE	19/01/2015		CHECKED	MC
JOB.NO.			DRAWN	PL
DWG.NO.	PA-08		REVISION	