© Crown copyright and database rights 2023 Ordnance Survey 100035971, © Crown copyright and database rights 2024 Ordnance Survey 100035971

MAYOR OF LONDON
TRANSPORT FOR LONDON

Uxbridge Underground Station Block Plan

Date: May 2024 | Author: Transport for London

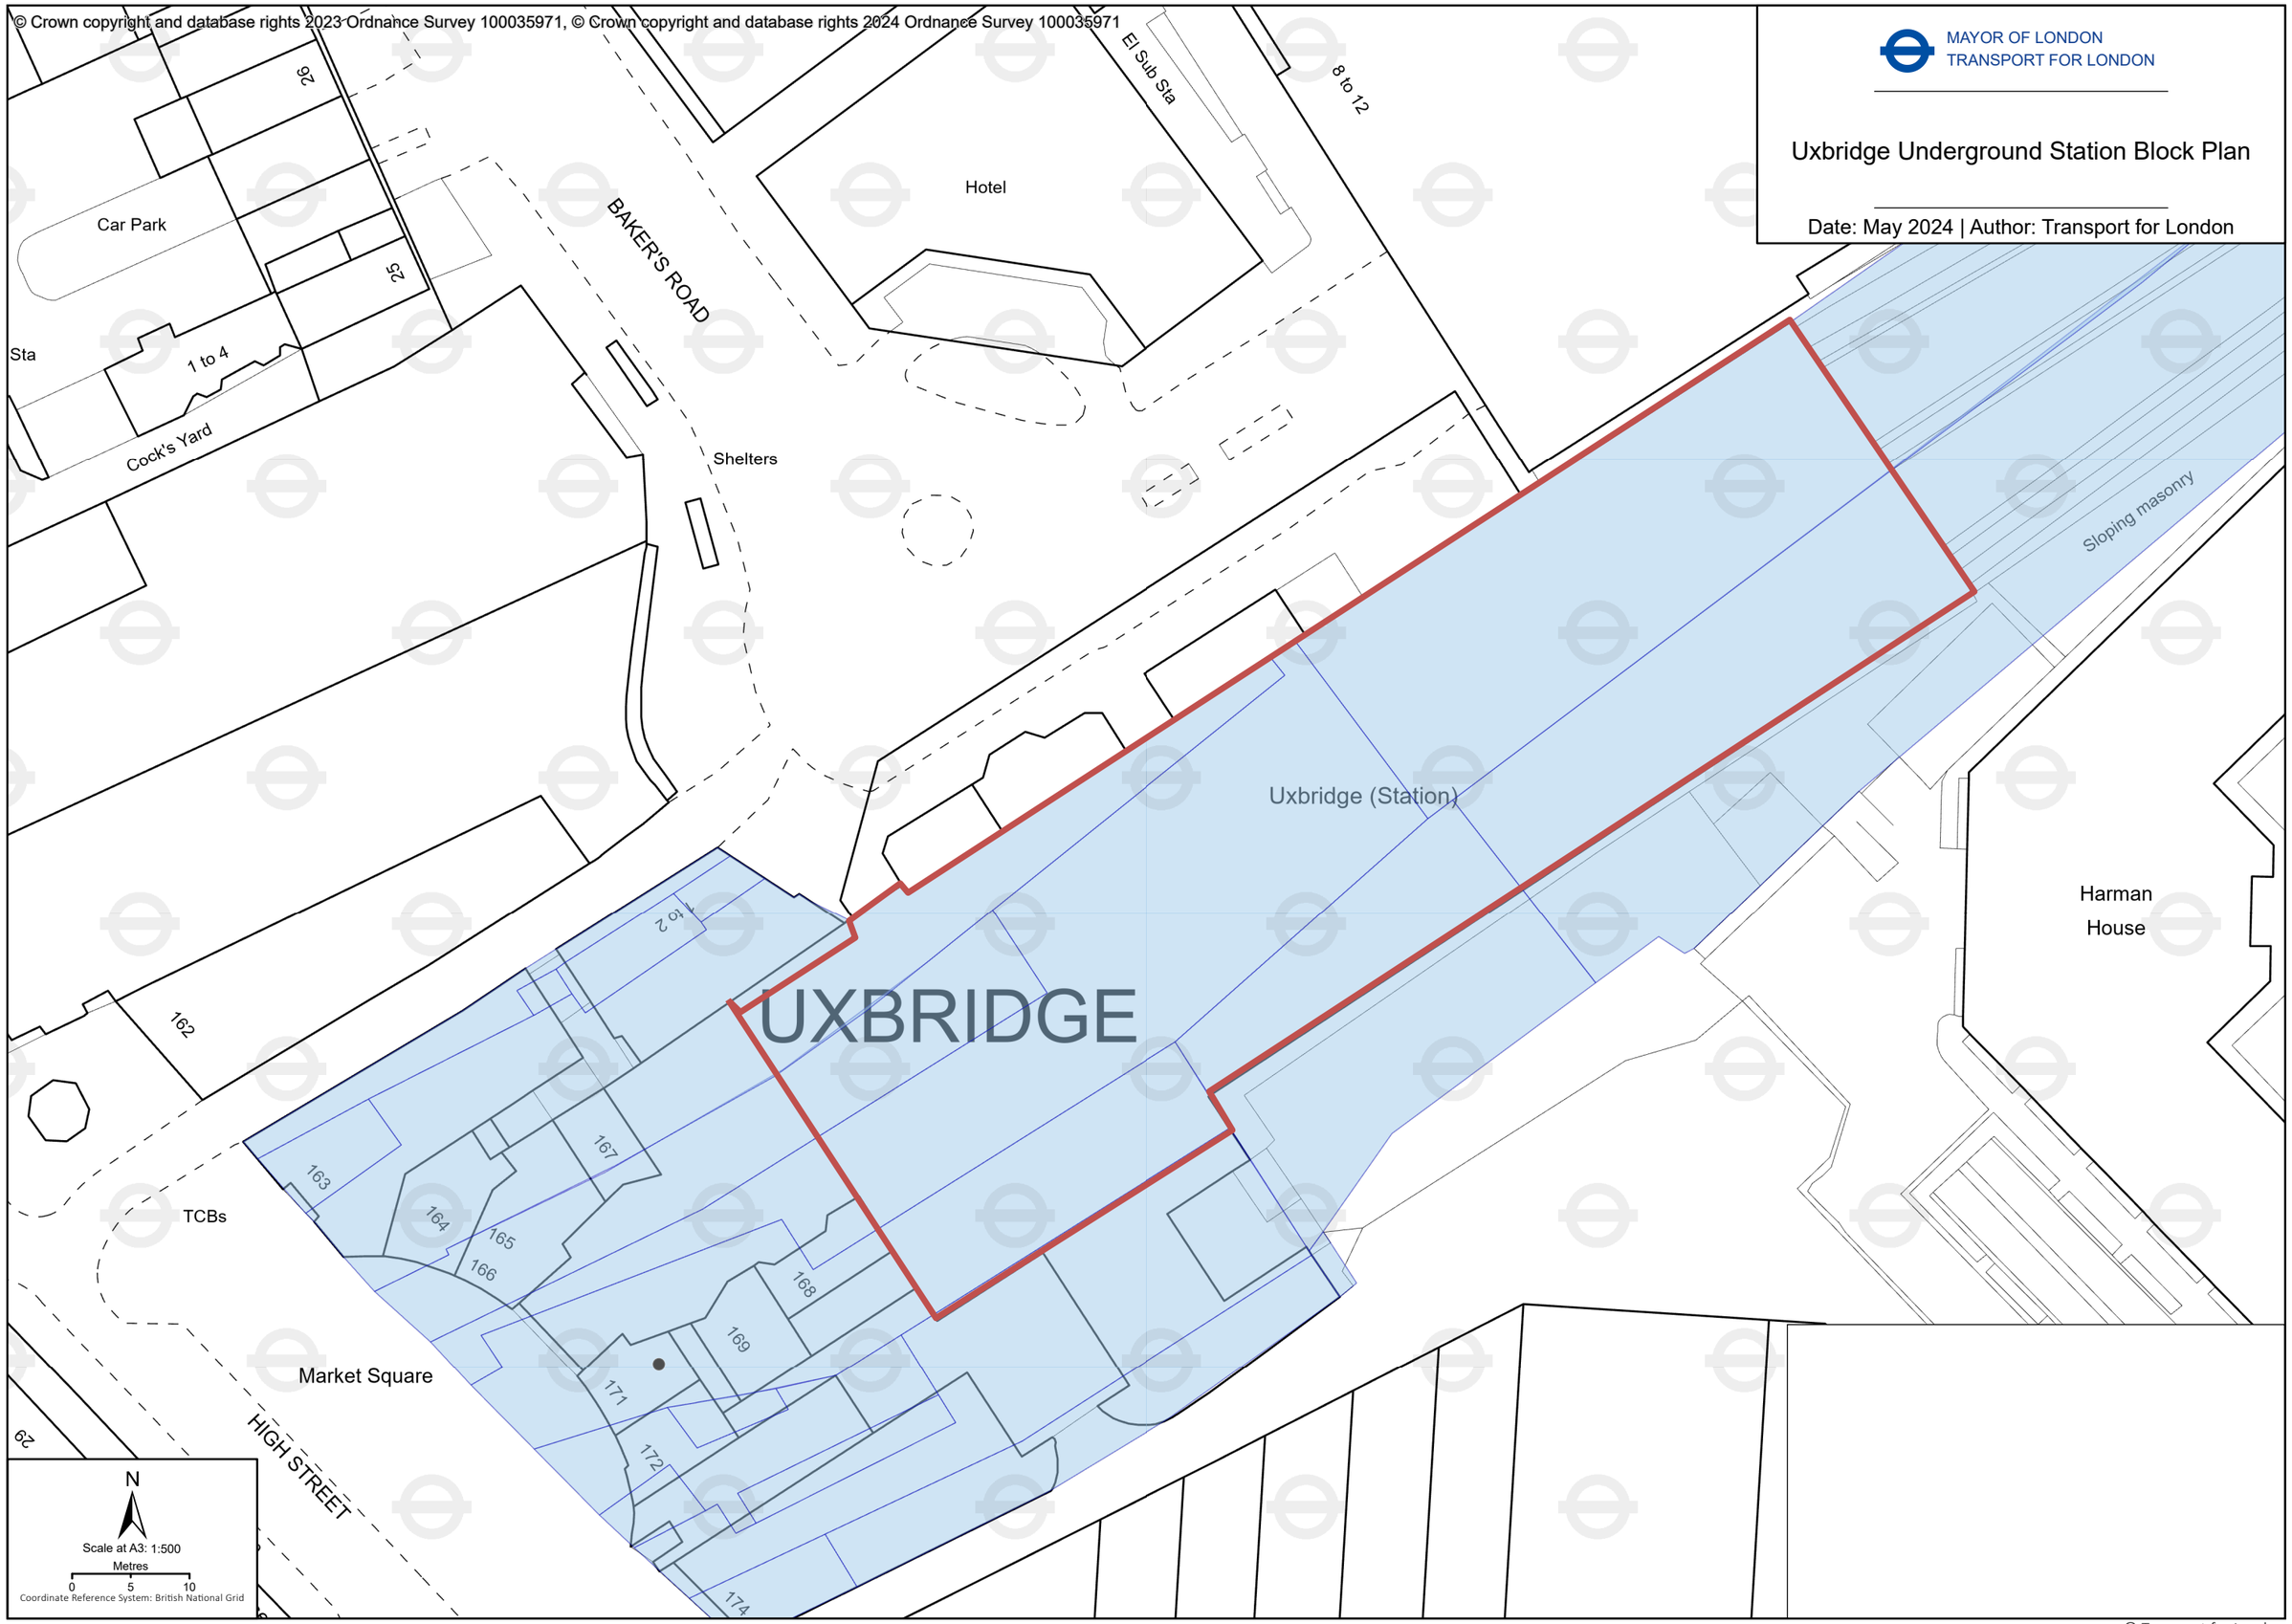

© Transport for London