




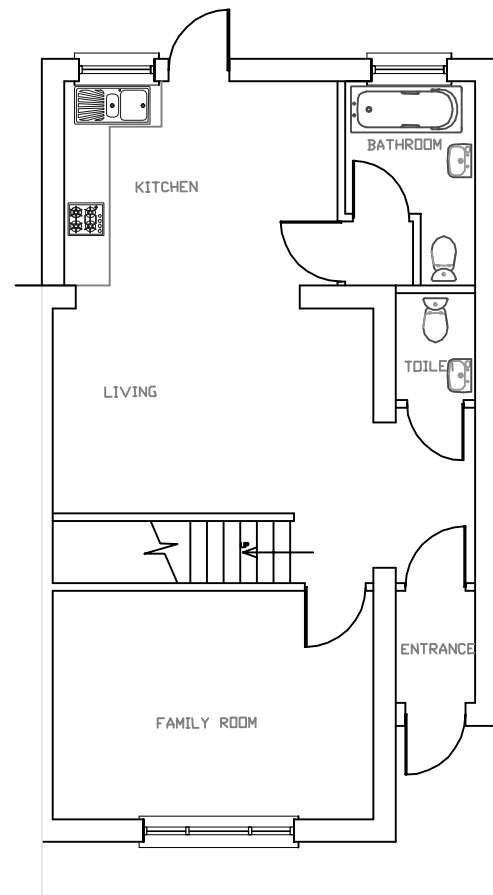

EXISTING GROUND FLOOR

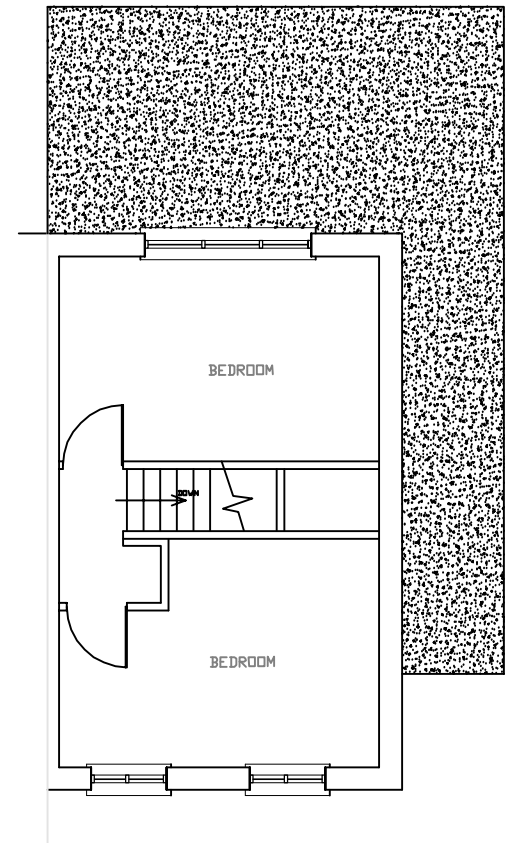

EXISTING FIRST FLOOR

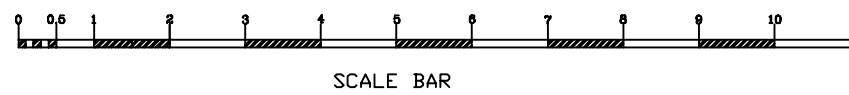

- NOTES:
- 1. This drawing is to be read in conjunction with all relevant Architects and Engineers drawings
 - 2. Only figured dimensions are to be used for construction
 - 3. All dimensions are to be verified on site prior to work commencing
 - 4. This drawing is not to be scaled under any circumstances
 - 5. All temporary works are the responsibility of the contractor

The pupose of the drawing is for Planning Application .

CLIENT : Mr.S.Thayalan 130 Ashford Avenue Hayes UB4 0ND	DRAWN BY : B.J DESIGNED BY : B.J	REVISION :
TITLE : CHANGE OF USE OF GROUND FLOOR ROOM TO USE AS PRIVATE TUTION	DRAWING NO : BJ/2016/42/01 DATE : 20/05/2016	SCALE : 1:100 ORG.SIZE : A3