




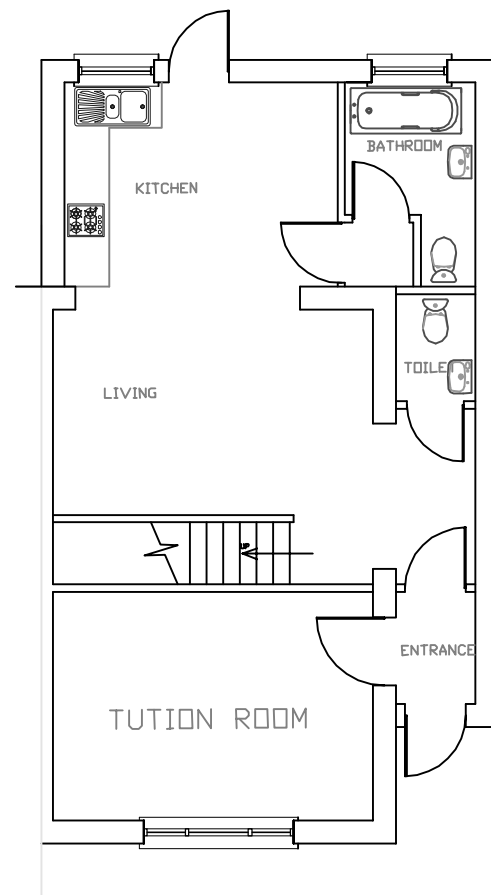

PROPOSED GROUND FLOOR

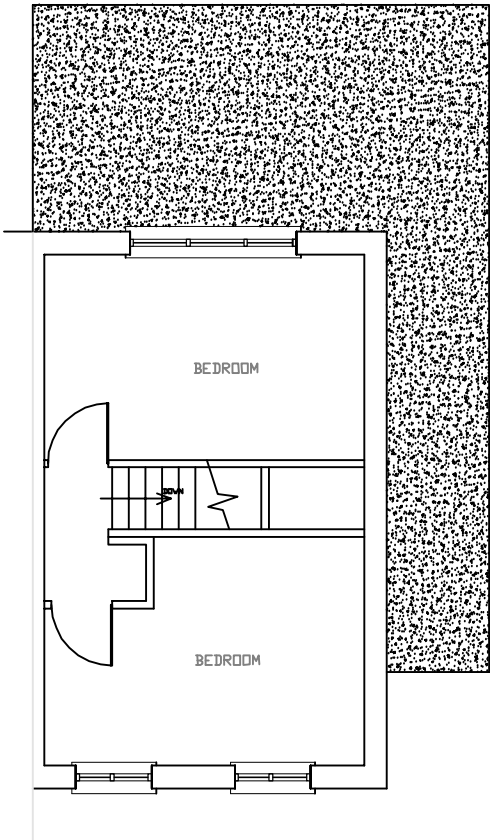

PROPOSED FIRST FLOOR

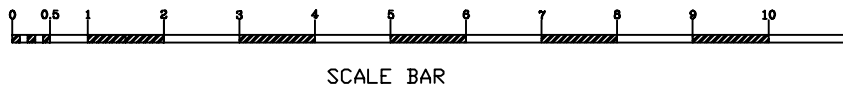

The pupose of the drawing is for Planning Application .

- NOTES:**
1. This drawing is to be read in conjunction with all relevant Architects and Engineers drawings
 2. Only figured dimensions are to be used for construction
 3. All dimensions are to be verified on site prior to work commencing
 4. This drawing is not to be scaled under any circumstances
 5. All temporary works are the responsibility of the contractor

CLIENT : Mr.S.Thayalan 130 Ashford Avenue Hayes UB4 0ND	DRAWN BY : B.J DESIGNED BY : B.J	REVISION :
TITLE : CHANGE OF USE OF GROUND FLOOR ROOM TO USE AS PRIVATE TUTION	DRAWING NO : BJ/2016/42/02 DATE : 20/05/2016	SCALE : 1:100 ORG.SIZE : A3