




Amendments/Notes			
Rev.	Detail	By	Date
A	Sections clarified, games room in basement added	BT	02-05-18

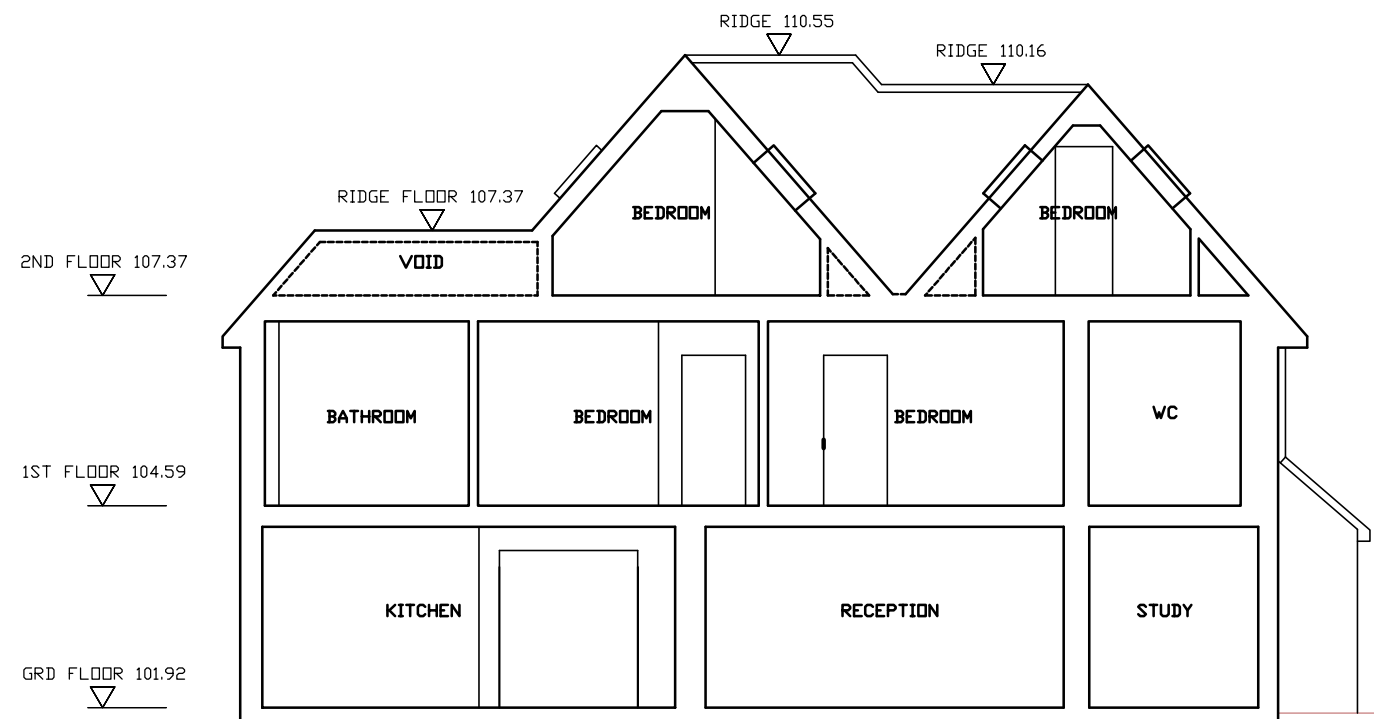


SECTION A-A EXISTING
SCALE: 1:100

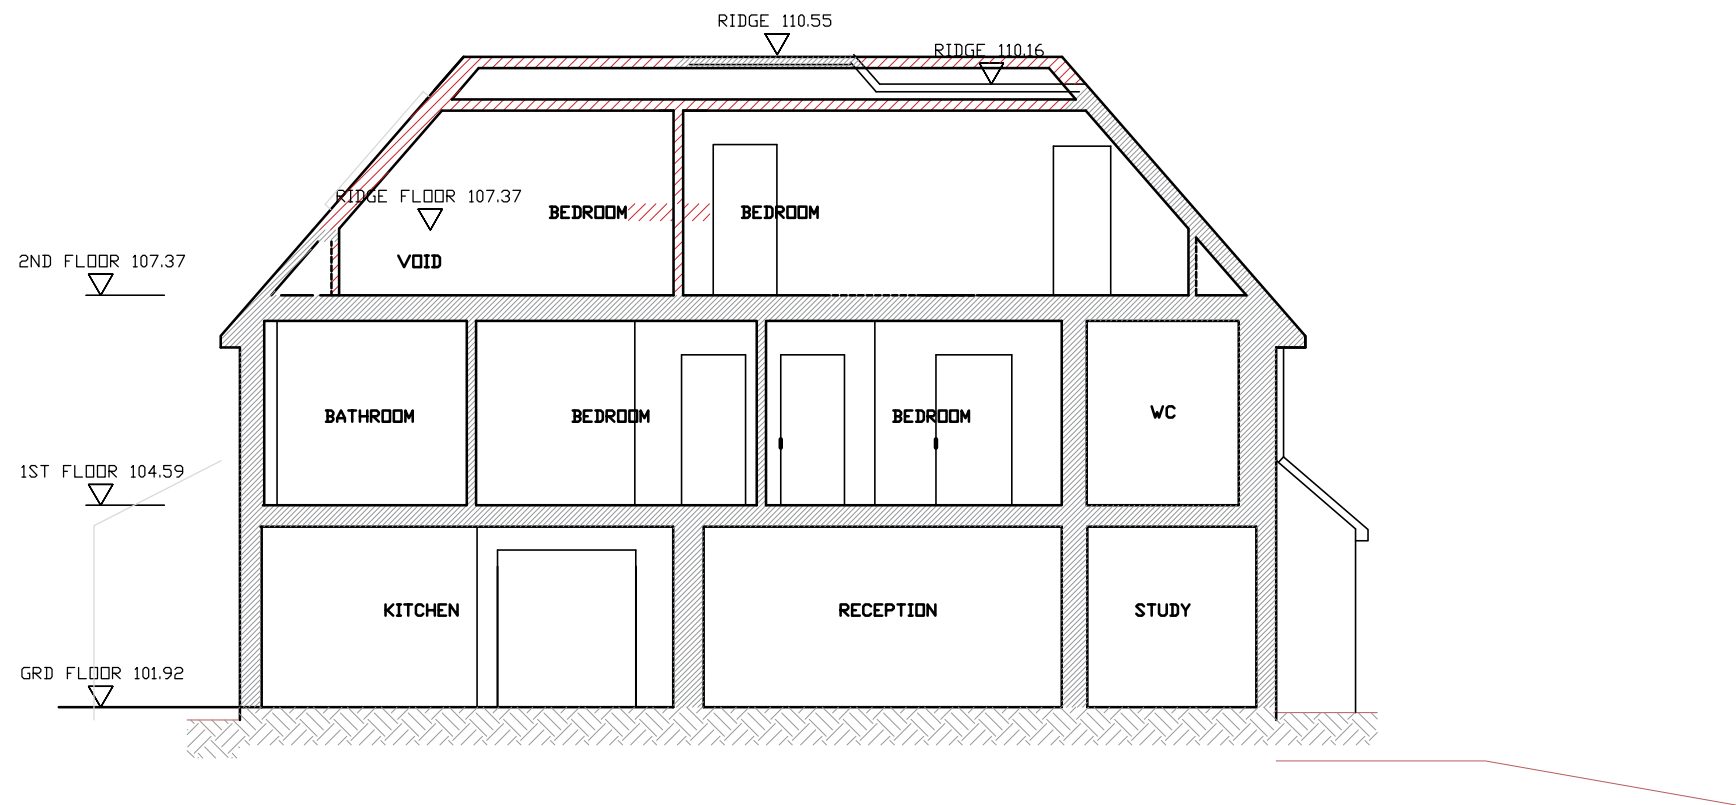

SECTION A-A PROPOSED
SCALE: 1:100

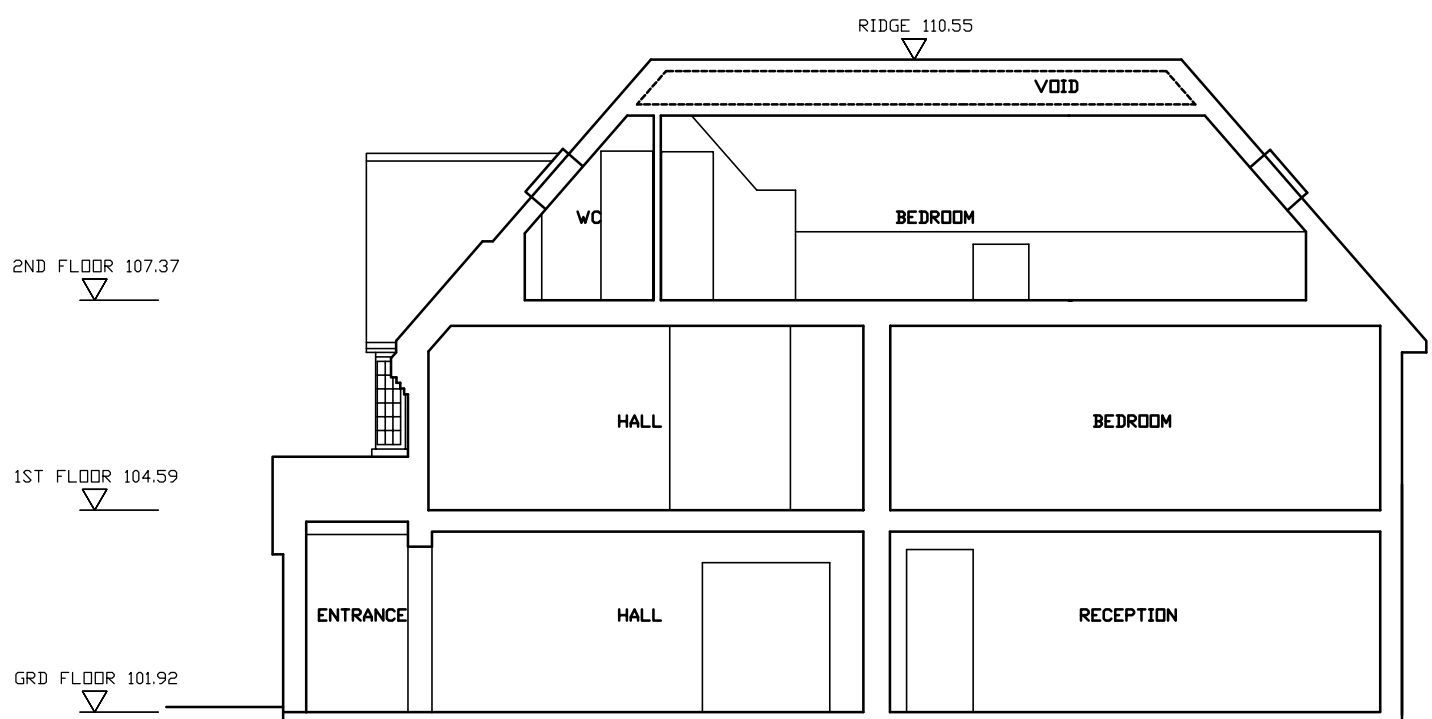


SECTION B-B EXISTING
SCALE: 1:100

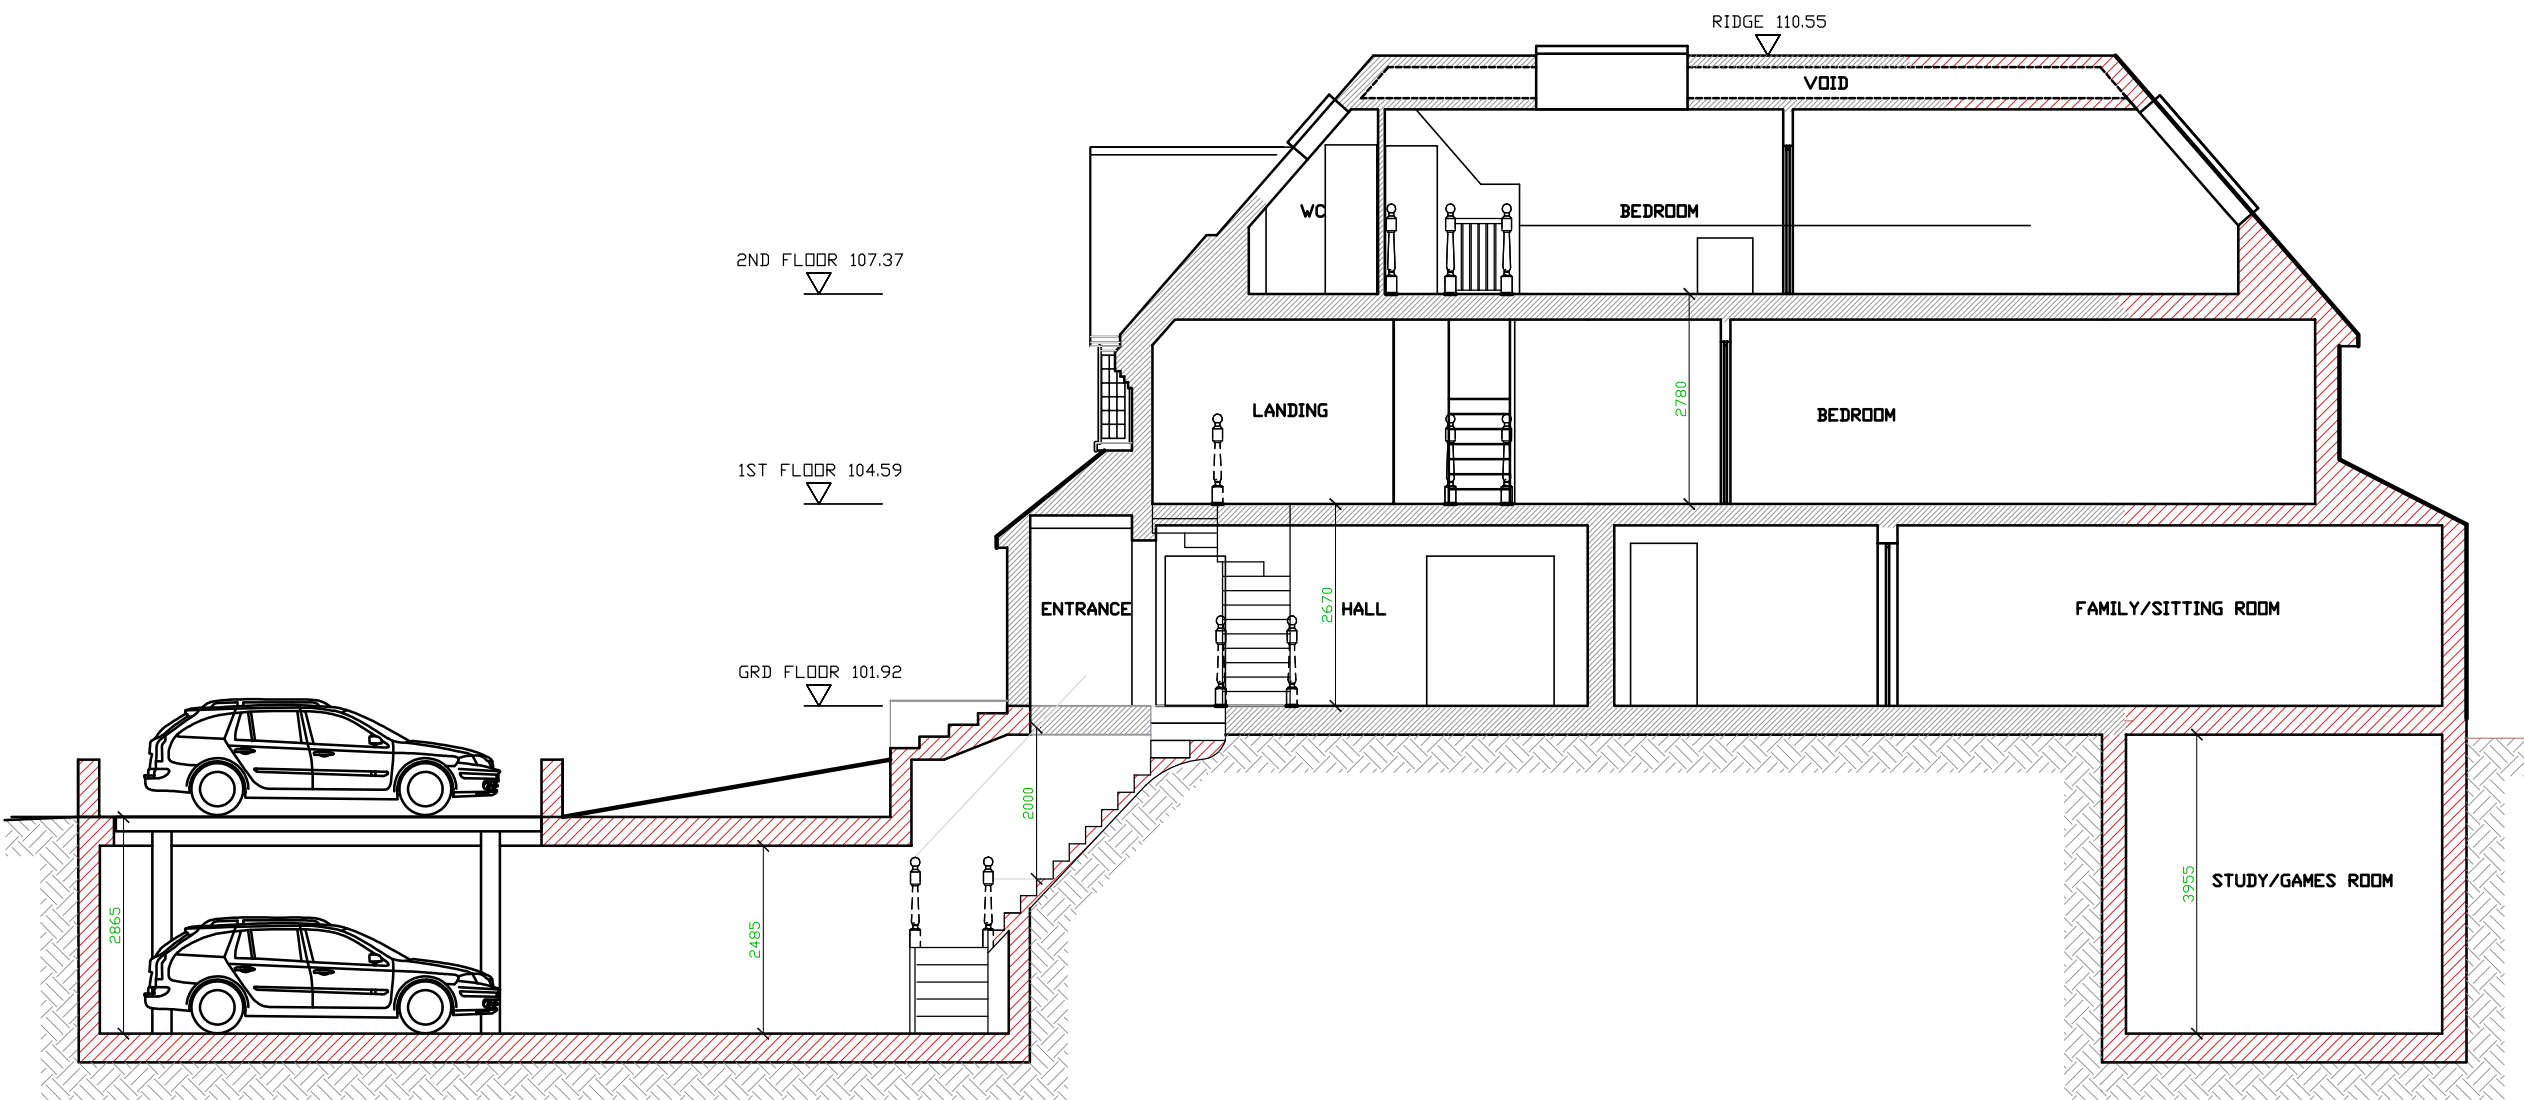

SECTION B-B PROPOSED
SCALE: 1:100

SECTION B-B

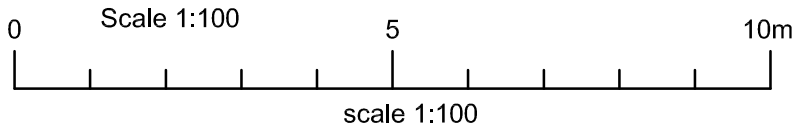

All dimensions and levels to be checked on site by contractor prior to preparation of shop drawings and commencement of work on site.
Dimensions MUST NOT be scaled from this drawing.
This drawing and the copyrights and patents therein are the property of the Architect and may not be used or reproduced without consent.
This drawing is to be read in conjunction with all relevant consultants and/or specialist's drawings/documents and any discrepancies or variations are to be notified to the Architect before the affected work commences.
All works on site are to be carried out fully in accordance with current CDM regulations and recommendations, current Building Regulations, British Standards and Codes of Practice as appropriate.

Project	
6 THE COVERT NORTHWOOD	
Drawing	
SECTIONS PROPOSED & EXISTING	
SEABROOK ARCHITECTS CHARTERED ARCHITECTS LINK HOUSE, ST Mary's Way, CHESHAM, Bucks, HP5 1HR Tel: 01494 778918 Seabrook Architects LLP e-mail: info@seabrookarchitects.co.uk	
Drawn By	BOON TAN
Date	03-04-18
Checked By	
Approved By	Scale 1:100
Drawing No.	Rev.
5529 PL 006	A