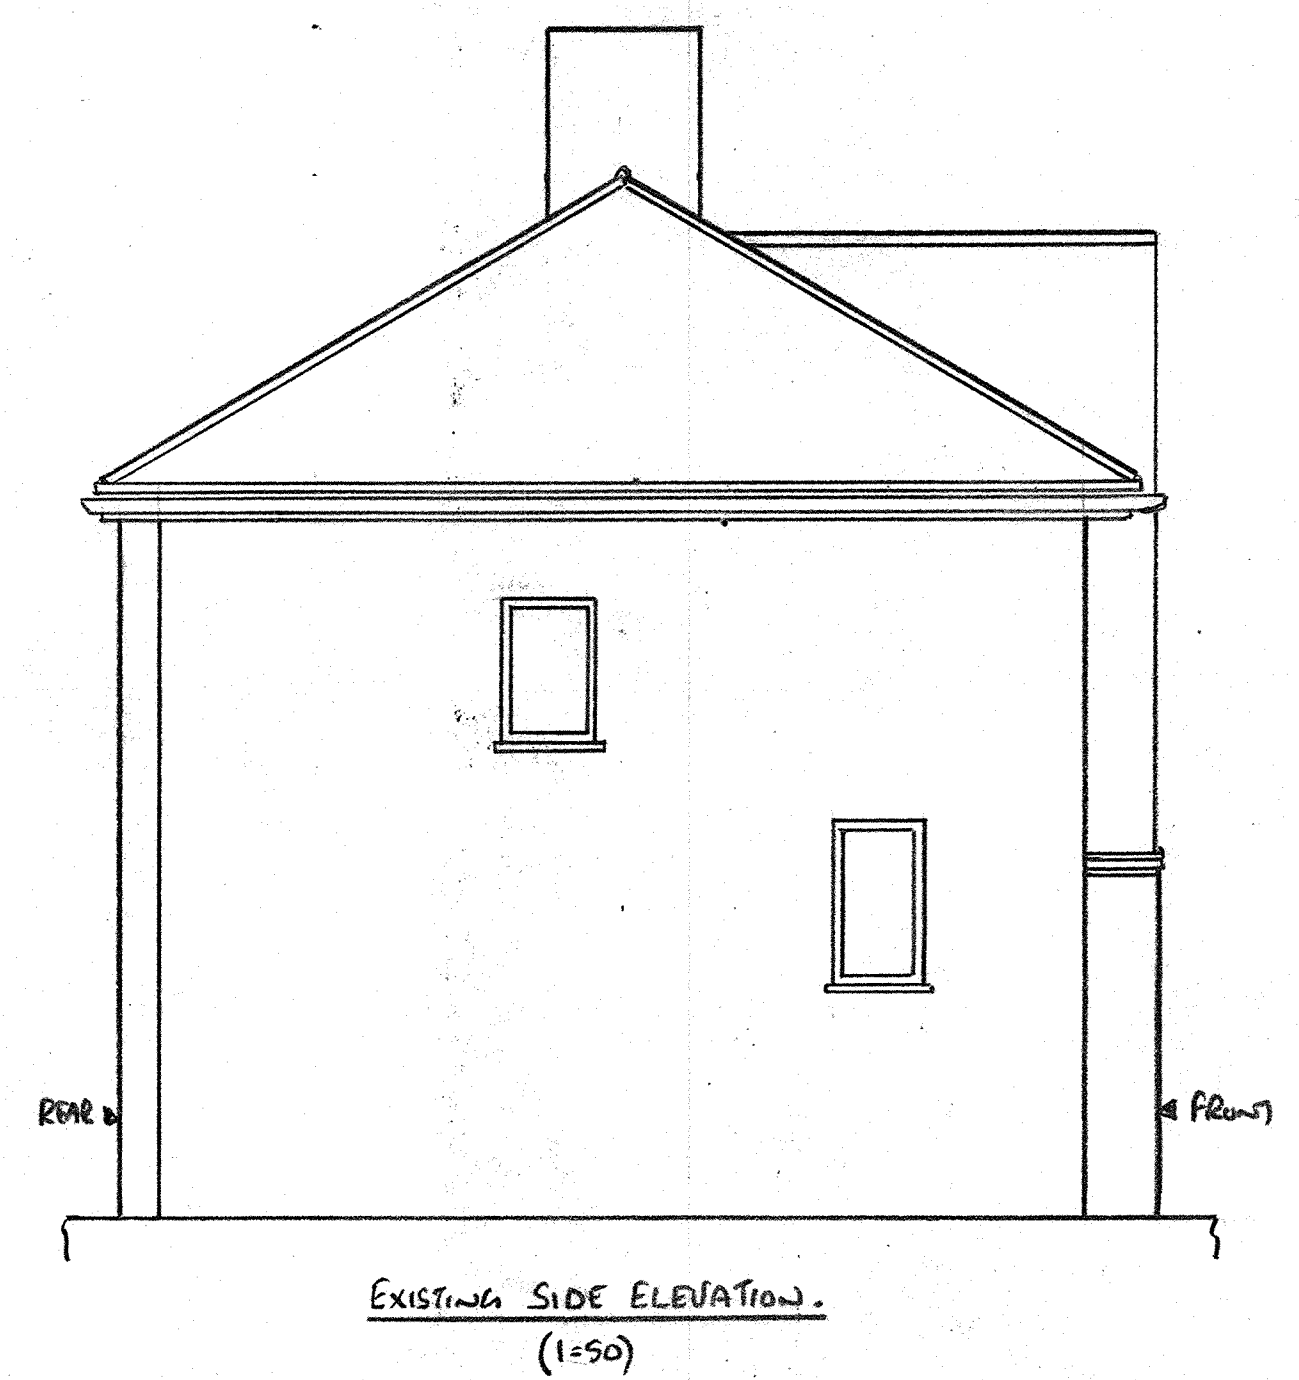
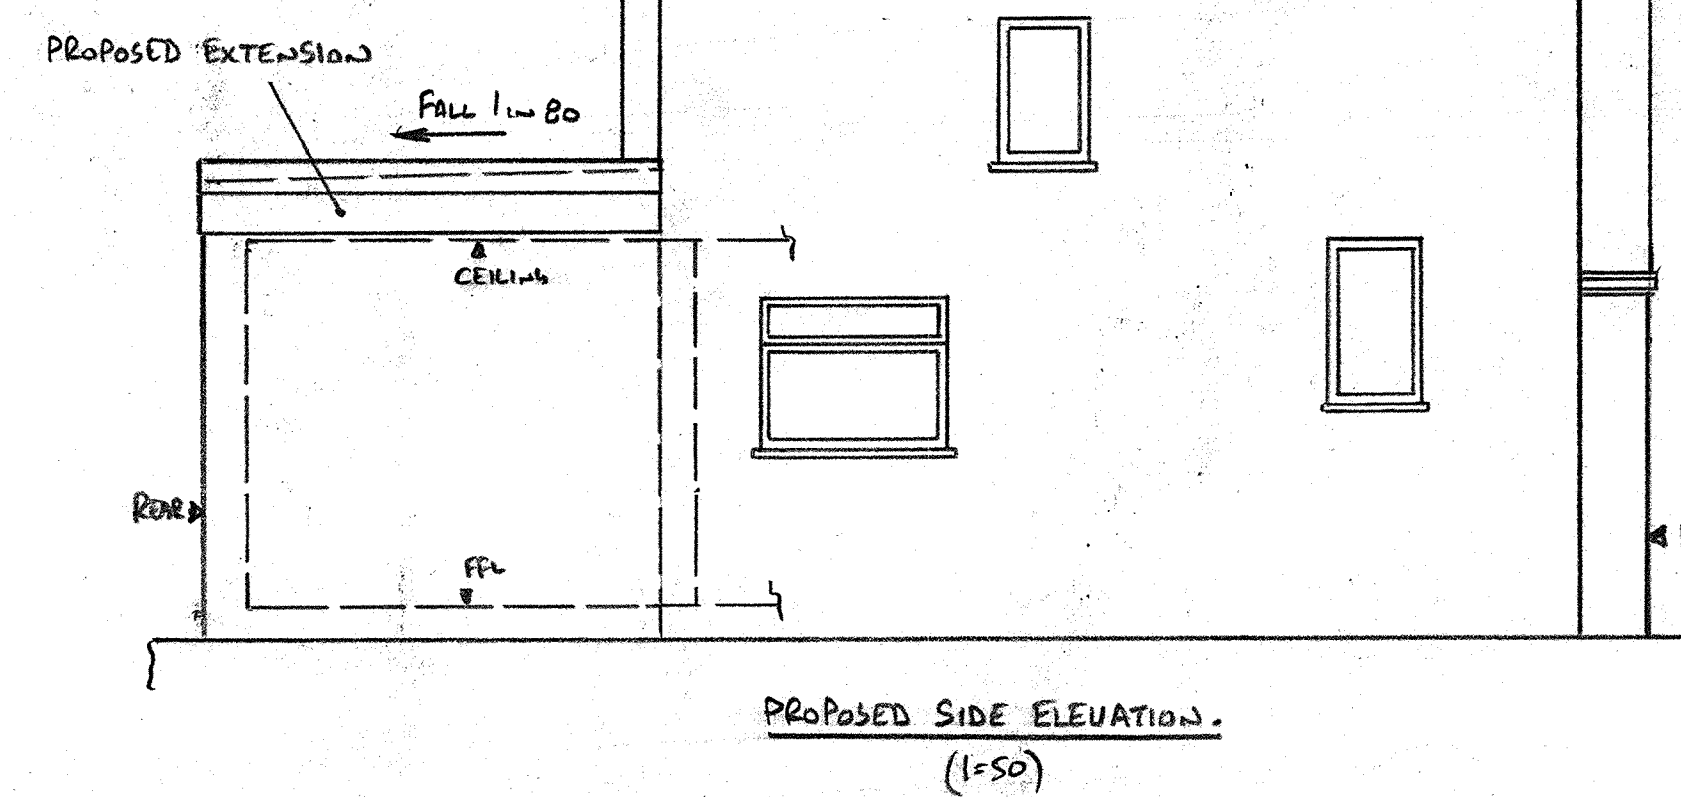
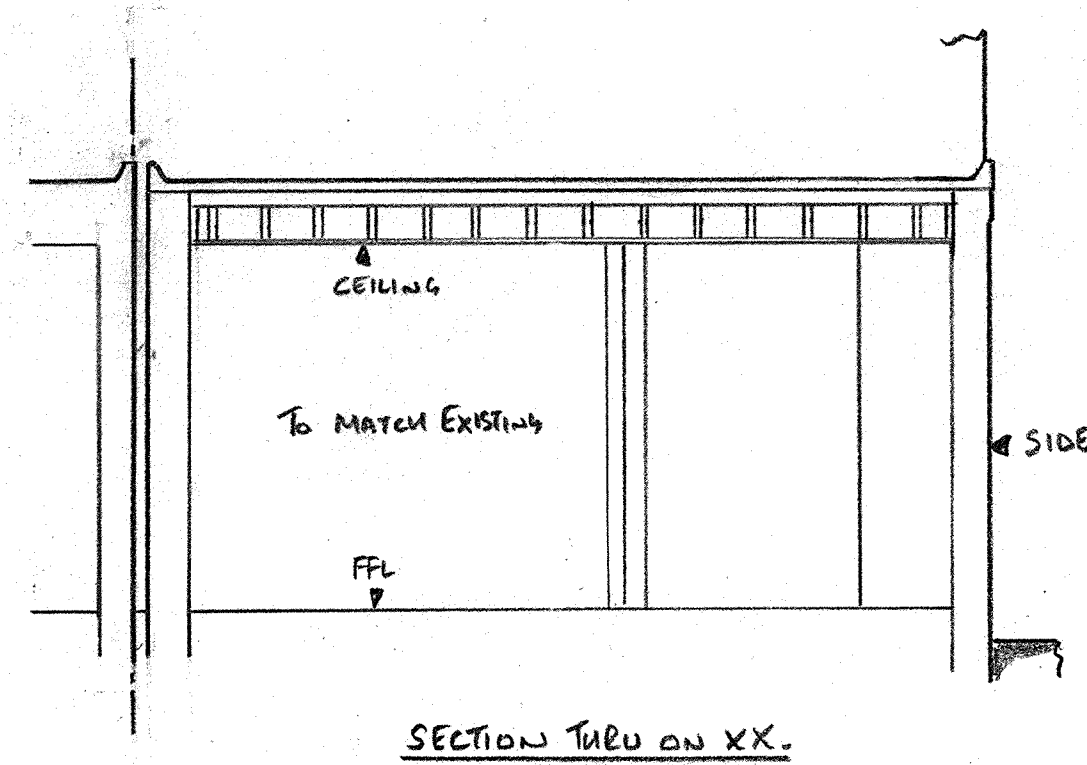
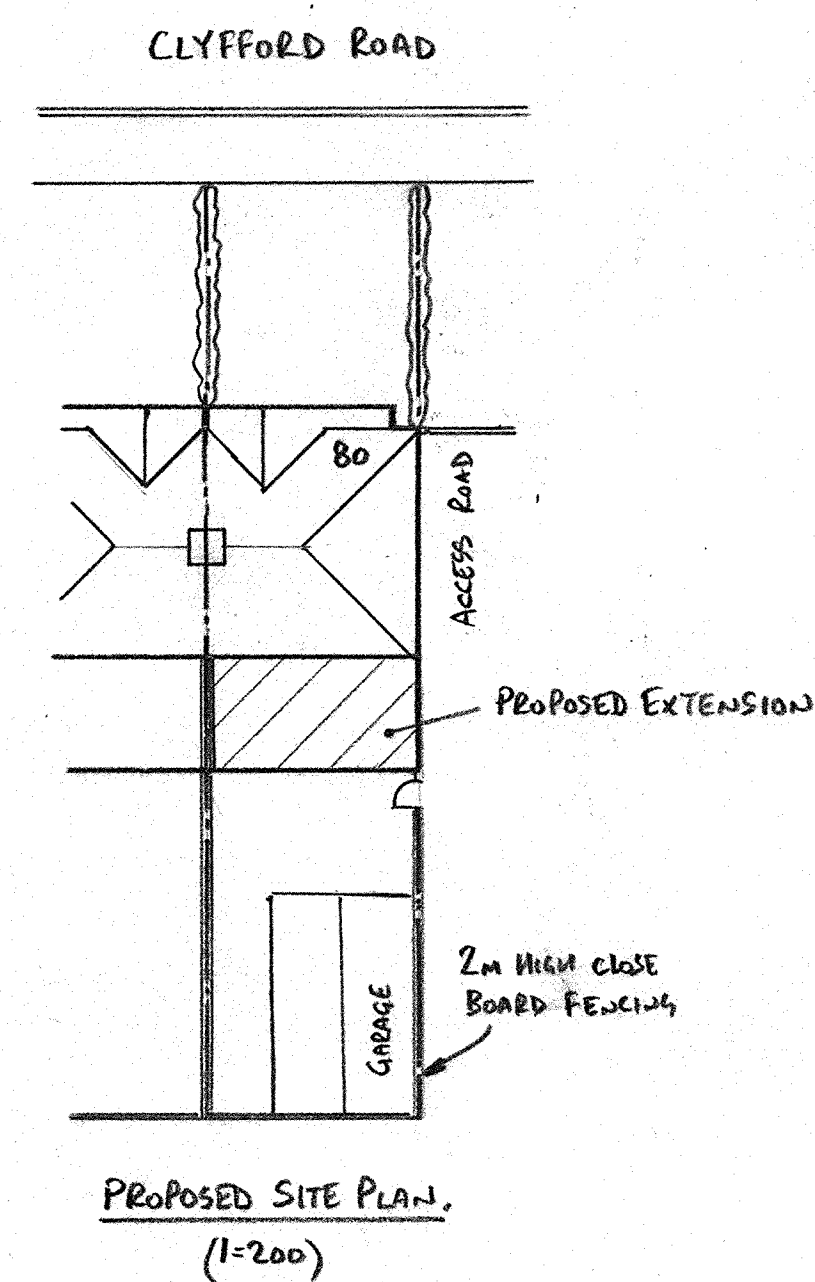
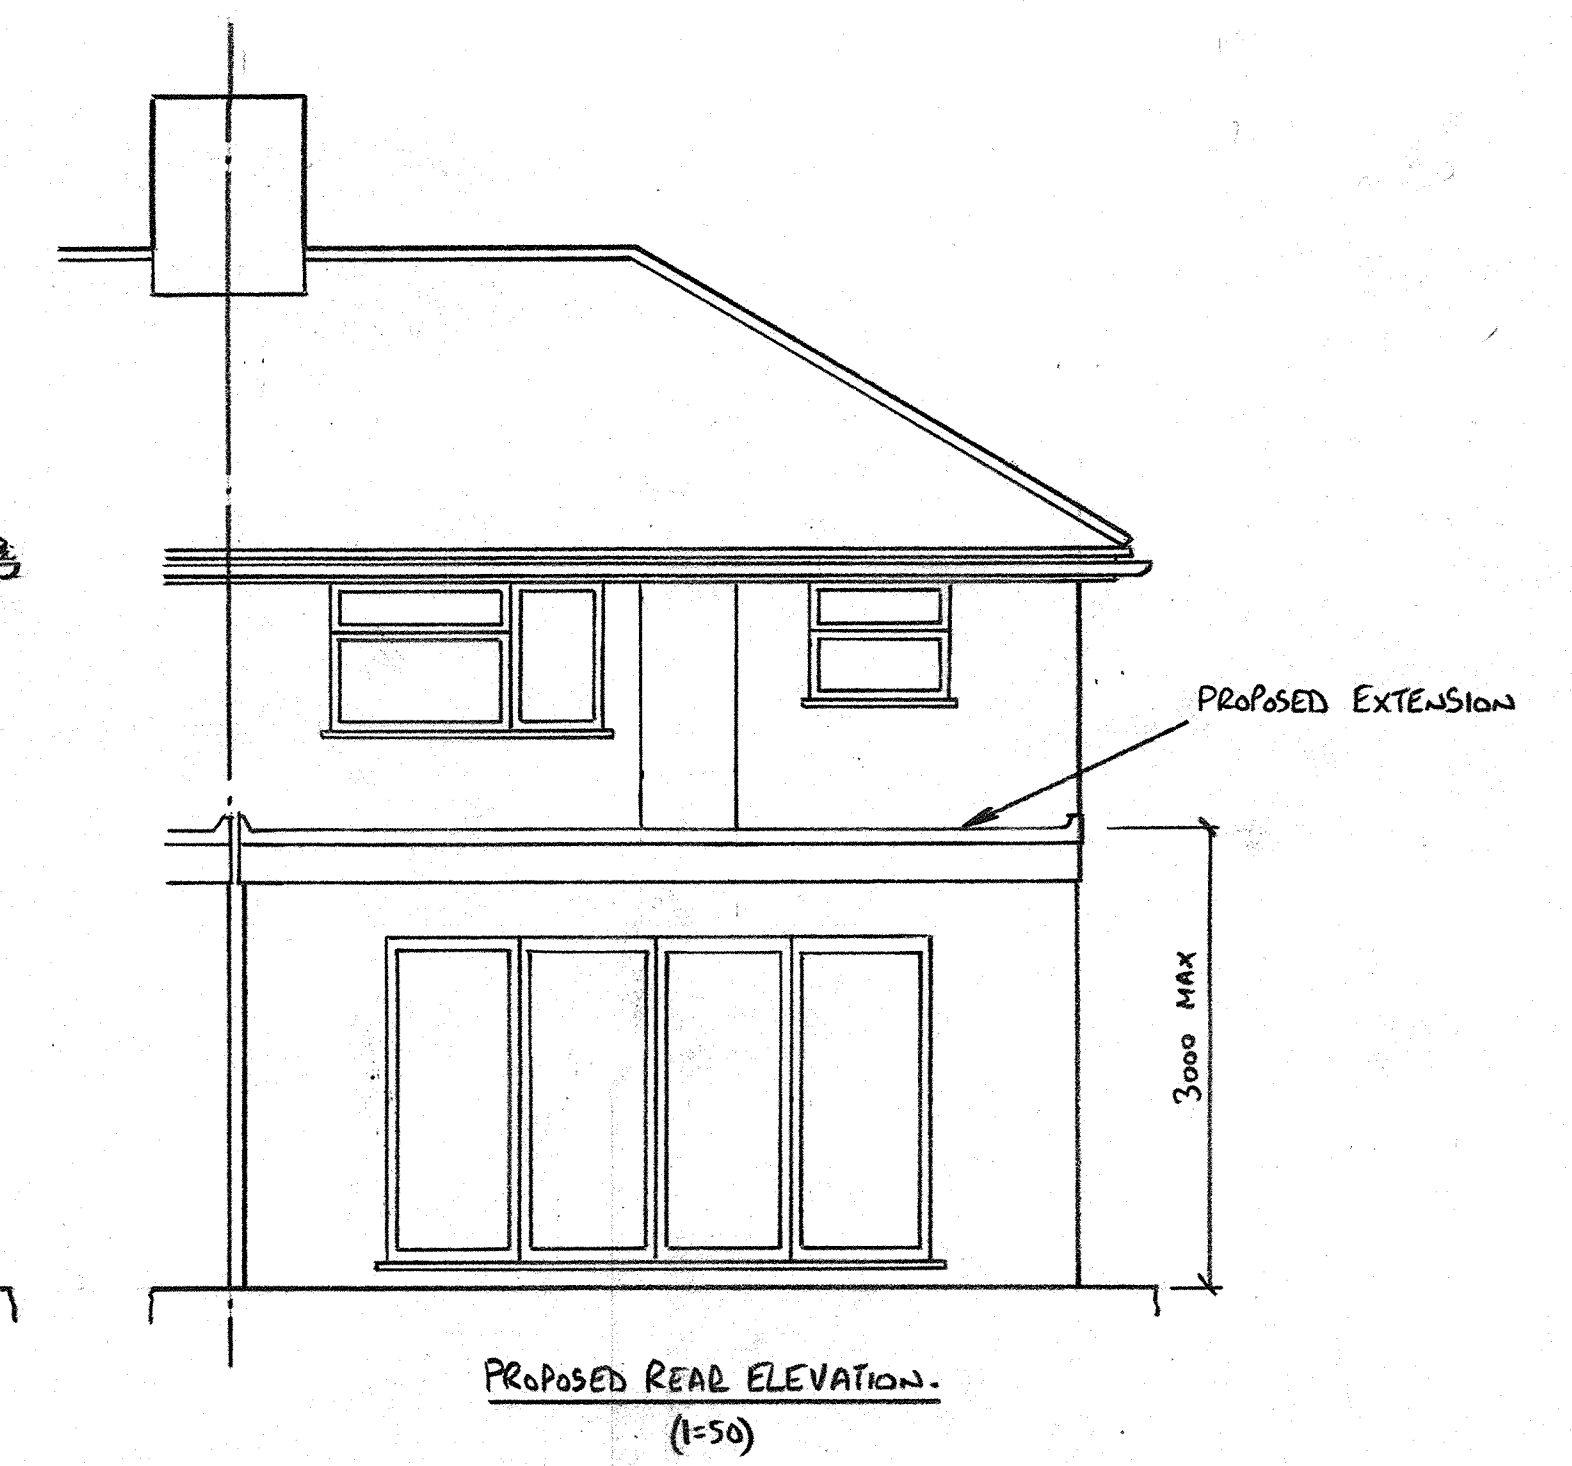
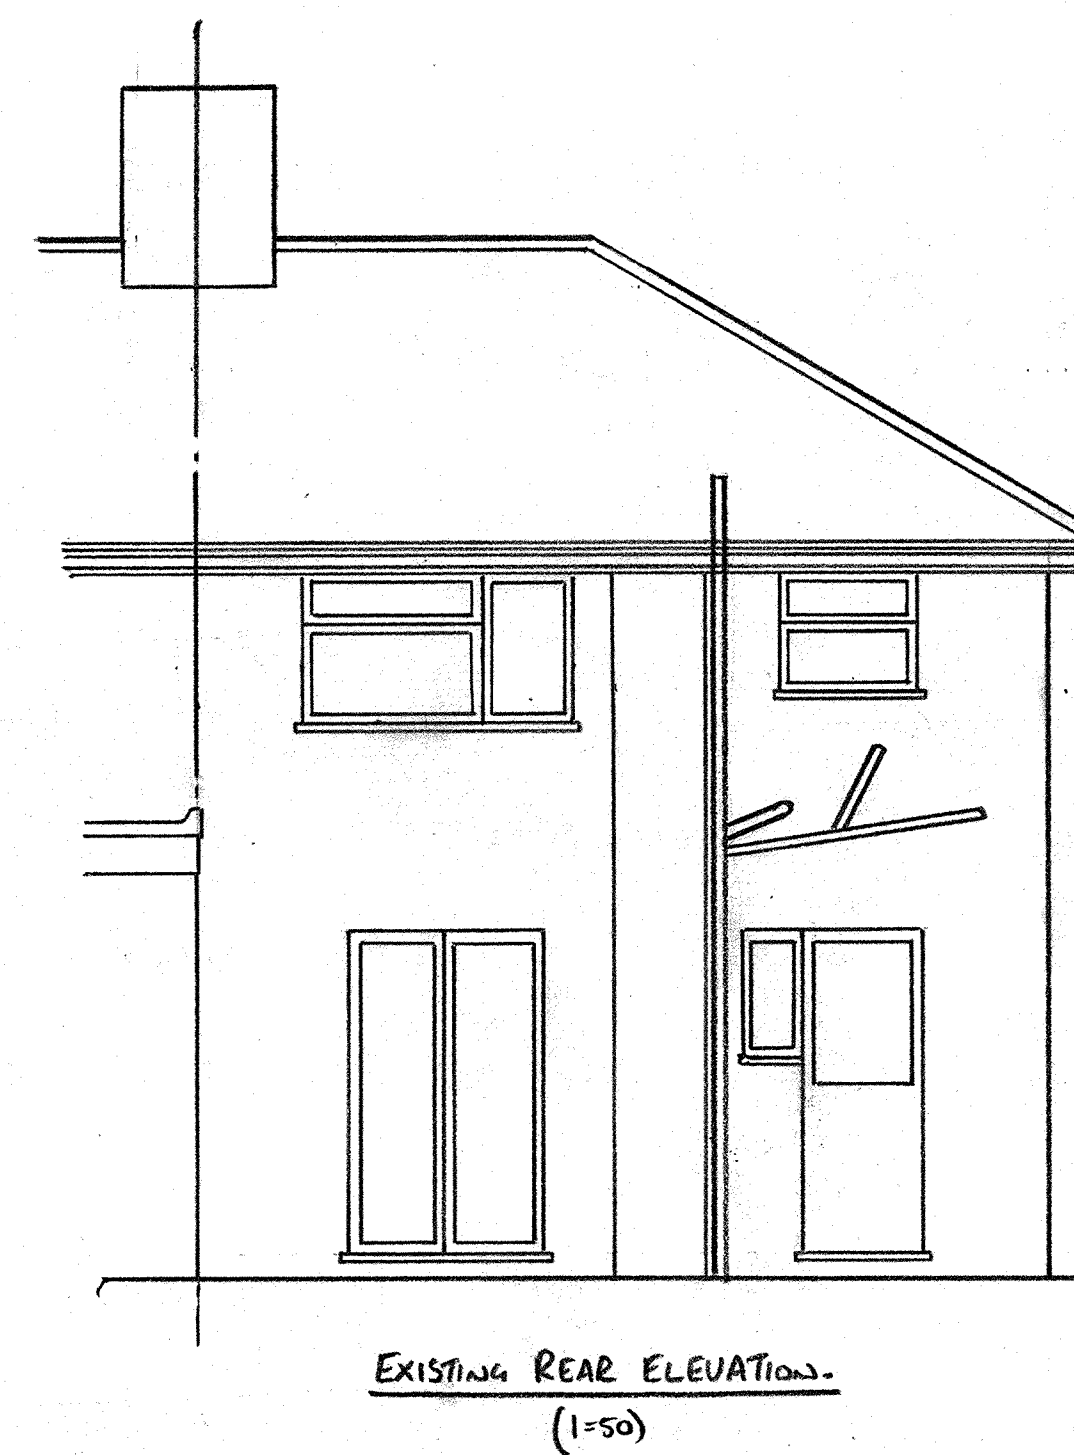
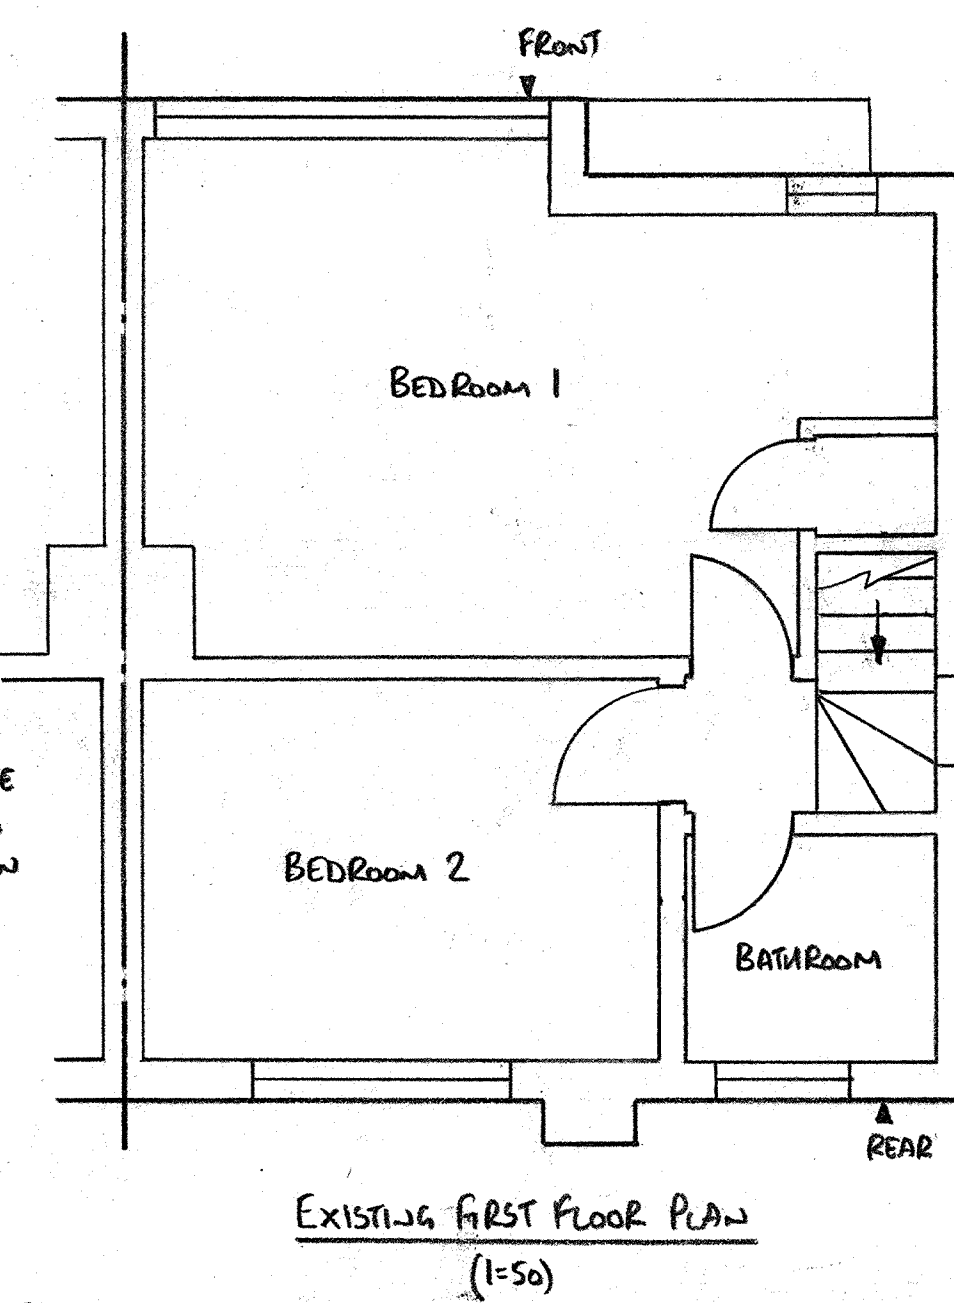
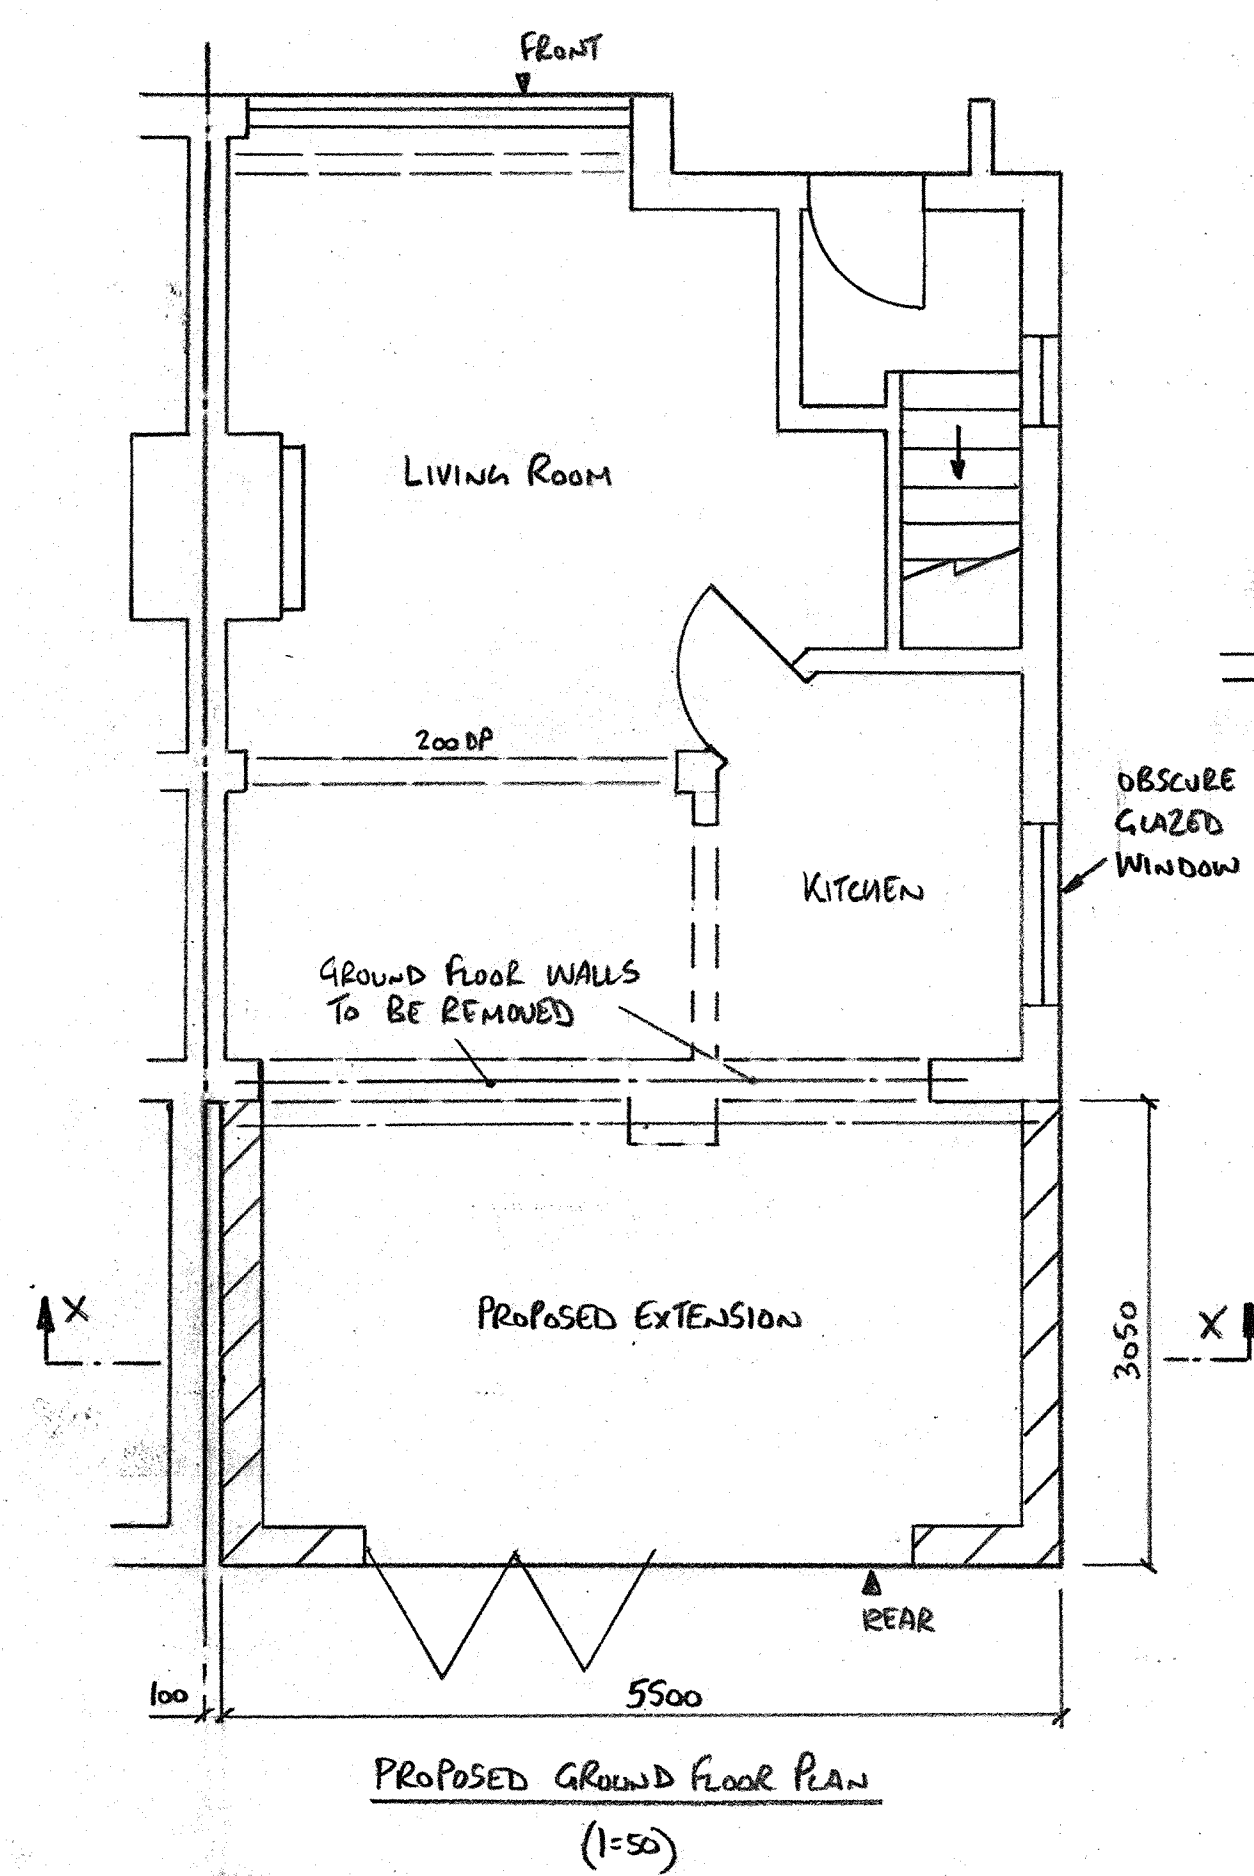
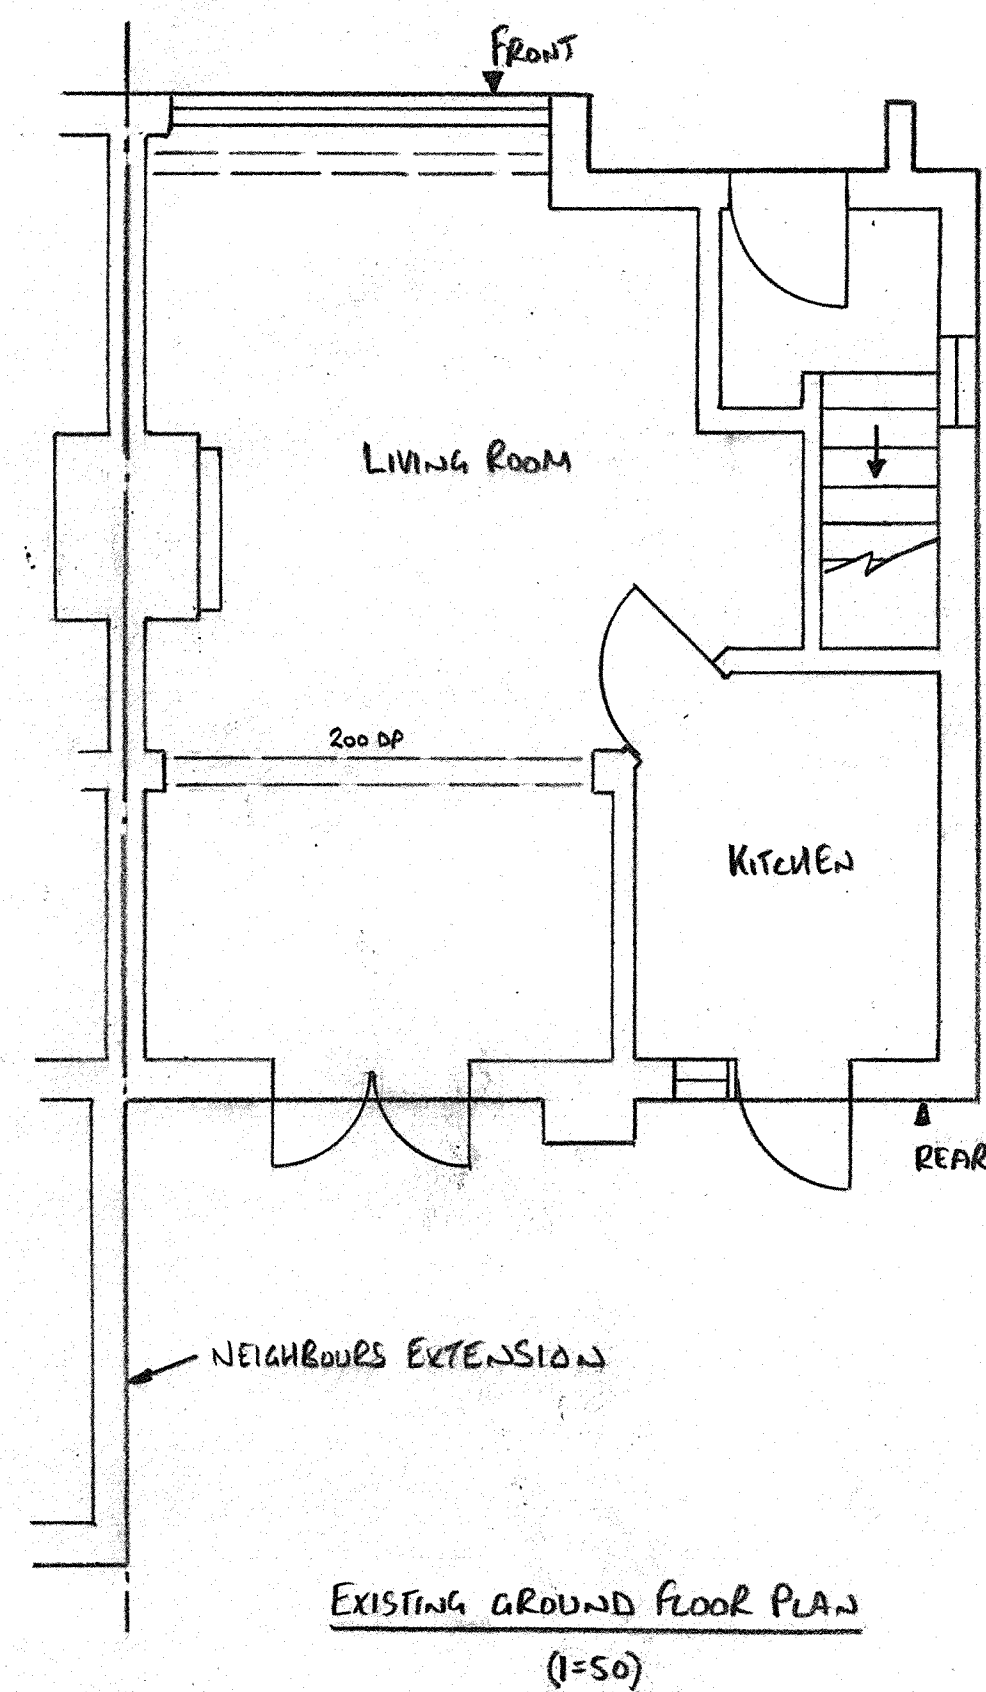


REV. A - 100mm GAP INTRODUCED CPK/6/17

Project:
80 Clyfford Road, Ruislip, HA4 6PS.
Proposed single storey rear extension.
Existing & proposed plans, elevations and section.

Contract No. 130417 Drawing No. 130417-01 (A1) Rev. A.

Date: 13.4.17 Checked By:

Finish:
All materials and finishes to match existing.

Drawn By: CPK Scale: 1:50 & 1:200