

EXISTING FRONT ELEVATION



EXISTING REAR ELEVATION

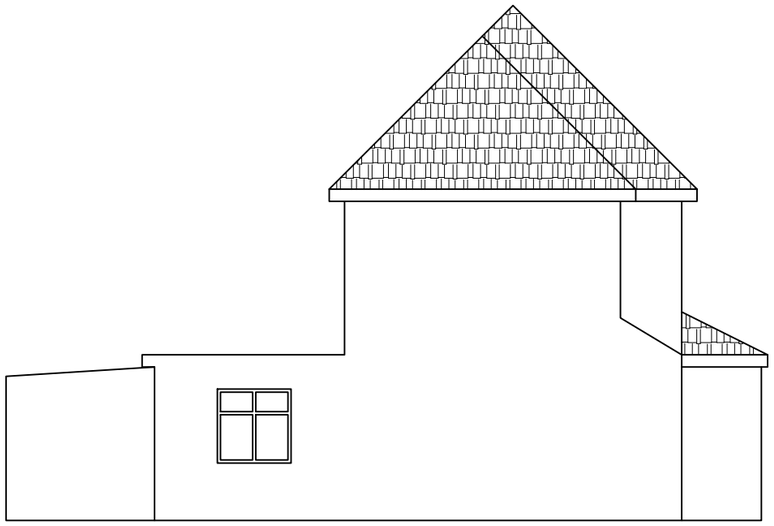

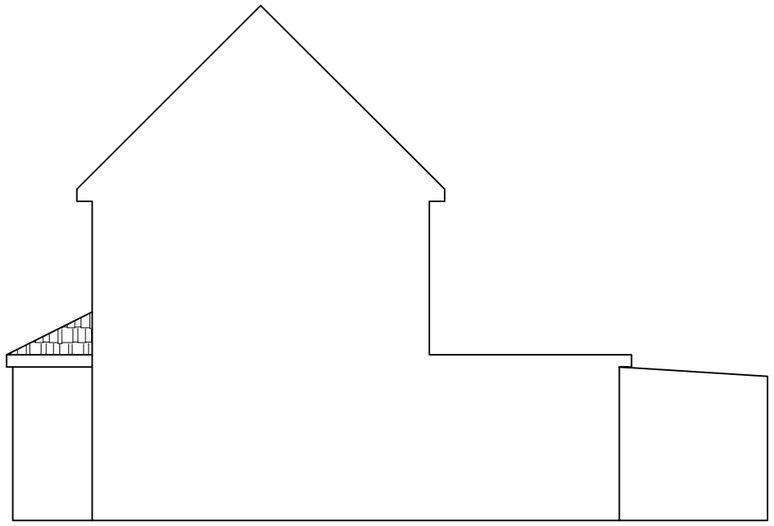

EXISTING SIDE ELEVATIONS

0 1 2 3

Scale bar 1:50

0 1 2 3 4 5 6

Scale bar 1:100

Note

DIMENSIONS TO BE VERIFIED ON SITE.

DO NOT SCALE FROM THIS DRAWING.

ANY AREAS INDICATED ON THIS DRAWING ARE FOR GUIDANCE ONLY AND NO RESPONSIBILITY IS TAKEN FOR THEIR ACCURACY.

Client

Drawing Title

EXISTING ELEVATIONS

Job Title

PROPOSED PART FIRST FLOOR REAR EXTENSION AND LOFT EXTENSION AT:
54 CHURCH ROAD,
HAYES,
UB3 2LJ

Scale 1:100

Date SEPTEMBER 2026

Drawing No. 54/CR/02