


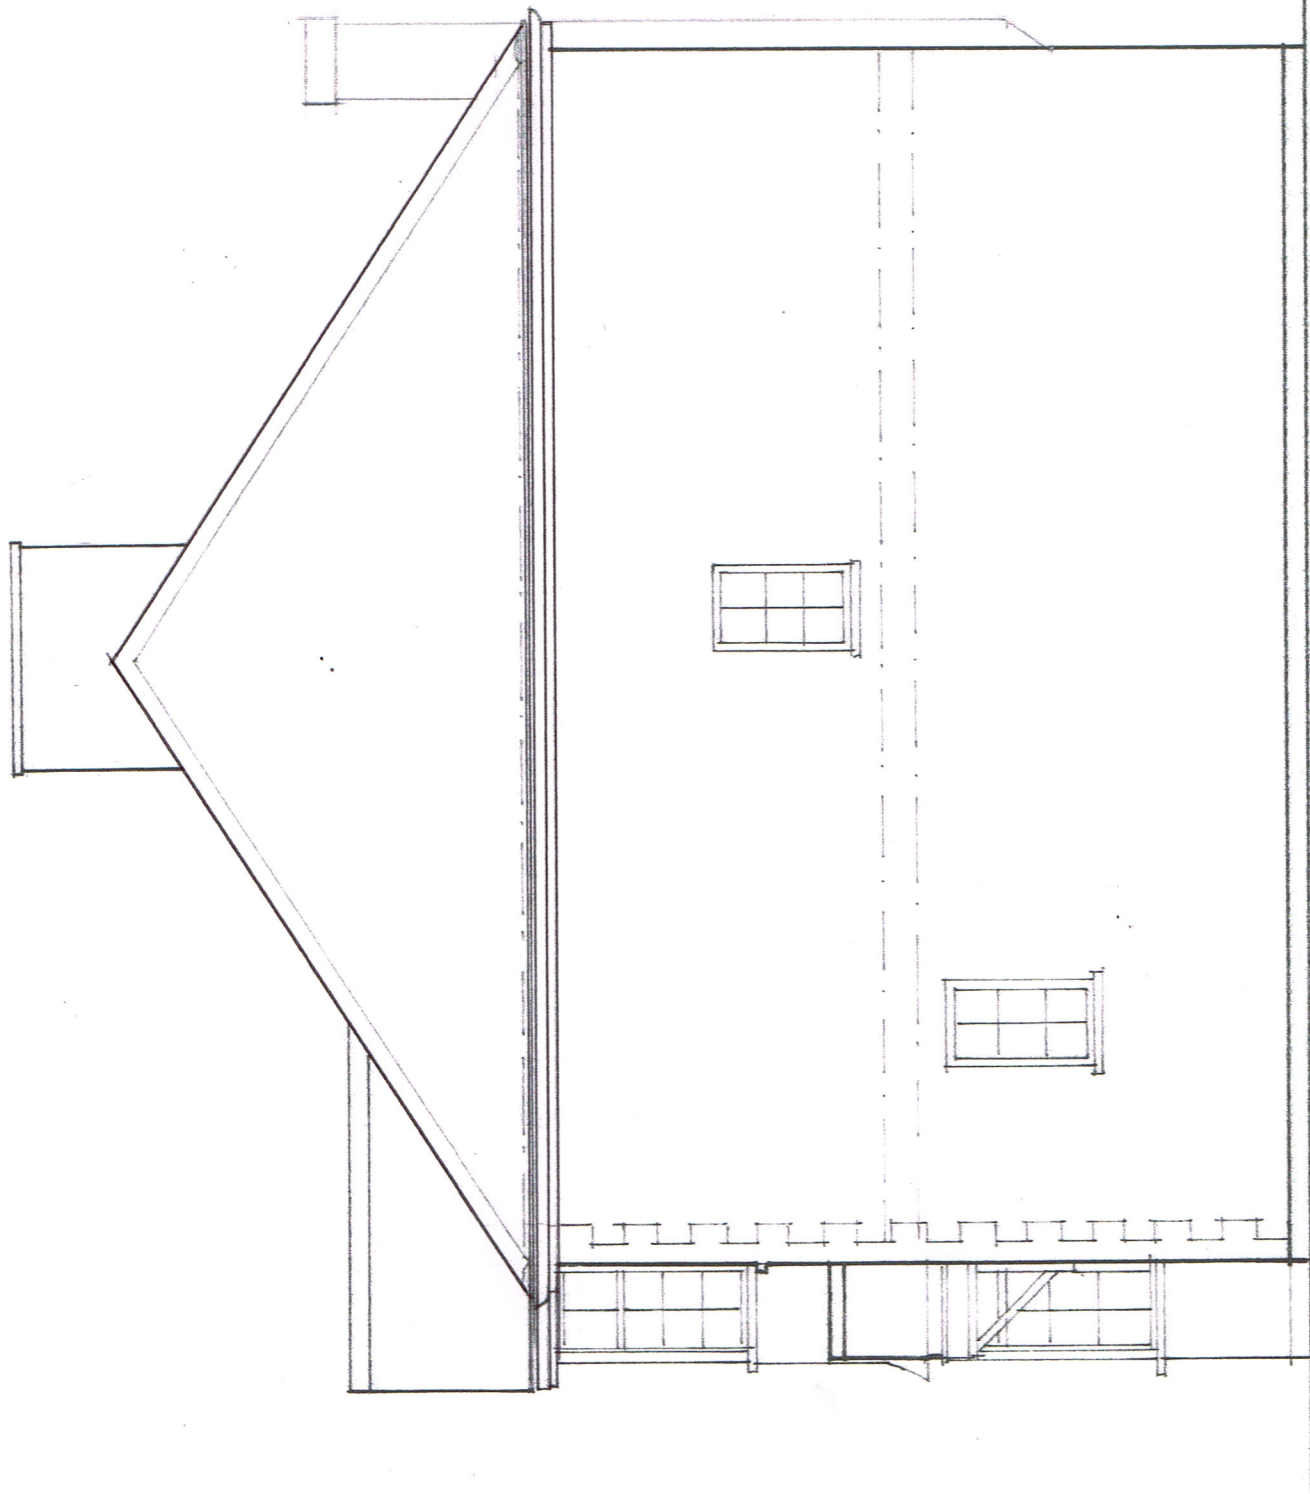

MR & MRS MOTT
80 BEDFORD ROAD, RUSSIP
MIDDY HA4 6NA
FLANK ELEVATION AS EXISTING
SCALE 1:50
DRAWING N° 4



FLANK ELEVATION AS EXISTING

