

MR PMOTT
80 BEDFORD ROAD, ROISUP
MIDDx HA4 6NA
FLANK ELEVATION AS EXISTING
SCALE 1:50
DRAWING N° 05
JULY 15 A3sht

JR


JASON READ PUGH

Chartered Architectural Technologist
(MCAT ACIOB)

77 MISWELL LANE, TRING,
HERTFORDSHIRE
HP23 4DR
TEL: 01442 891625
MOBILE: 07866 744224
EMAIL: JASON.PUGH@INDOSWEB.COM



Chartered Institute of
Architectural Technologists

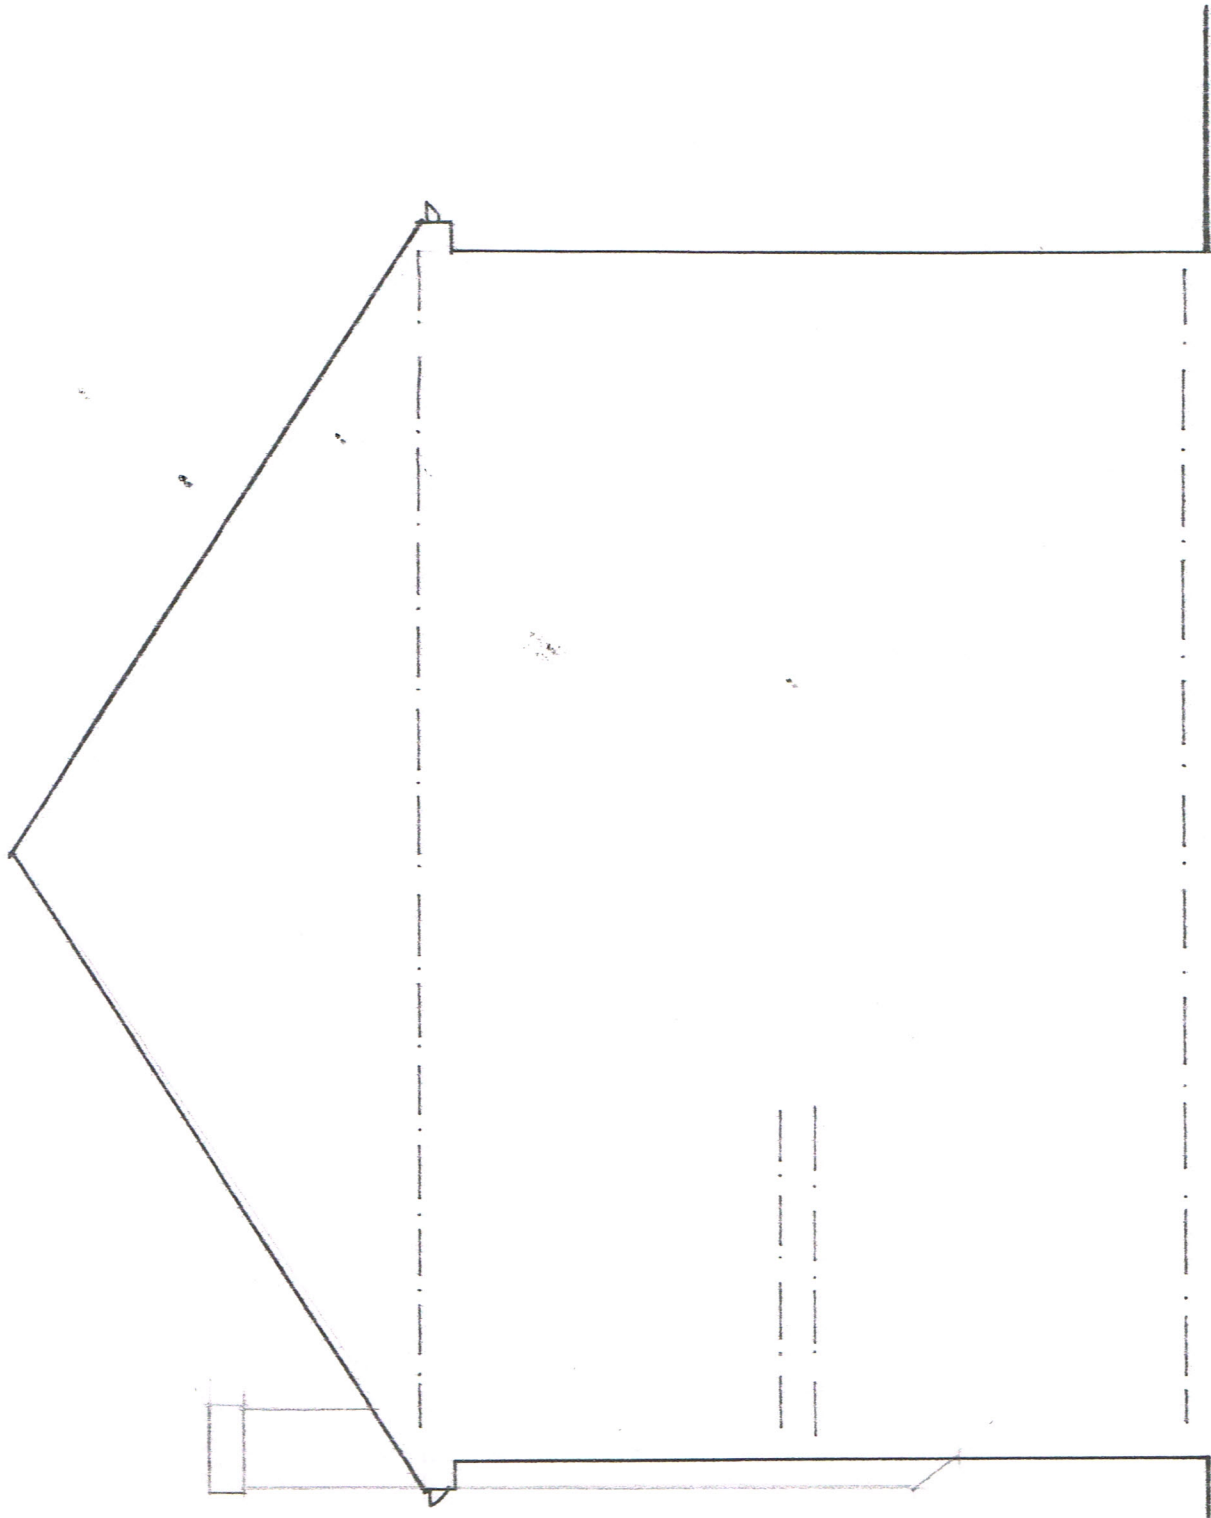

FLANK ELEVATION AS EXISTING

