


MR & MRS. MOTT
80 BED FORD ROAD
MIDDX HA4 6NA
FLANK ELEVATION AS PROPOSED
SCALE 1:50
DRAWING NO 10A
JULY 15

A3 SH1

J
JASON READ PUGH
Chartered Architectural Technologist
(MCAT ACIOB)

77 MISWELL LANE, TRING,
HERTFORDSHIRE
HP23 4DR
TEL: 01442 891625
MOBILE: 07866 744224
EMAIL: JASON.PUGH@INDOSWEB.COM

Chartered Institute of
Architectural Technologists

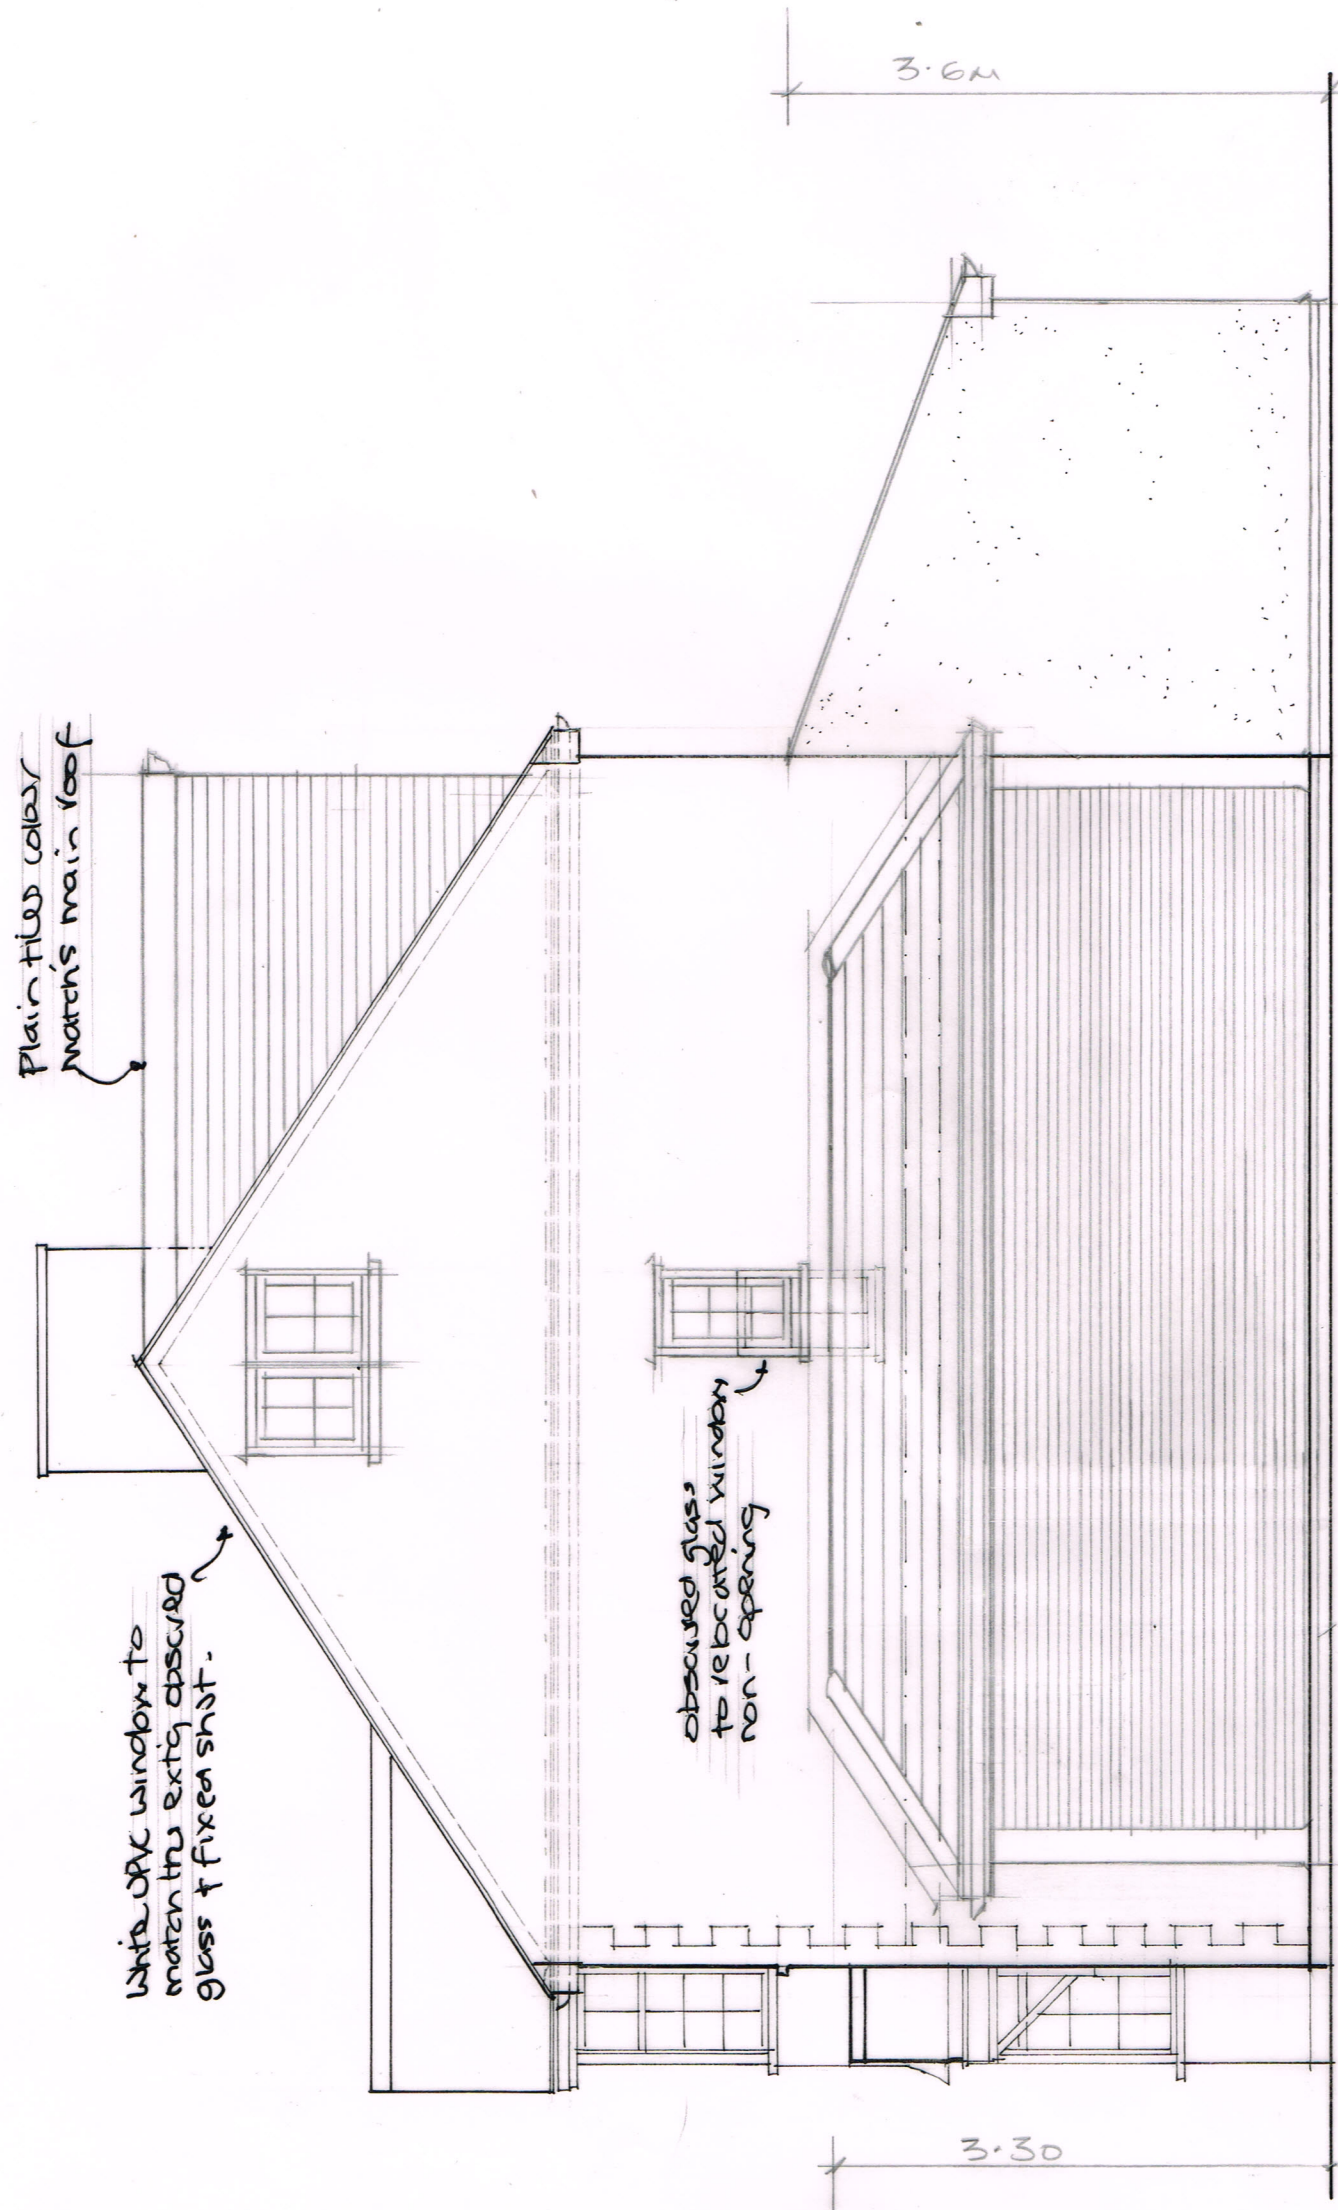

FLANK ELEVATION AS PROPOSED

1:50 0 1 2 3 4 5 6 7 8 9 10