

MR & MRS MOTT
80 BEDFORD ROAD, RUISLIP
MIDDLE HAT GVA
FLANK ELEVATION AS PROPOSED
SCALE 1:50
DRAWING N° 11
JULY 15

ASHT

JR


JASON READ PUGH

Chartered Architectural Technologist
(MCAT ACIOB)

77 MISWELL LANE, TRING,
HERTFORDSHIRE
HP23 4DR
TEL: 01442 891625
MOBILE: 07866 744224
EMAIL: JASON.PUGH@INDOSWEB.COM



Chartered Institute of
Architectural Technologists

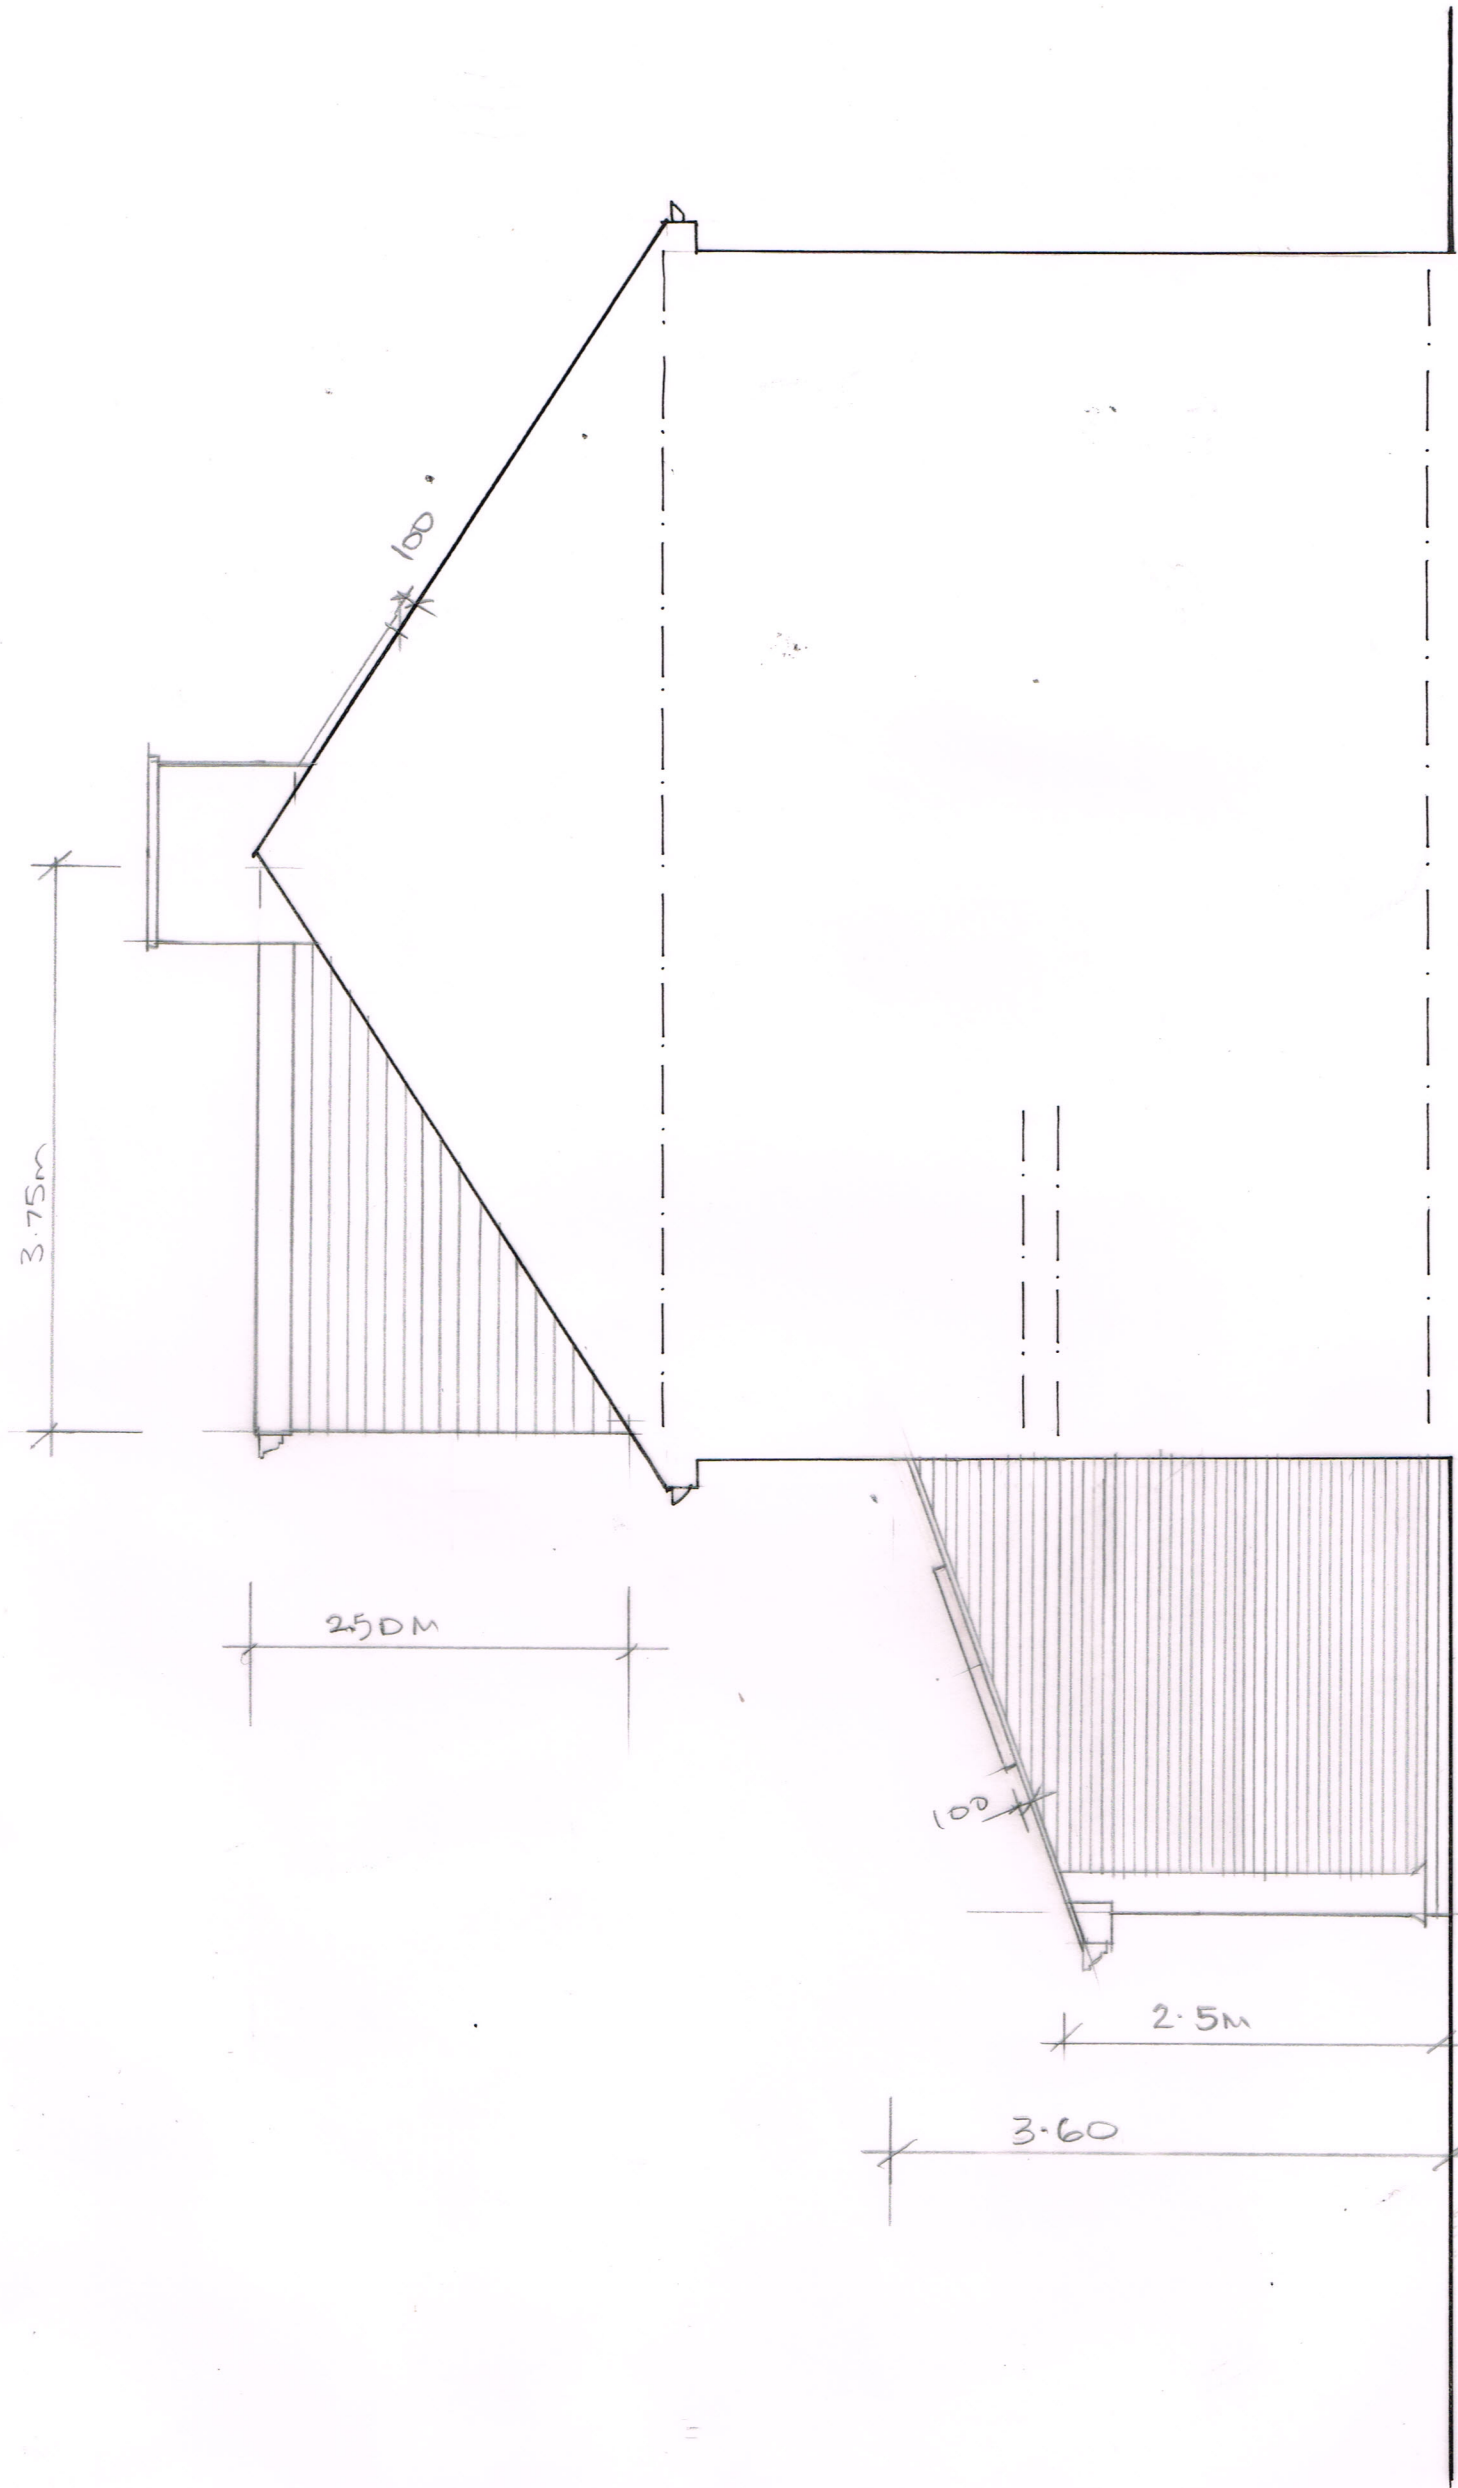

FLANK ELEVATION AS PROPOSED

