

DRAWING SHEET.

Contract No. 260419


Sht. 1 of 1

Date: 1.5.19

SK- 260419-04

Rev.

Project: 18 De Salis Road, Hillingdon, UB10 0SP, Site plan 1:200.

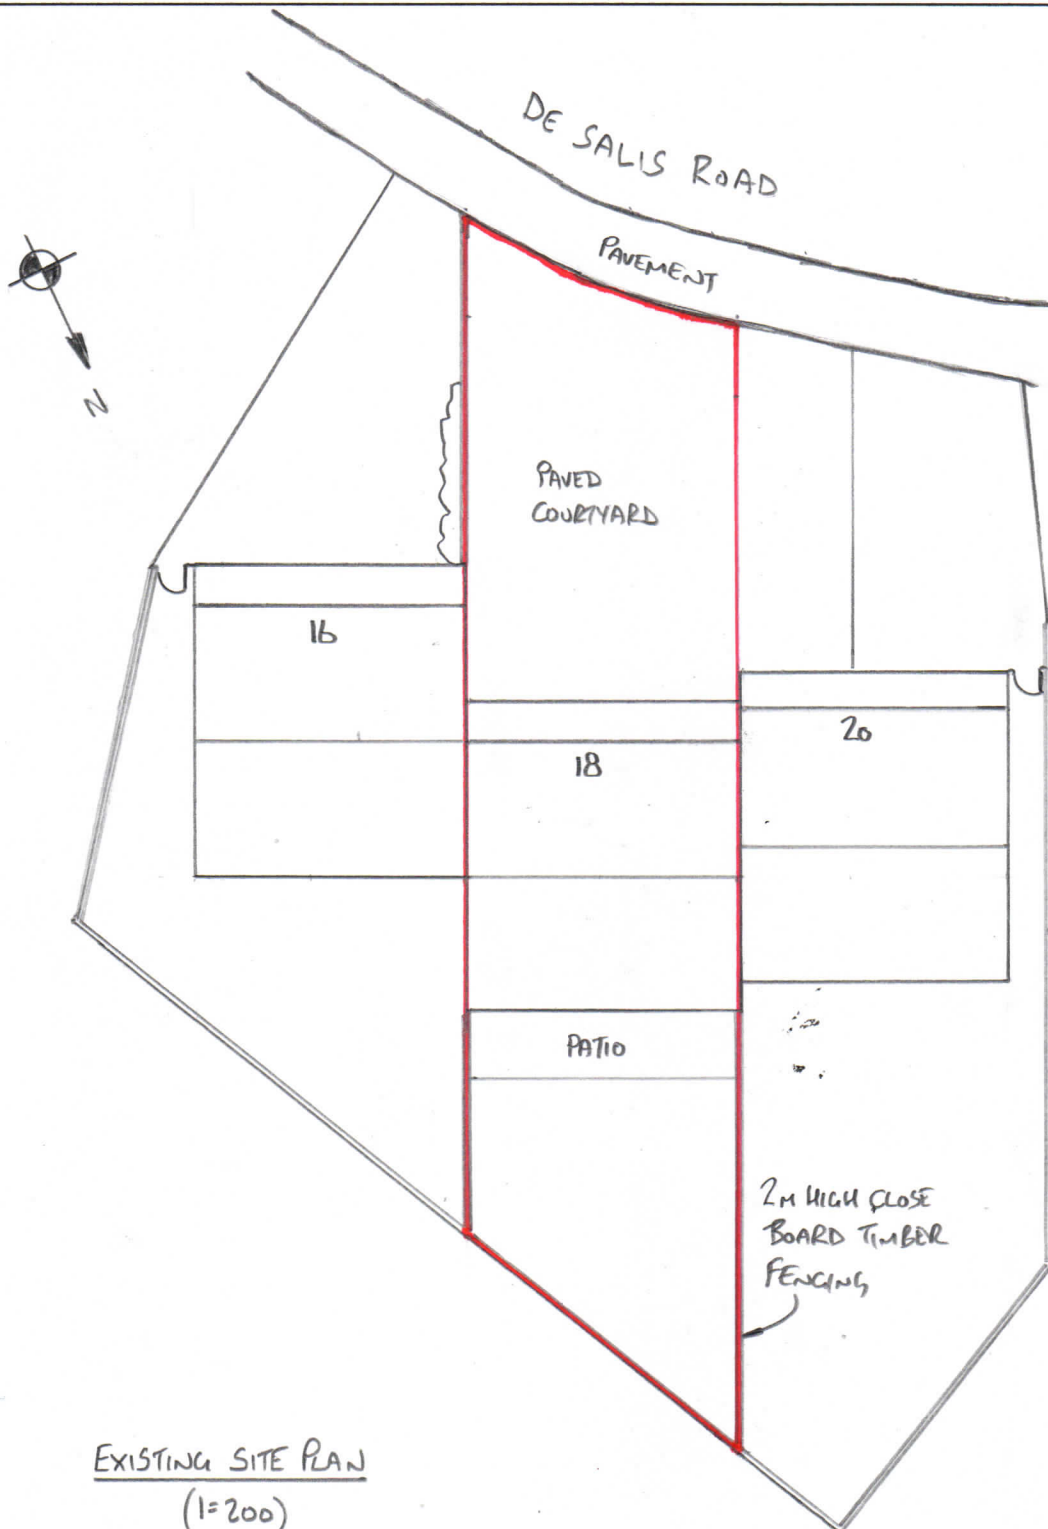

EXISTING SITE PLAN
(1:200)

1:200 0 1 2 3 4 5 6 7 8 9 10m