


NOTES:

- 1. Do not scale **NOT FOR CONSTRUCTION.**
- 2. Report alldiscrepancies, errors and omissions.
- 3. Verify all demensions on site before commencing any work or preparing shop drawings.
- 4. All materials components and workmanship are to comply with the relevant British Standards Codes of Practice and appropriate manufacturers recommendations that from time to time shall apply
- 5. For specialist work see relevant drawings.

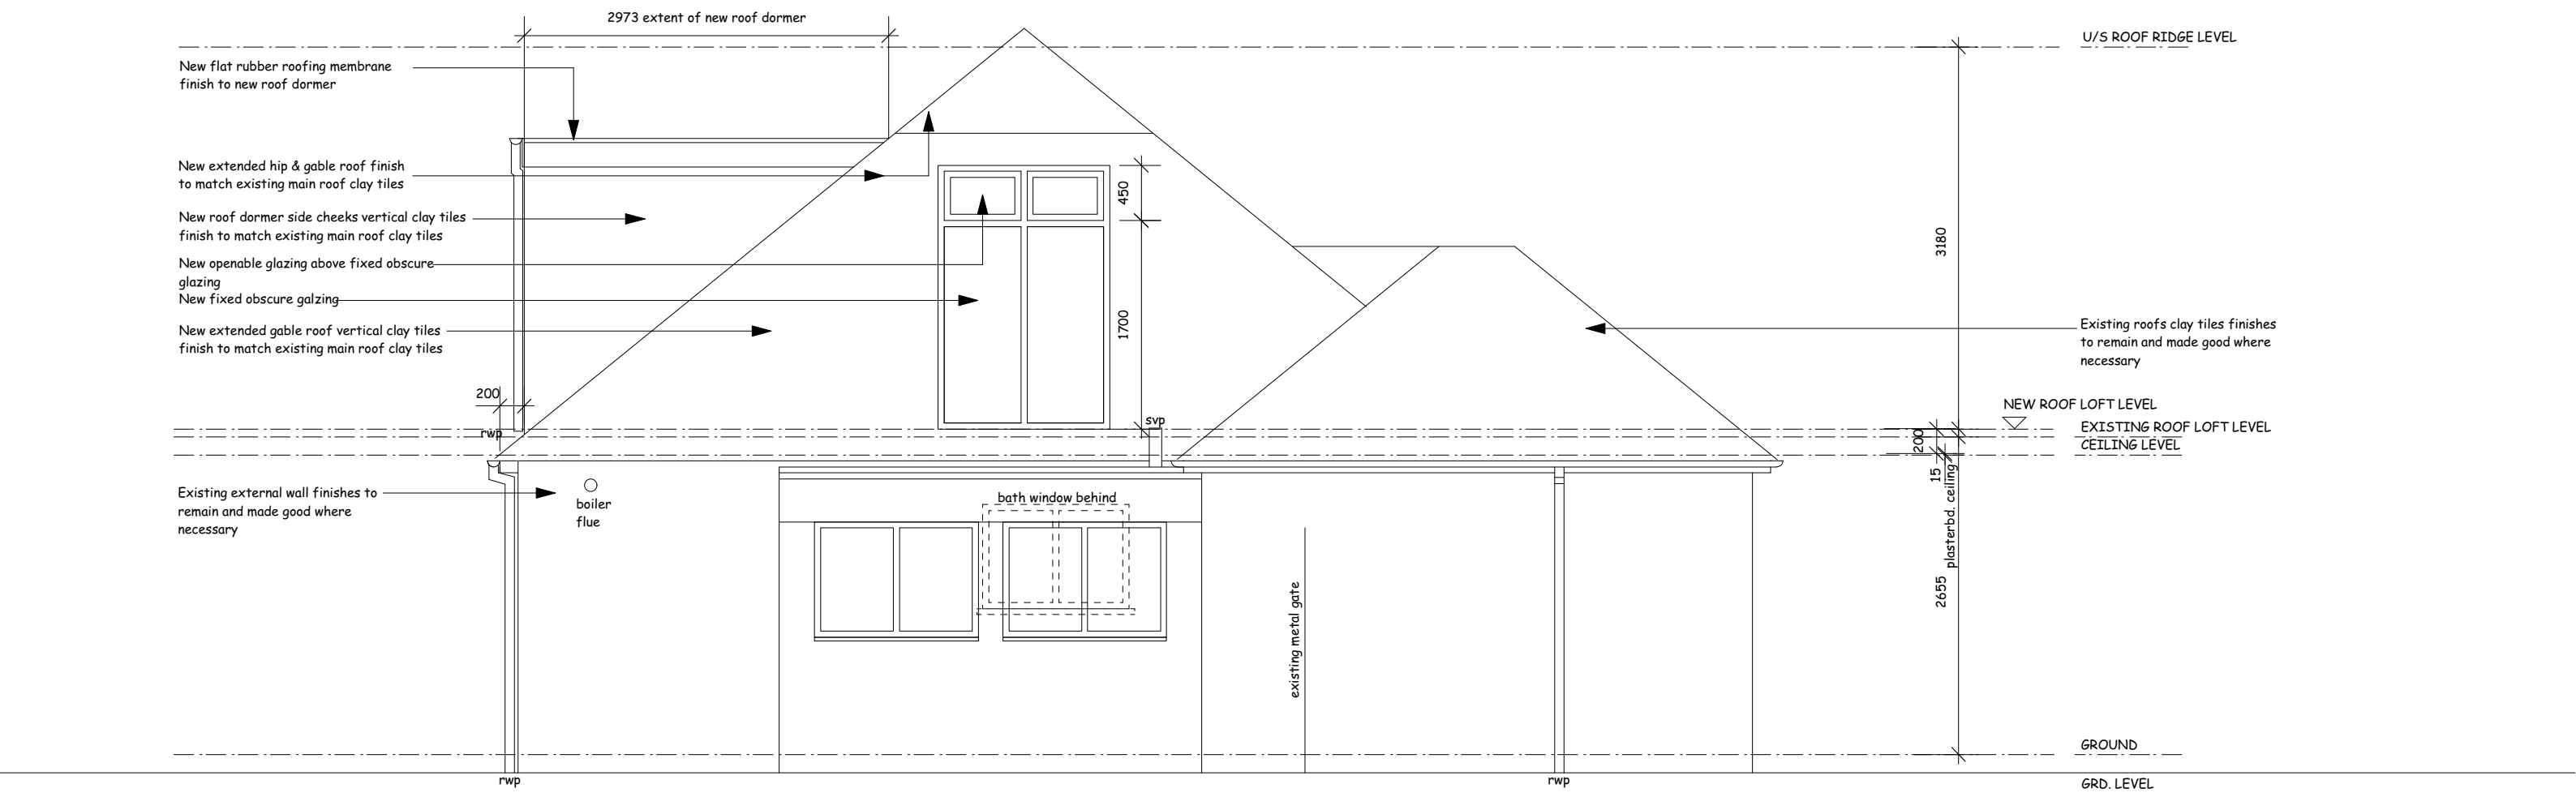

revision	date	notes
A	21.12.19	Juliet balcony omitted to Hillingdon planners request, general notes added.
project title		
9 FRAZER AVE, RUISLIP, HA4 6UY		
drwg title		
PROPOSED ELEVATION 2		
scale	date	drwg no.
1:50 @ A3	05/19	9 FA PP06 A
drwg status		
PLANNING		