


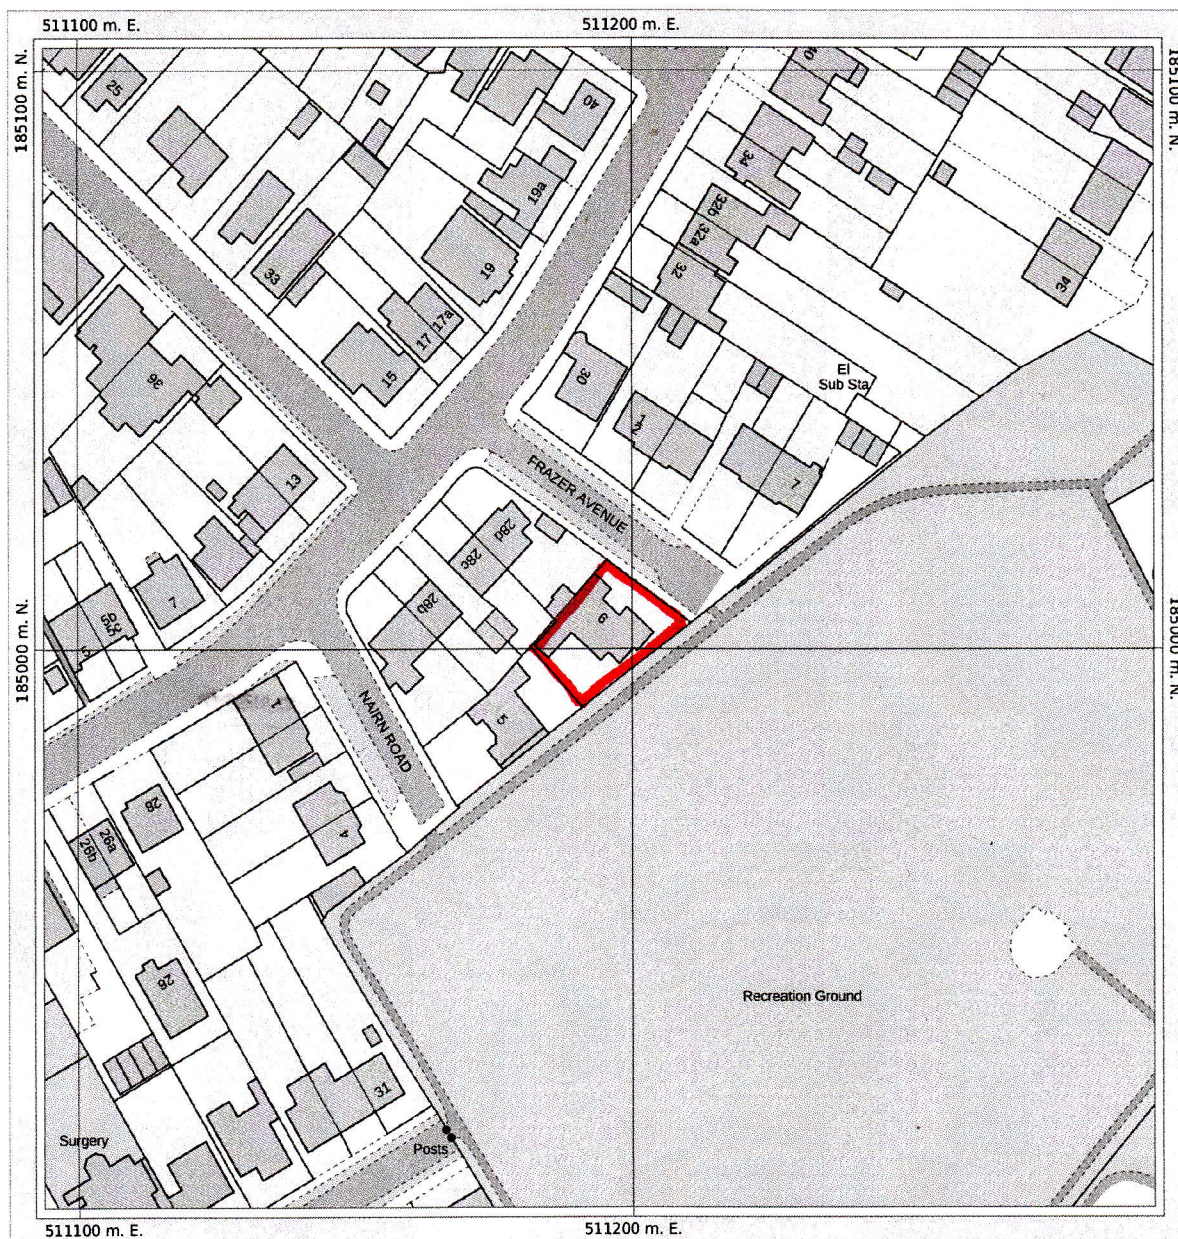

Date of Production: August 2nd, 2019

Full data attribution: www.mapsherpa.com/data/os/#master
 © Crown copyright and database rights 2019 Ordnance Survey 100054682.

© 2014-2019 DM Solutions Group, MapSherpa. All rights reserved.

Use of this map and its contents are governed by the MapSherpa
 Terms and Conditions available at www.mapsherpa.com/terms

We make every effort to ensure the accuracy of data in our publications,
 however, it is possible that errors may be present. While we sincerely regret any
 inconvenience this may cause you, we cannot accept responsibility for any
 damages that may arise from using this publication.

The representation of a road, track or path is no evidence of a right of way.
 The representation of features a lines is no evidence of a property boundary.



0 m 10 20 30 40 50 60 70 m

Ground Scale: 1:1250
 Bottom Left: 511094 184904 Top Right: 511294 185104
 Center: 511194 185004
 Area: 200m x 200m

**9 FRAZER AVENUE
 RUISLIP
 HA4 6UY**

Dash4it
 THE MAP SUPERSTORE

- NOTES:
- 1. Do not scale **NOT FOR CONSTRUCTION.**
 - 2. Report alldiscrepancies, errors and omissions.
 - 3. Verify all demensions on site before commencing any work or preparing shop drawings.
 - 4. All materials components and workmanship are to comply with the relevant British Standards Codes of Practice and appropriate manufacturers recommendations that from time to time shall apply
 - 5. For specialist work see relevant drawings.




STONEFIELD PARK



FRAZER AVE

NOTES:

1. Do not scale **NOT FOR CONSTRUCTION.**
2. Report all discrepancies, errors and omissions.
3. Verify all demensions on site before commencing any work or preparing shop drawings.
4. All materials components and workmanship are to comply with the relevant British Standards Codes of Practice and appropriate manufacturers recommendations that from time to time shall apply
5. For specialist work see relevant drawings.

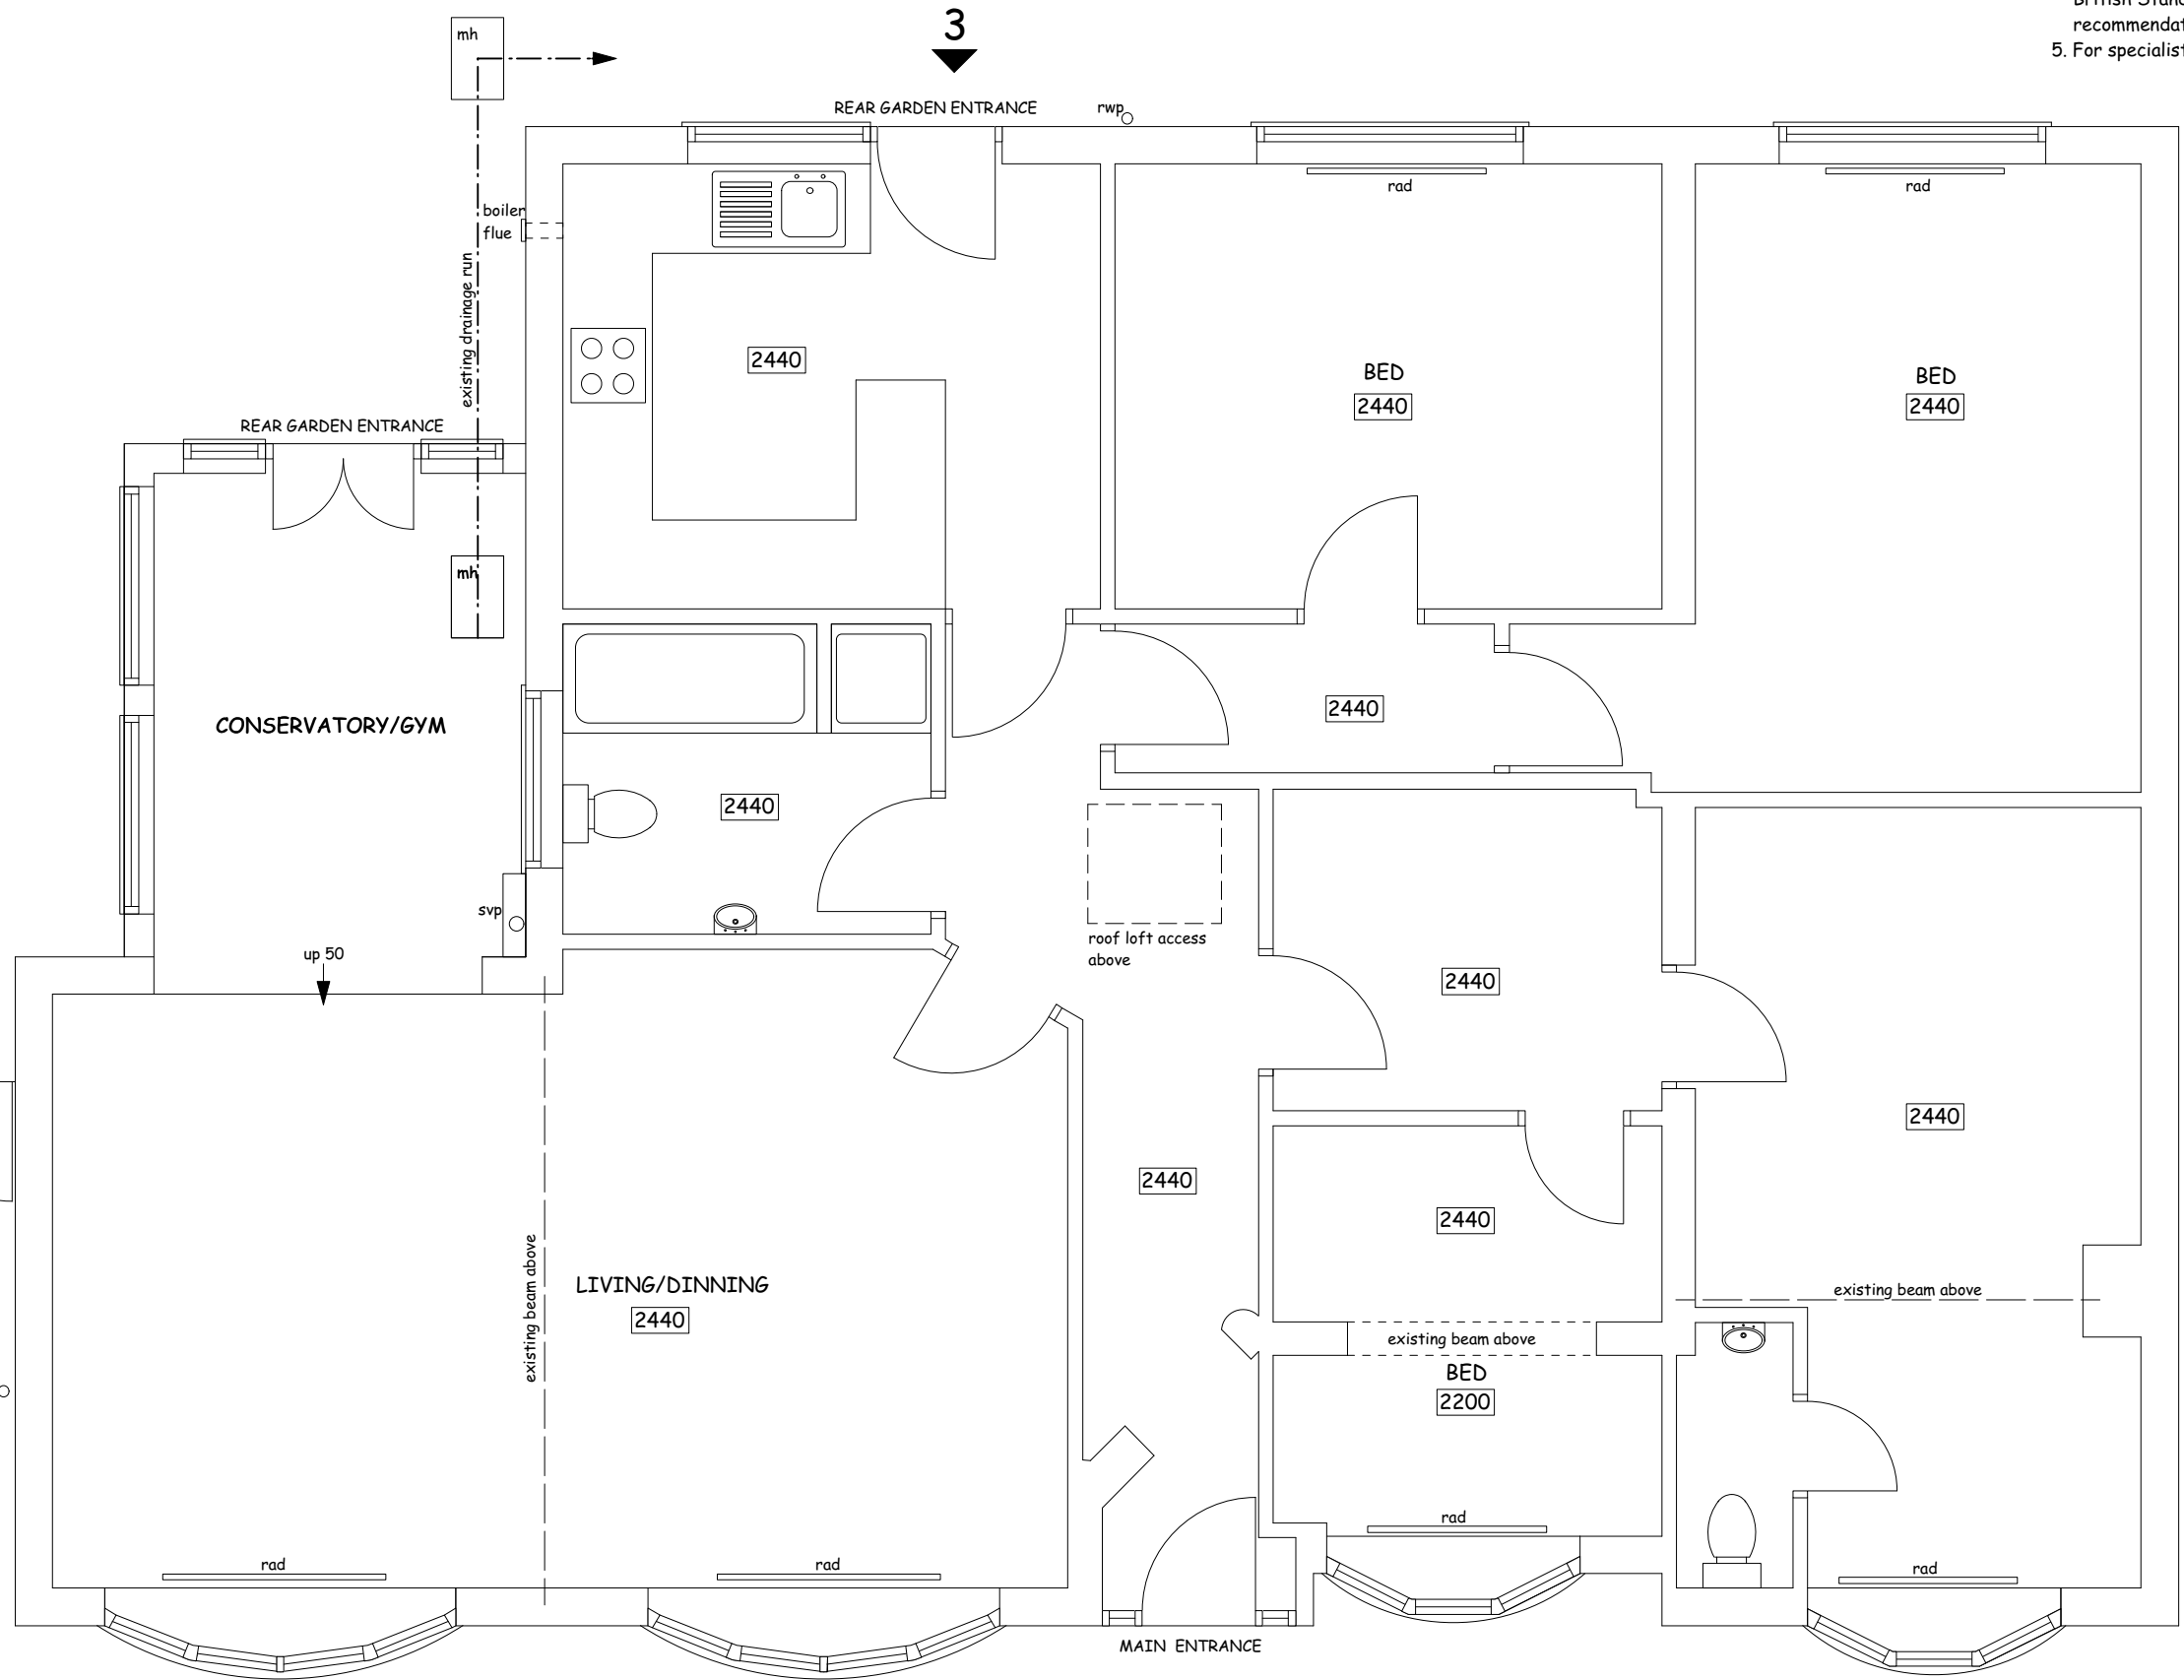


1. Do not scale **NOT FOR CONSTRUCTION.**
2. Report all discrepancies, errors and omissions.
3. Verify all dimensions on site before commencing any work or preparing shop drawings.
4. All materials components and workmanship are to comply with the relevant British Standards Codes of Practice and appropriate manufacturers recommendations that from time to time shall apply
5. For specialist work see relevant drawings.



project title	9 FRAZER AVE, RUISLIP, HA4 6UY	
drwg title	EXISTING ROOF LOFT	
scale	date	drwg no
1:50 @ A3	05/19	9 FA 1
drwg status		
SURVEY		

- NOTES:
- 1. Do not scale **NOT FOR CONSTRUCTION.**
 - 2. Report alldiscrepancies, errors and omissions.
 - 3. Verify all demensions on site before commencing any work or preparing shop drawings.
 - 4. All materials components and workmanship are to comply with the relevant British Standards Codes of Practice and appropriate manufacturers recommendations that from time to time shall apply
 - 5. For specialist work see relevant drawings.

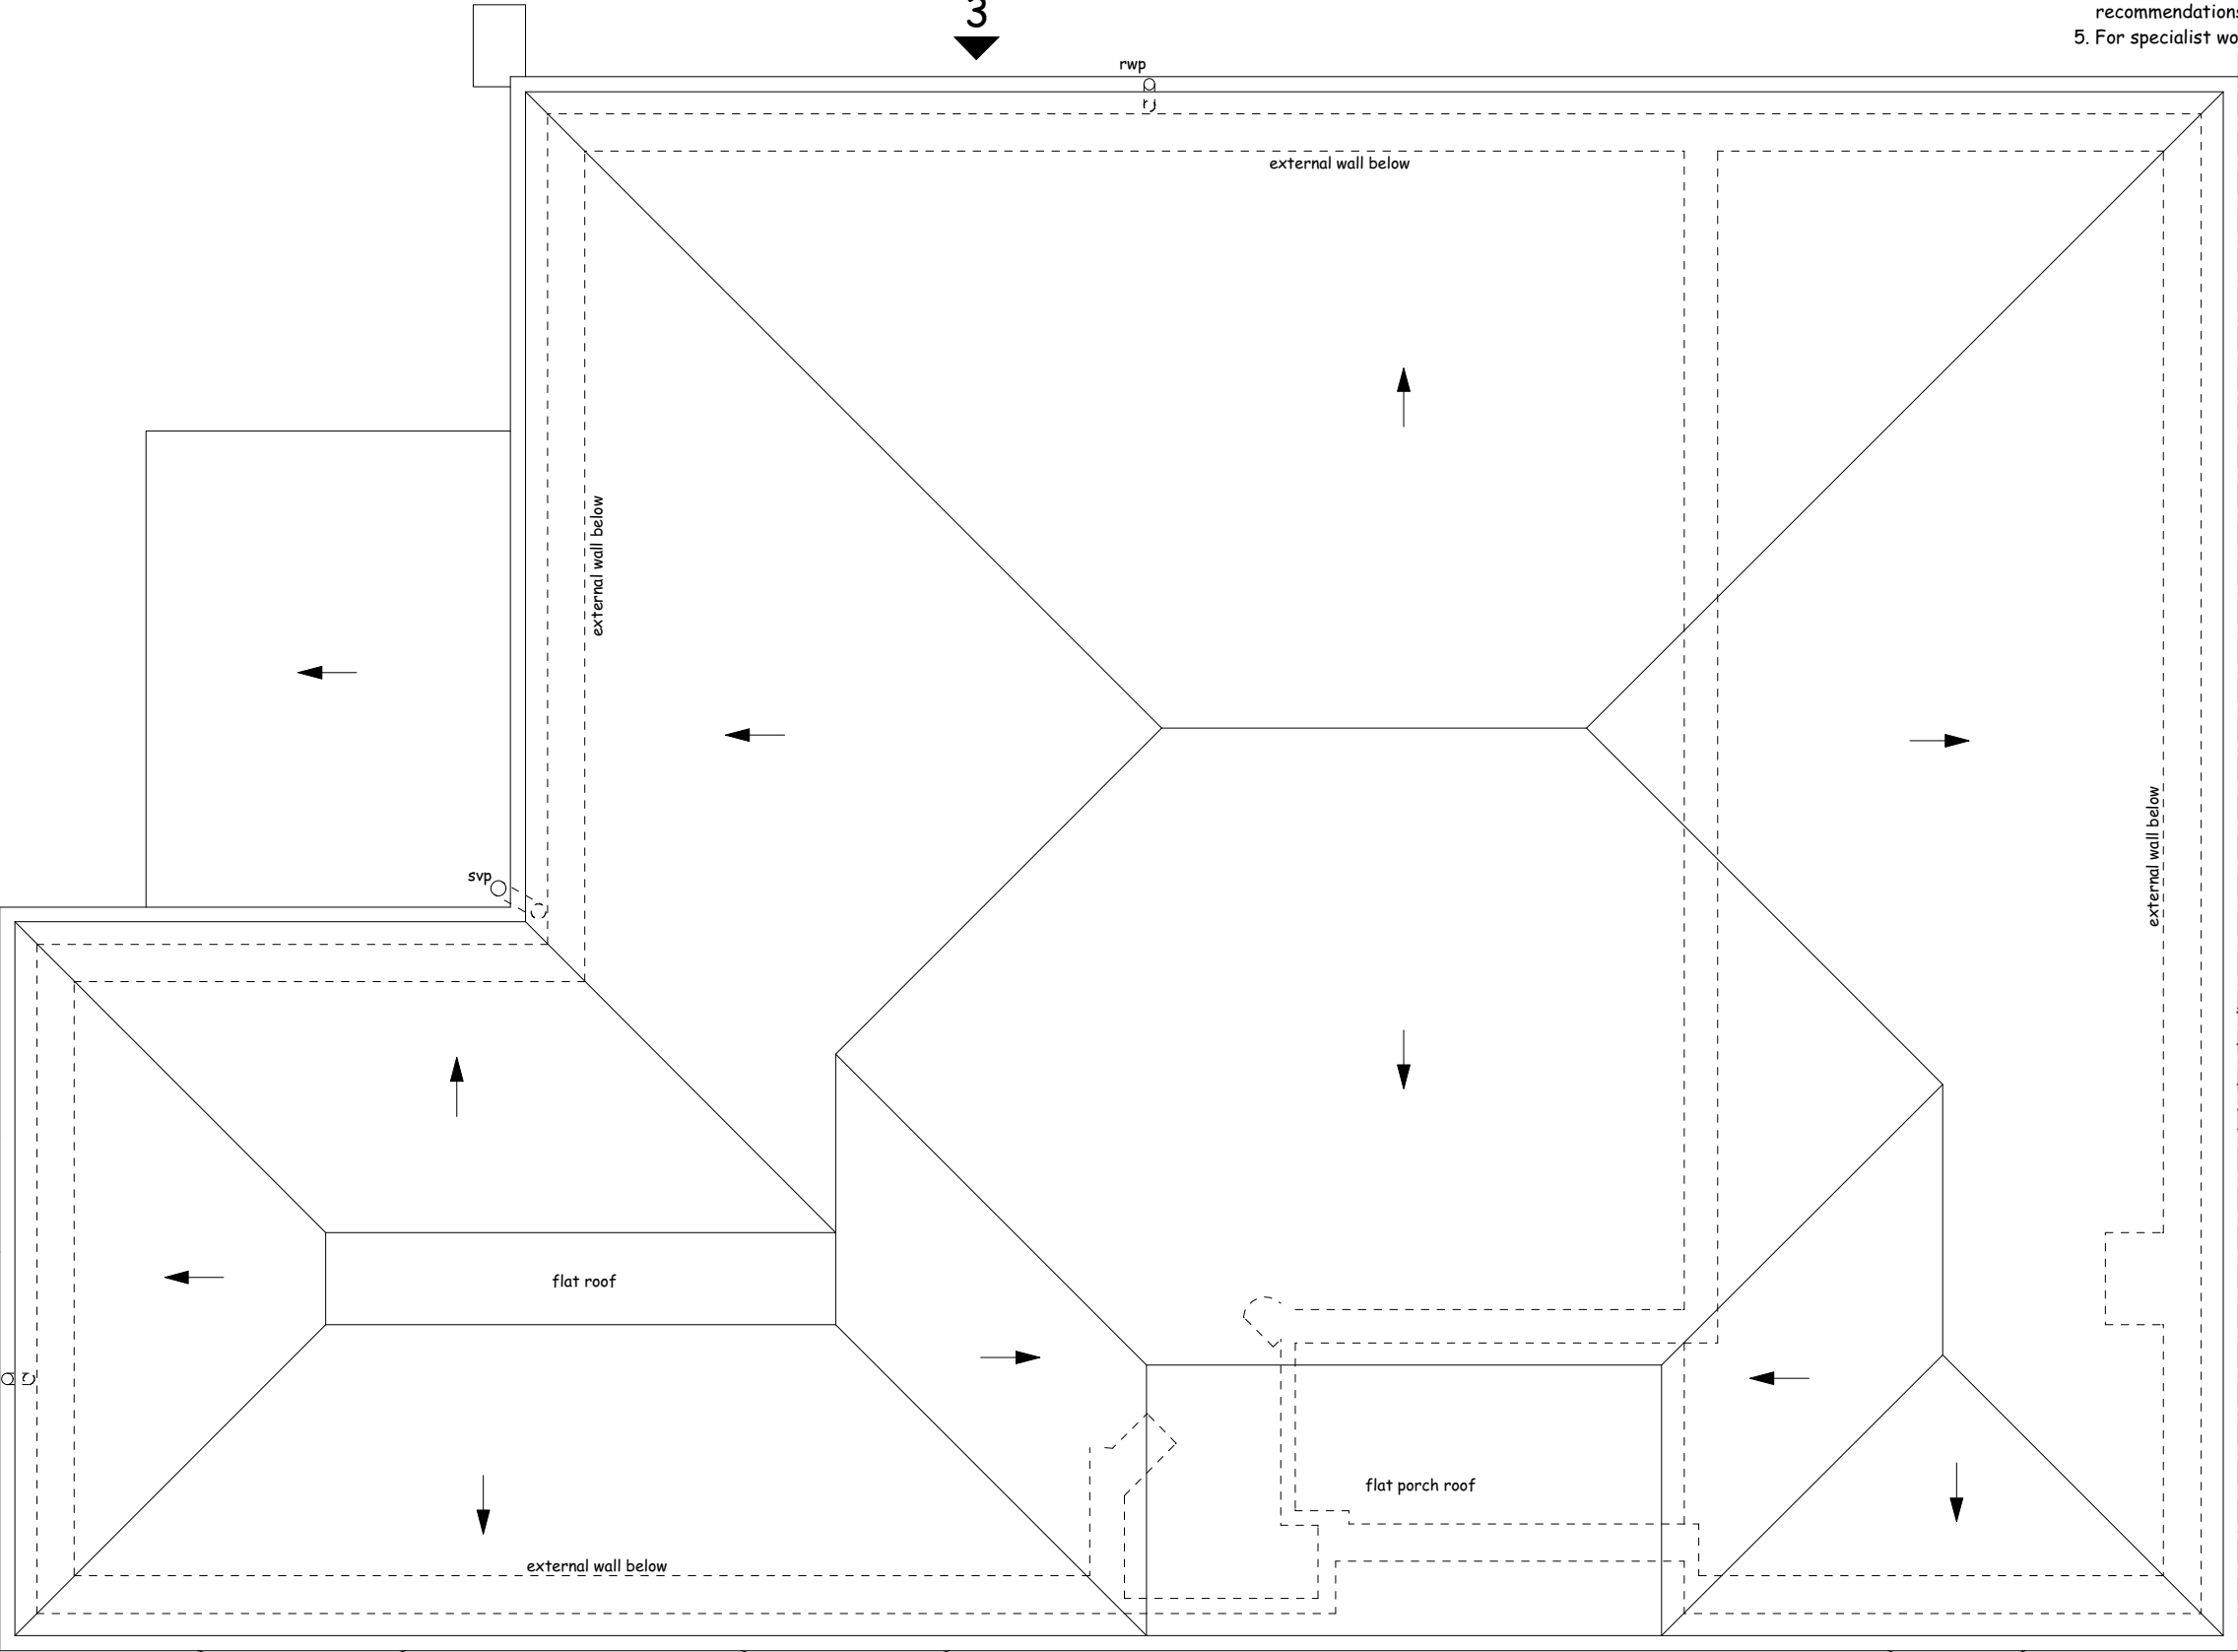

4

1

2


3

project title
9 FRAZER AVE, RUISLIP, HA4 6UY
drwg title
EXISTING ROOF
scale
1:50 @ A3
date
05/19
drwg no.
9 FA E04
drwg status
SURVEY


- NOTES:
1. Do not scale **NOT FOR CONSTRUCTION.**
 2. Report alldiscrepancies, errors and omissions.
 3. Verify all demensions on site before commencing any work or preparing shop drawings.
 4. All materials components and workmanship are to comply with the relevant British Standards Codes of Practice and appropriate manufacturers recommendations that from time to time shall apply
 5. For specialist work see relevant drawings.



- NOTES:
- 1. Do not scale **NOT FOR CONSTRUCTION.**
 - 2. Report alldiscrepancies, errors and omissions.
 - 3. Verify all demensions on site before commencing any work or preparing shop drawings.
 - 4. All materials components and workmanship are to comply with the relevant British Standards Codes of Practice and appropriate manufacturers recommendations that from time to time shall apply
 - 5. For specialist work see relevant drawings.

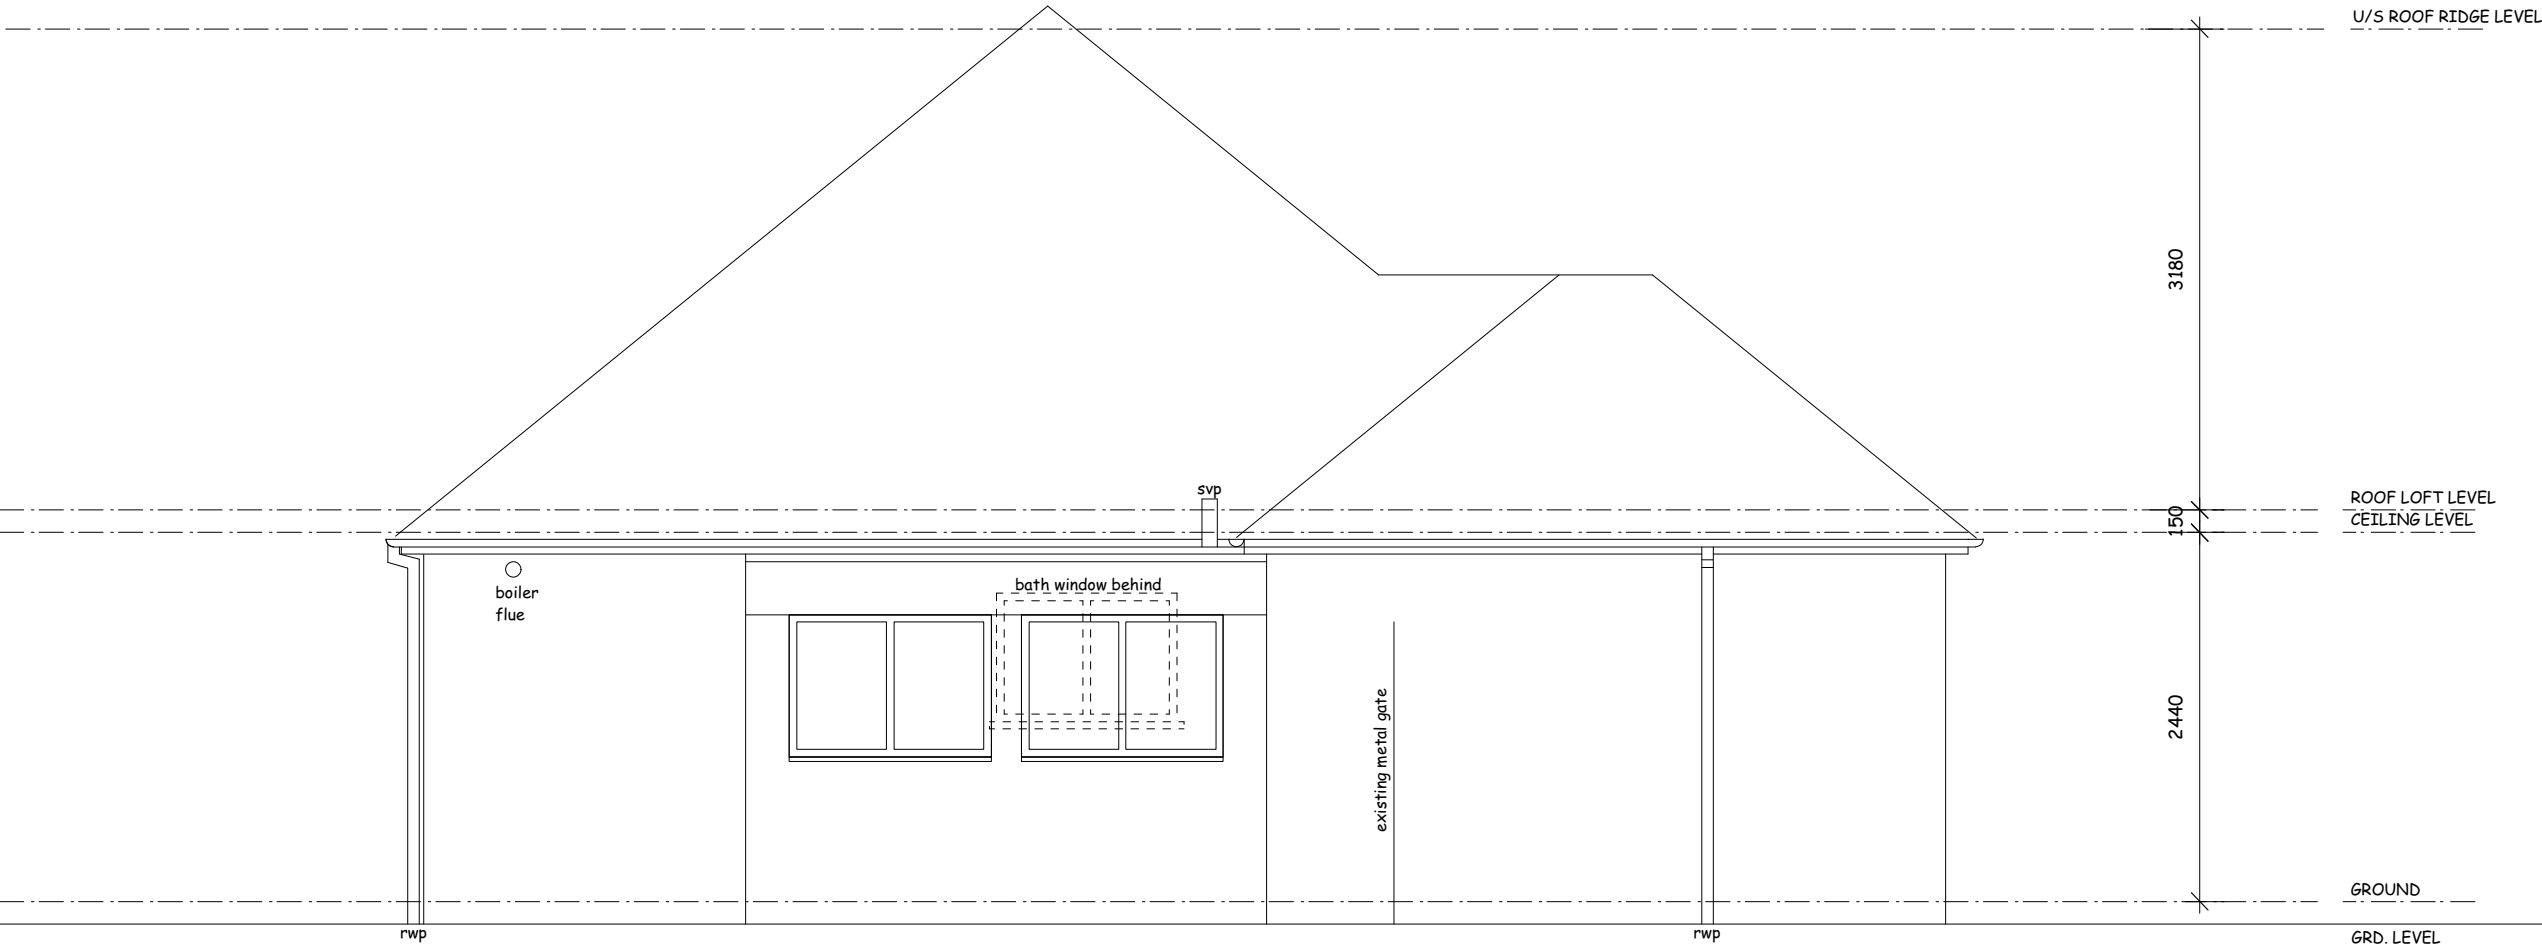

- NOTES:
- 1. Do not scale **NOT FOR CONSTRUCTION.**
 - 2. Report alldiscrepancies, errors and omissions.
 - 3. Verify all demensions on site before commencing any work or preparing shop drawings.
 - 4. All materials components and workmanship are to comply with the relevant British Standards Codes of Practice and appropriate manufacturers recommendations that from time to time shall apply
 - 5. For specialist work see relevant drawings.

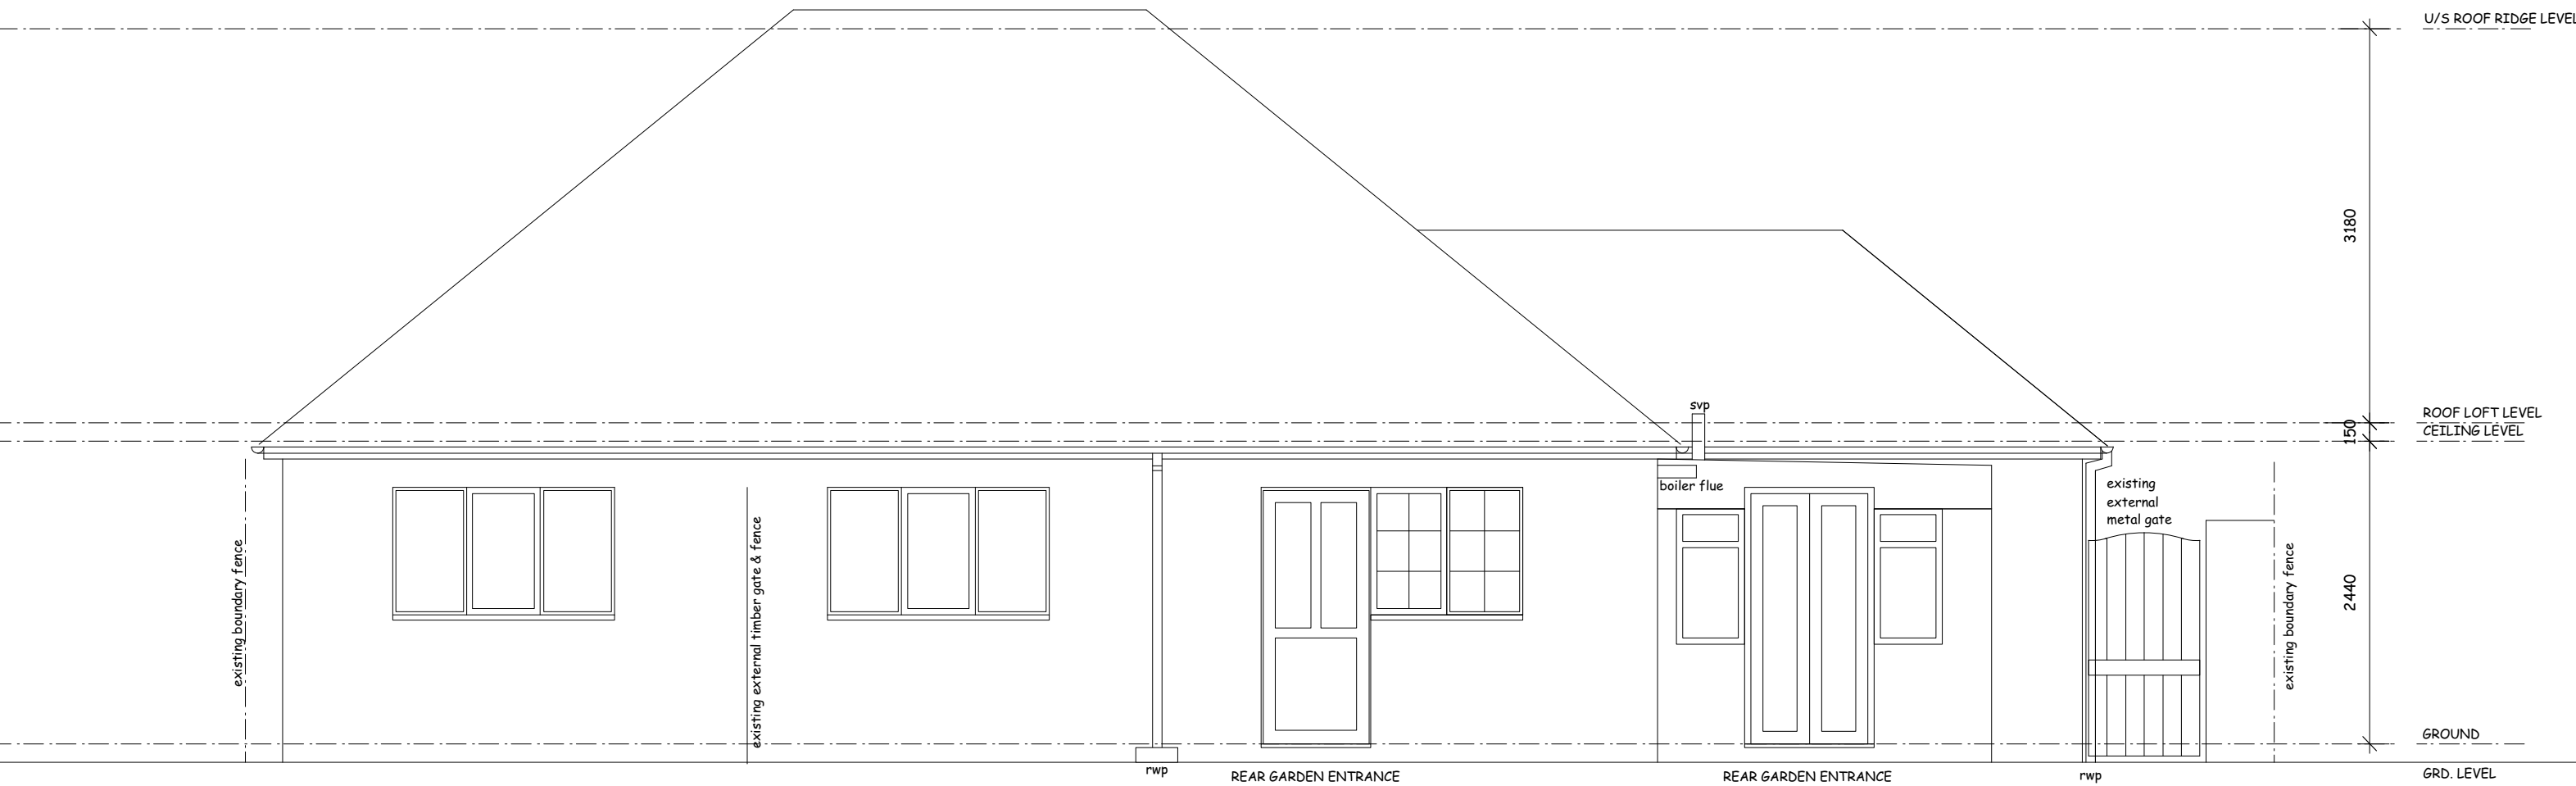

- NOTES:
- 1. Do not scale **NOT FOR CONSTRUCTION.**
 - 2. Report alldiscrepancies, errors and omissions.
 - 3. Verify all demensions on site before commencing any work or preparing shop drawings.
 - 4. All materials components and workmanship are to comply with the relevant British Standards Codes of Practice and appropriate manufacturers recommendations that from time to time shall apply
 - 5. For specialist work see relevant drawings.

