


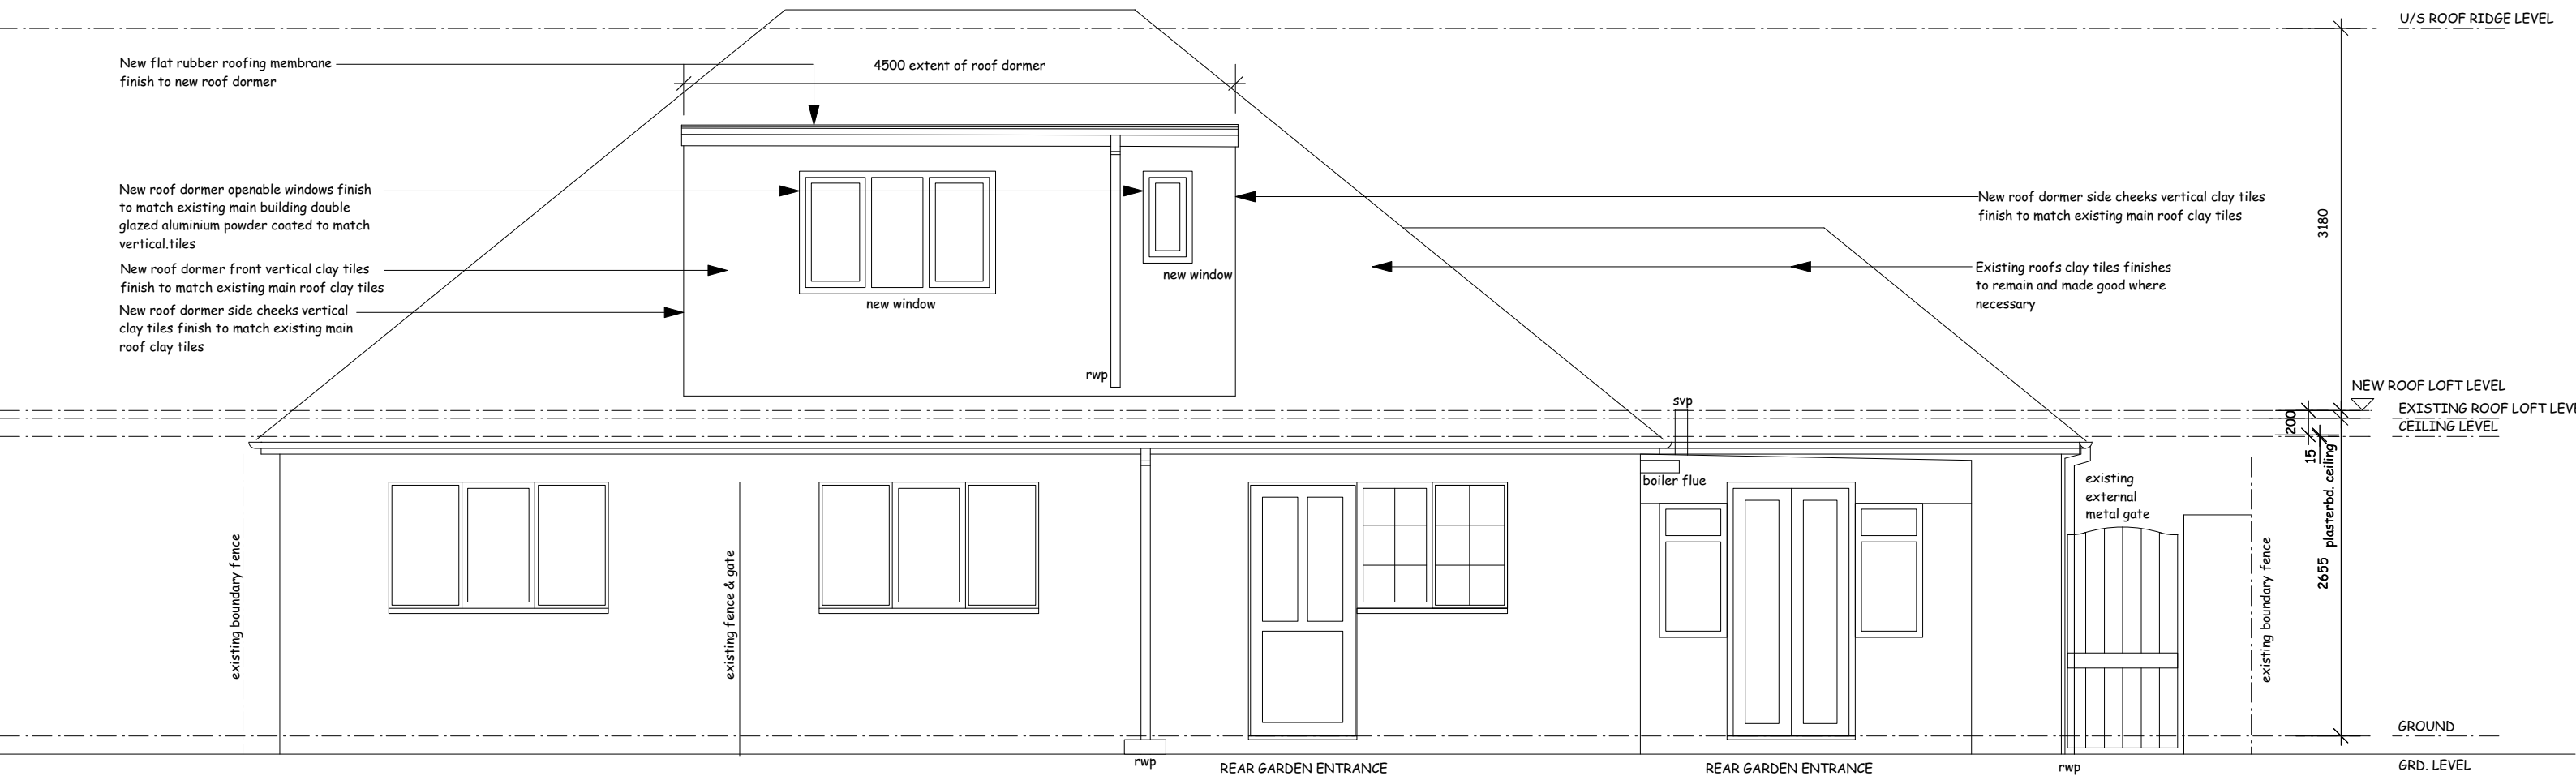

revision	date	notes
A	02.02.20	Roof dormer reduced to under 50m3, general notes added.
B	25.03.20	Roof dormer width reduced to 5300mm.
C	09.06.20	Roof dormer width reduced to 4500mm.

project title
9 FRAZER AVE, RUISLIP, HA4 6UY
drwg title
PROPOSED ELEVATION 3

scale
1:50 @ A3
date
03/20
drwg no.
9 FA PP07 C
drwg status
PLANNING