



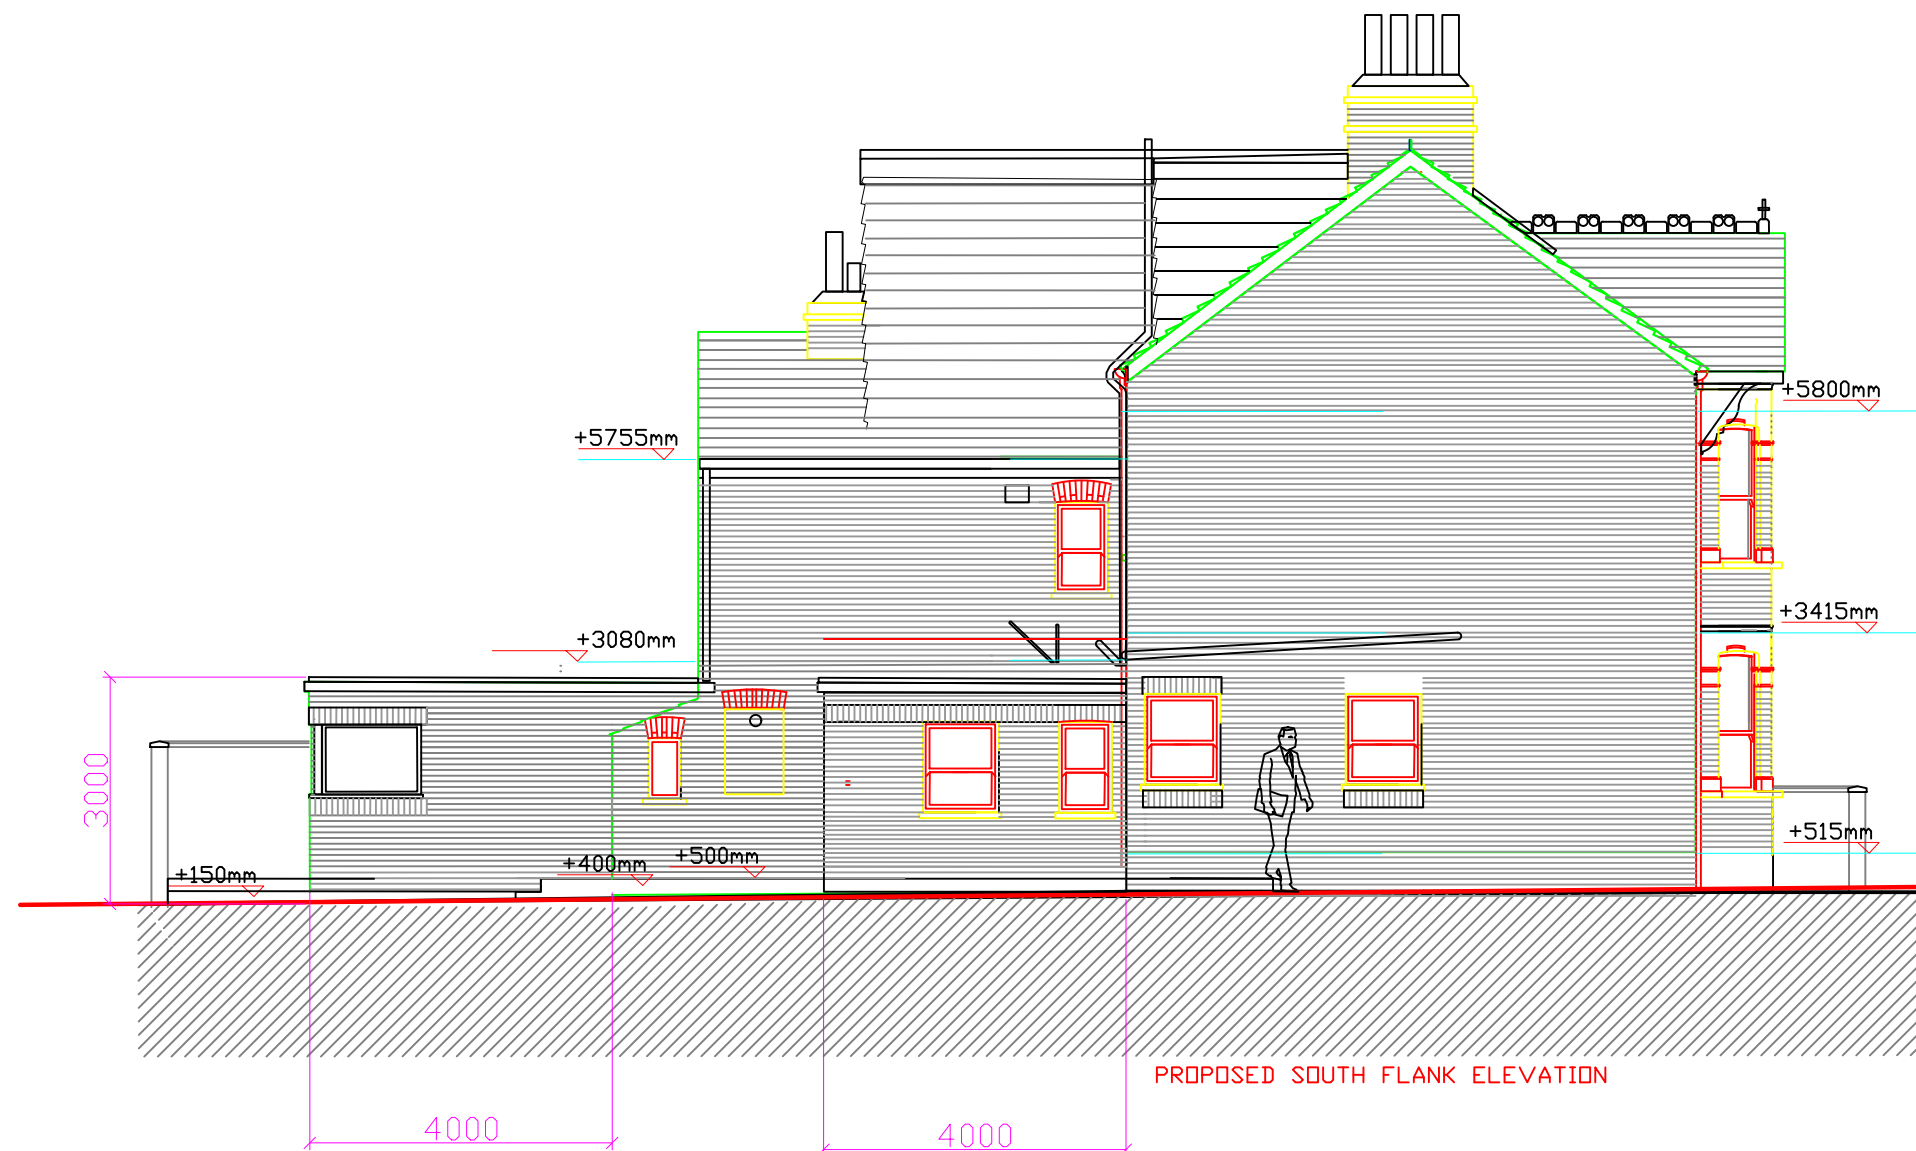

LOFT EXTENSION - 34878/APP/2019/3797

SINGLE STOREY REAR EXTENSION - 34878/APP/2019/3804

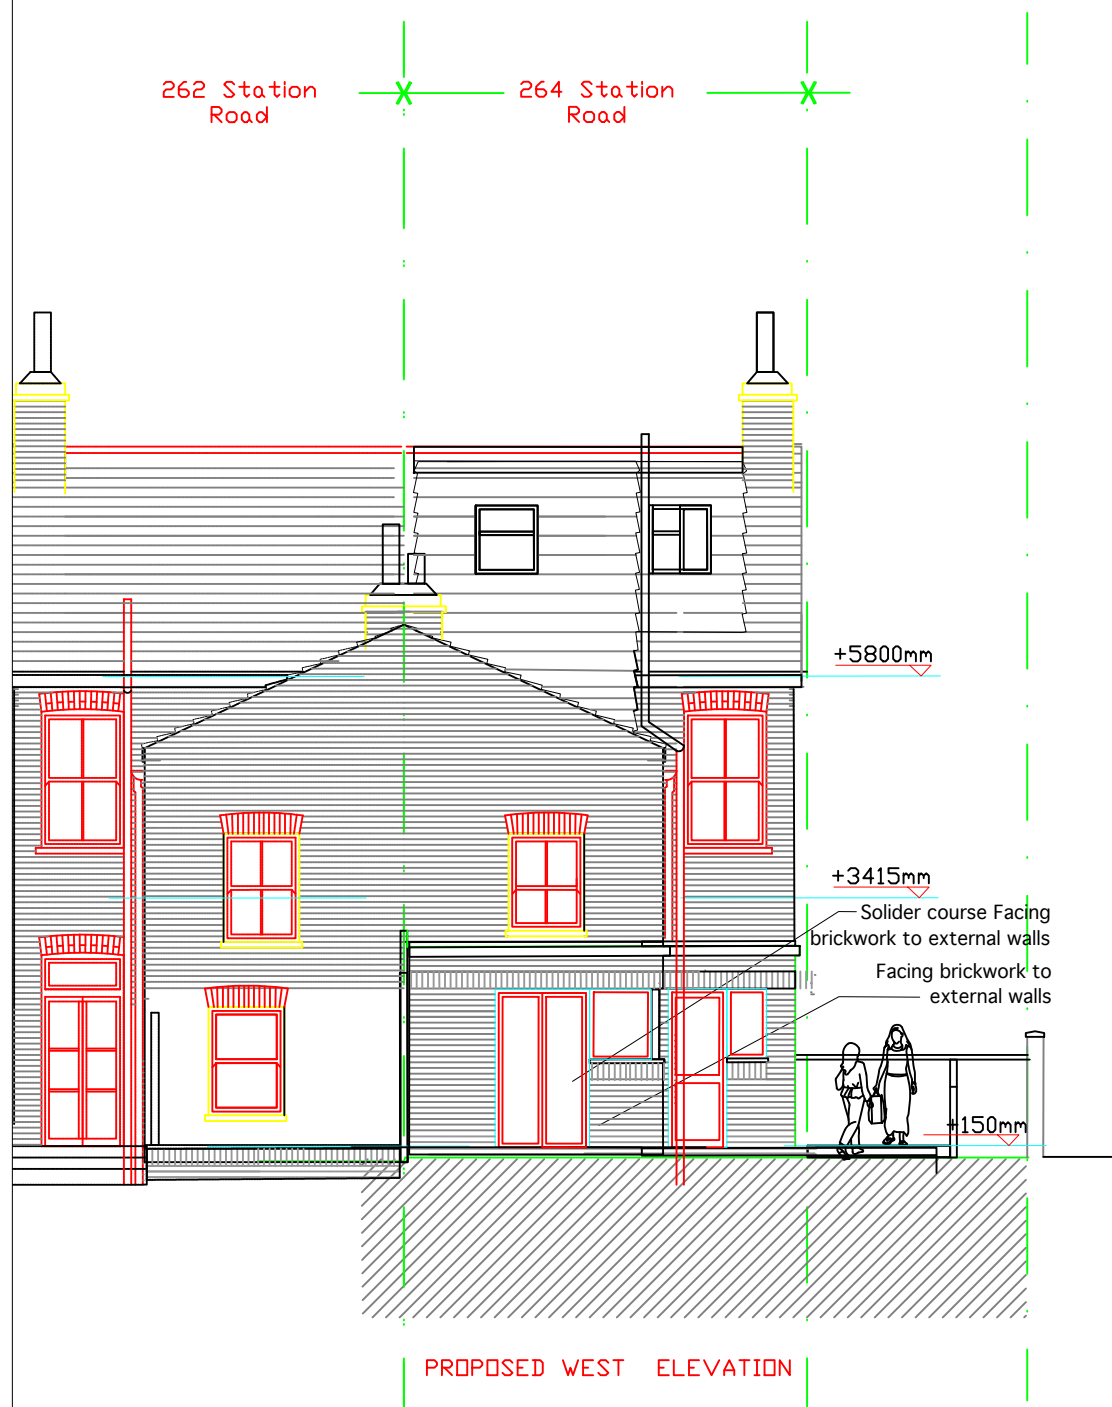