


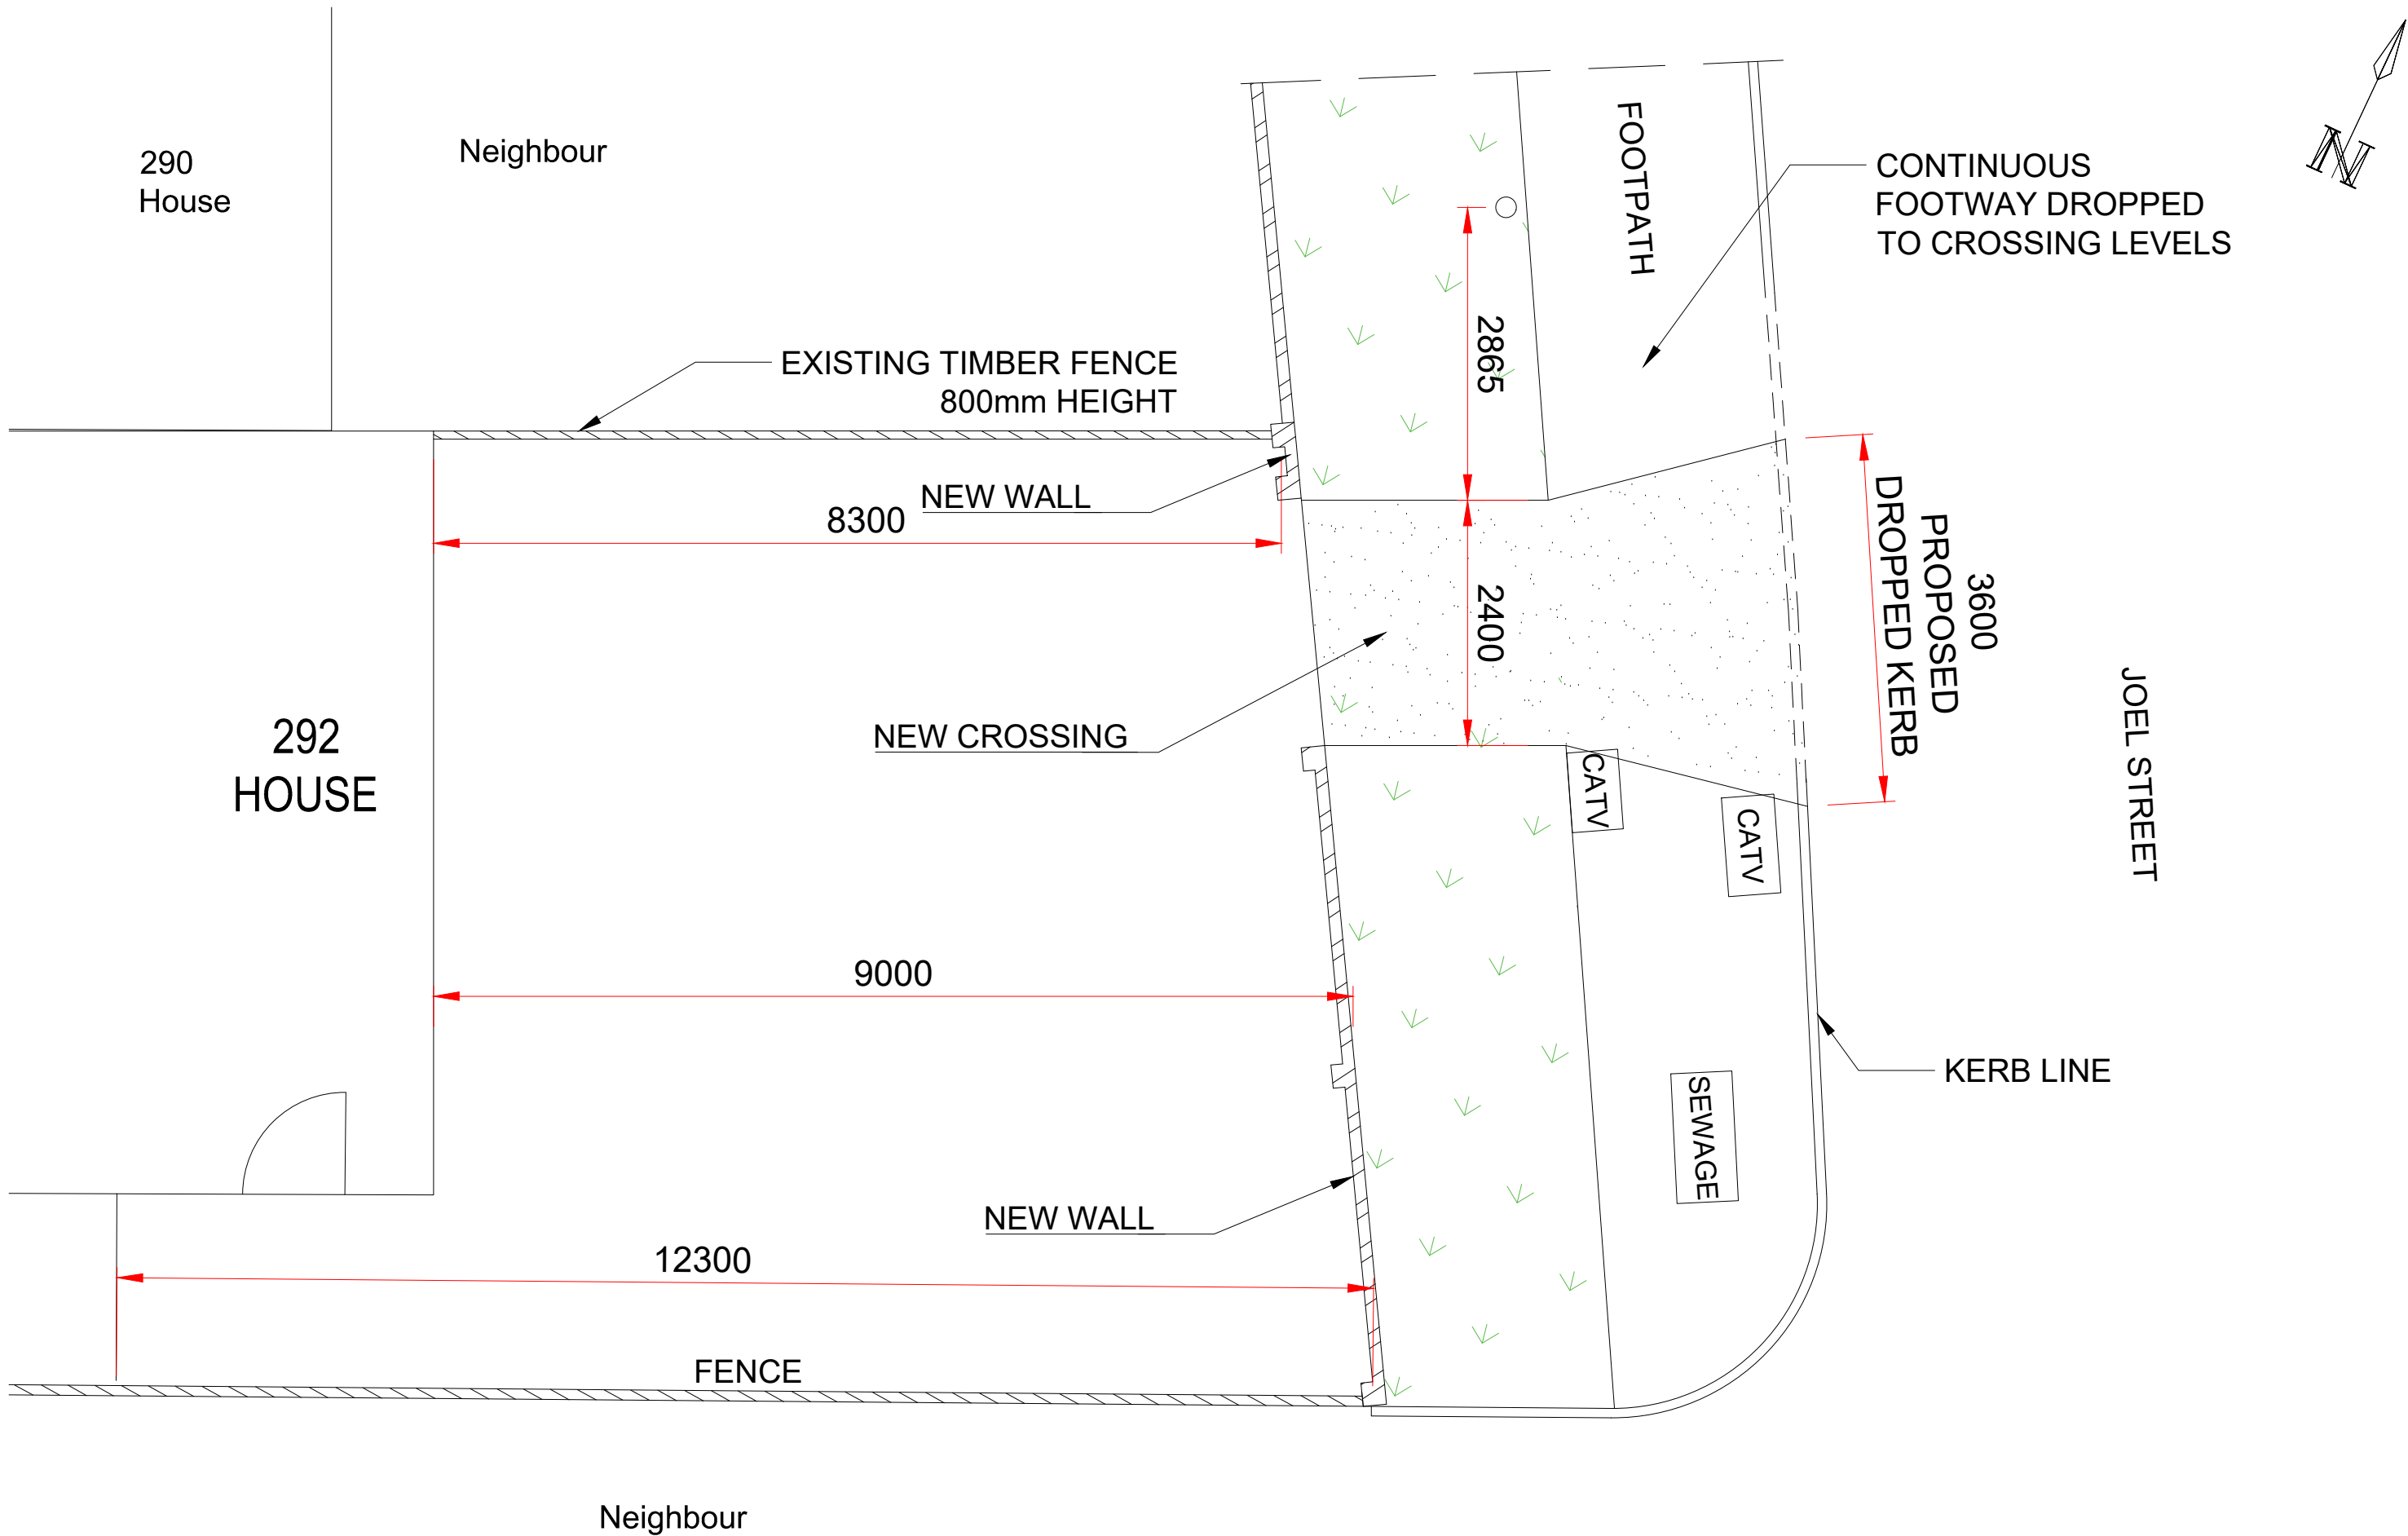

Dropped Kerb Application Address: 292 Joel Street Pinner - Hillingdon HA5 2PY - London	Application Number: 35111/APP/2021/3170	Dwg. No. : D01 Revision: 1 Date: 22/11/2021
---	--	---