


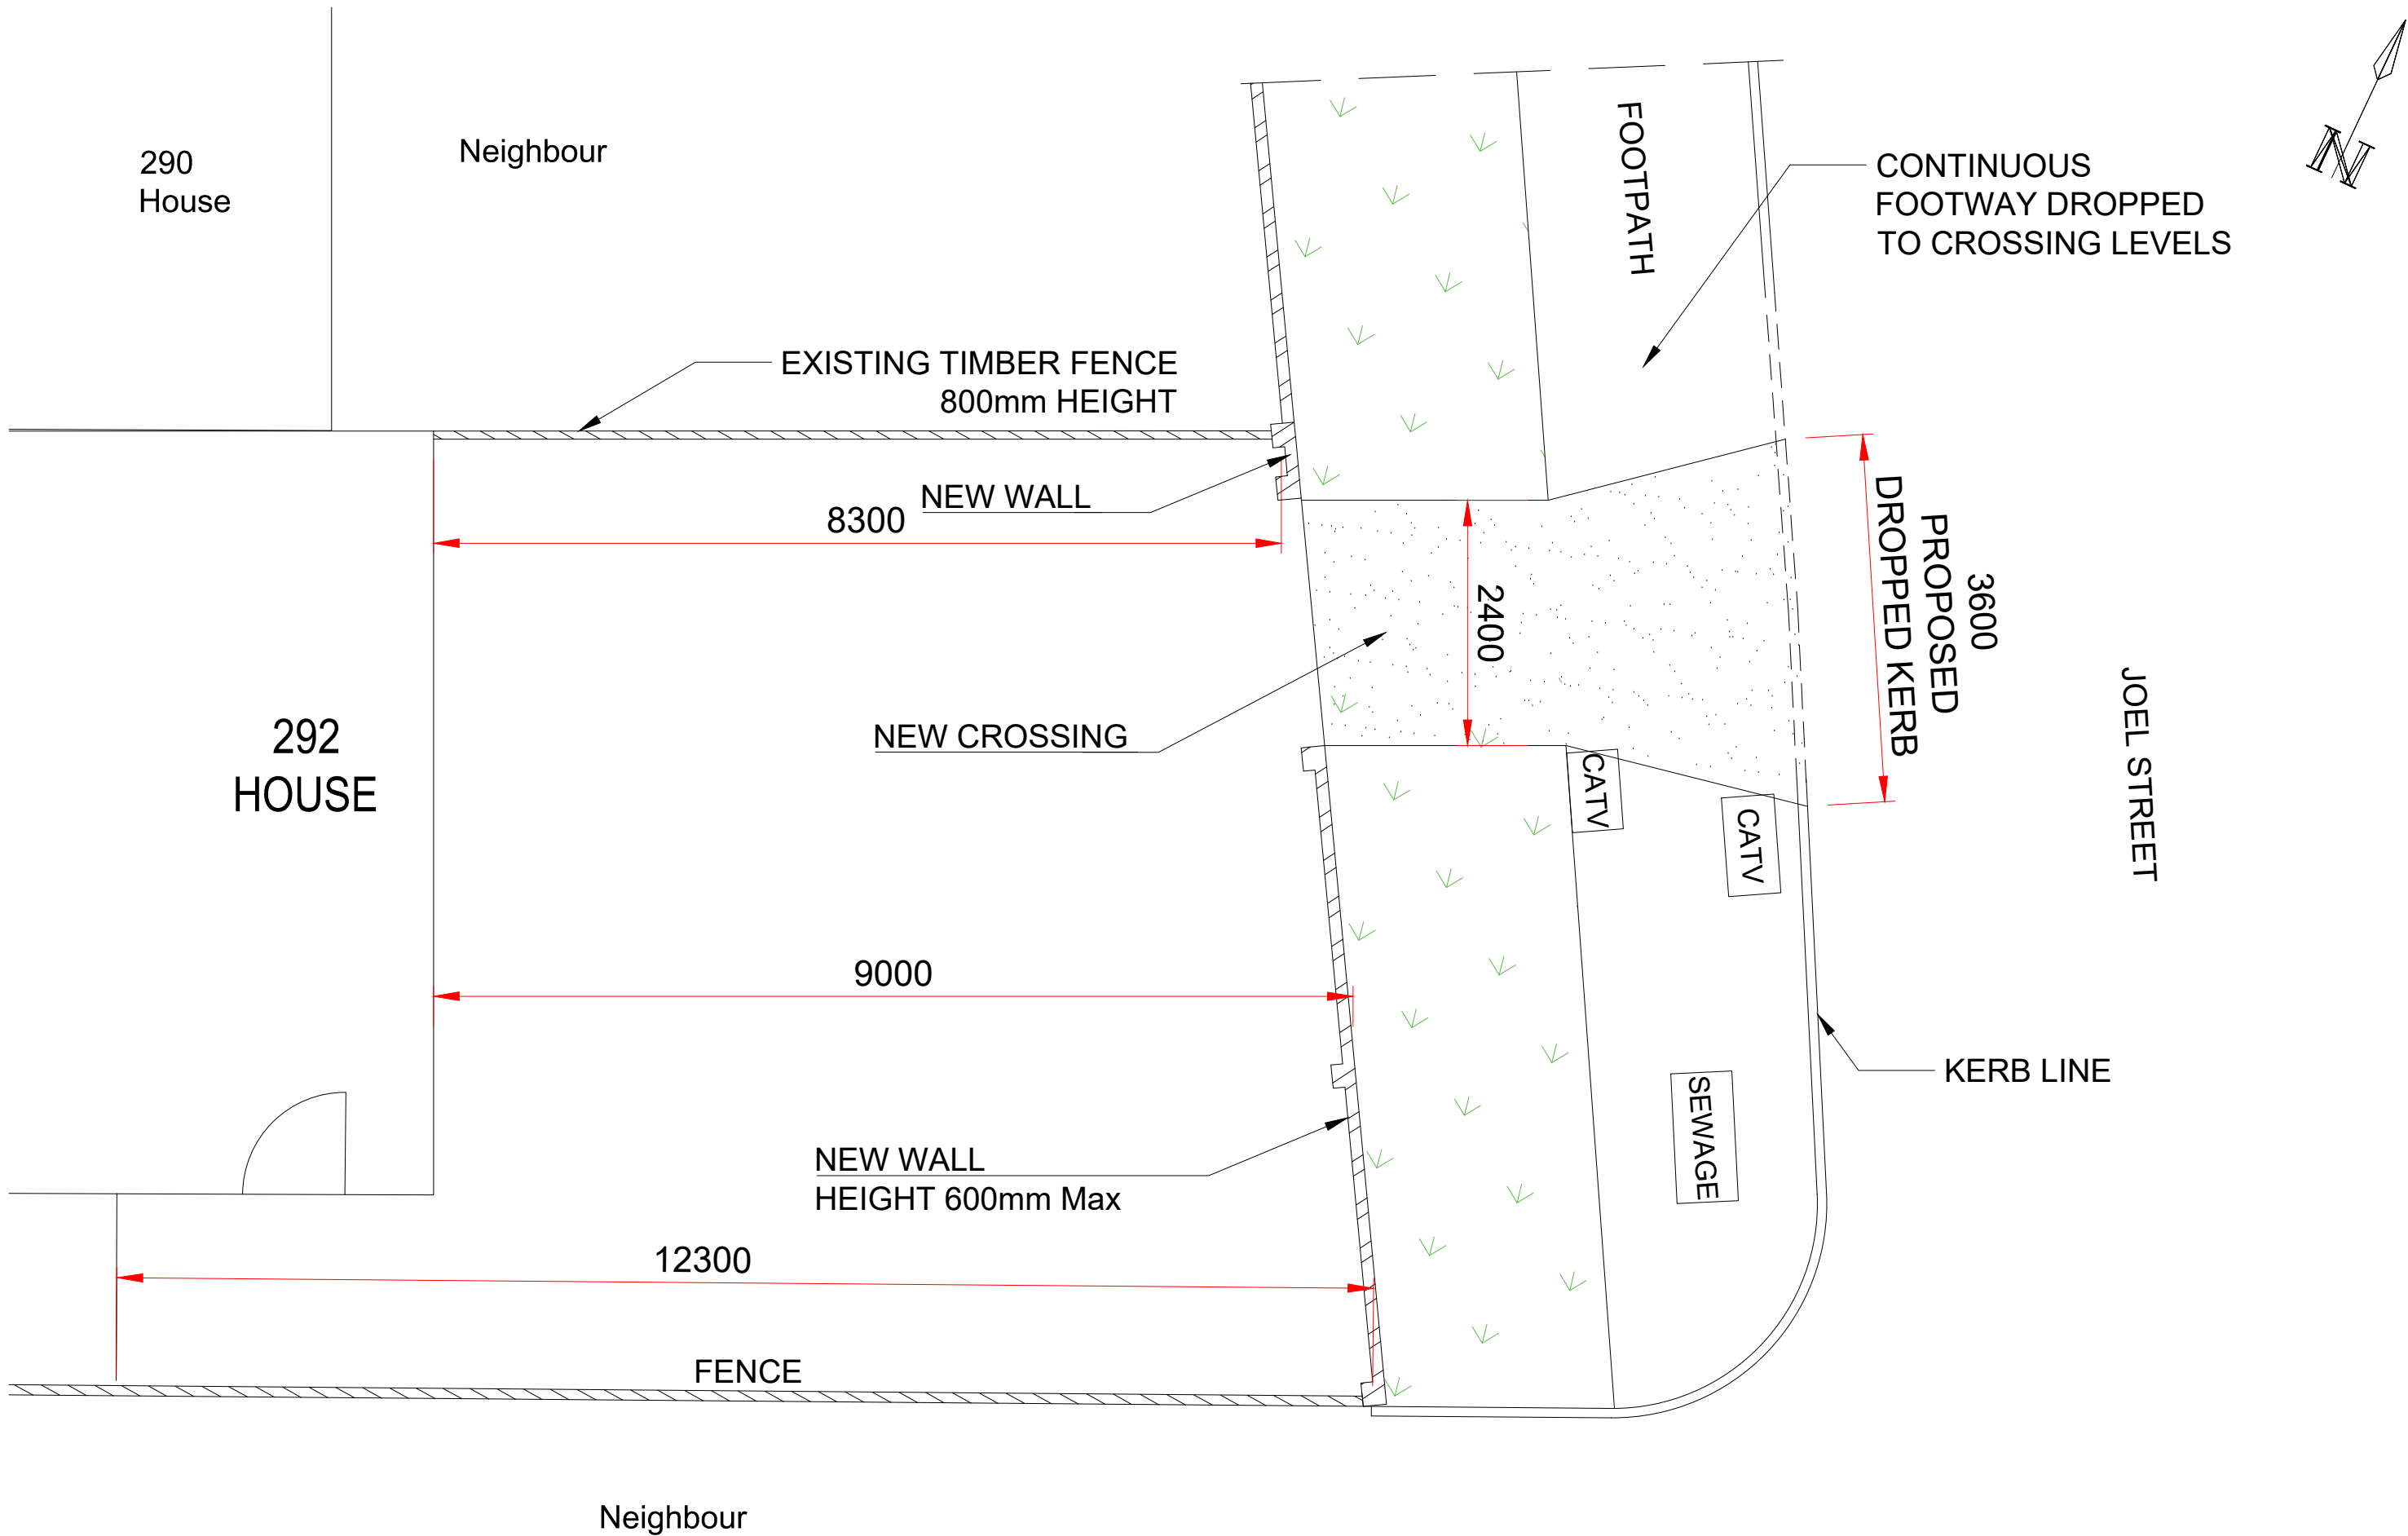

Dropped Kerb Application Address: 292 Joel Street Pinner - Hillingdon HA5 2PY - London	Application Number: 35111/APP/2021/3170	Dwg. No. : D01 Revision: 2 Date: 31/03/2022
---	--	---