


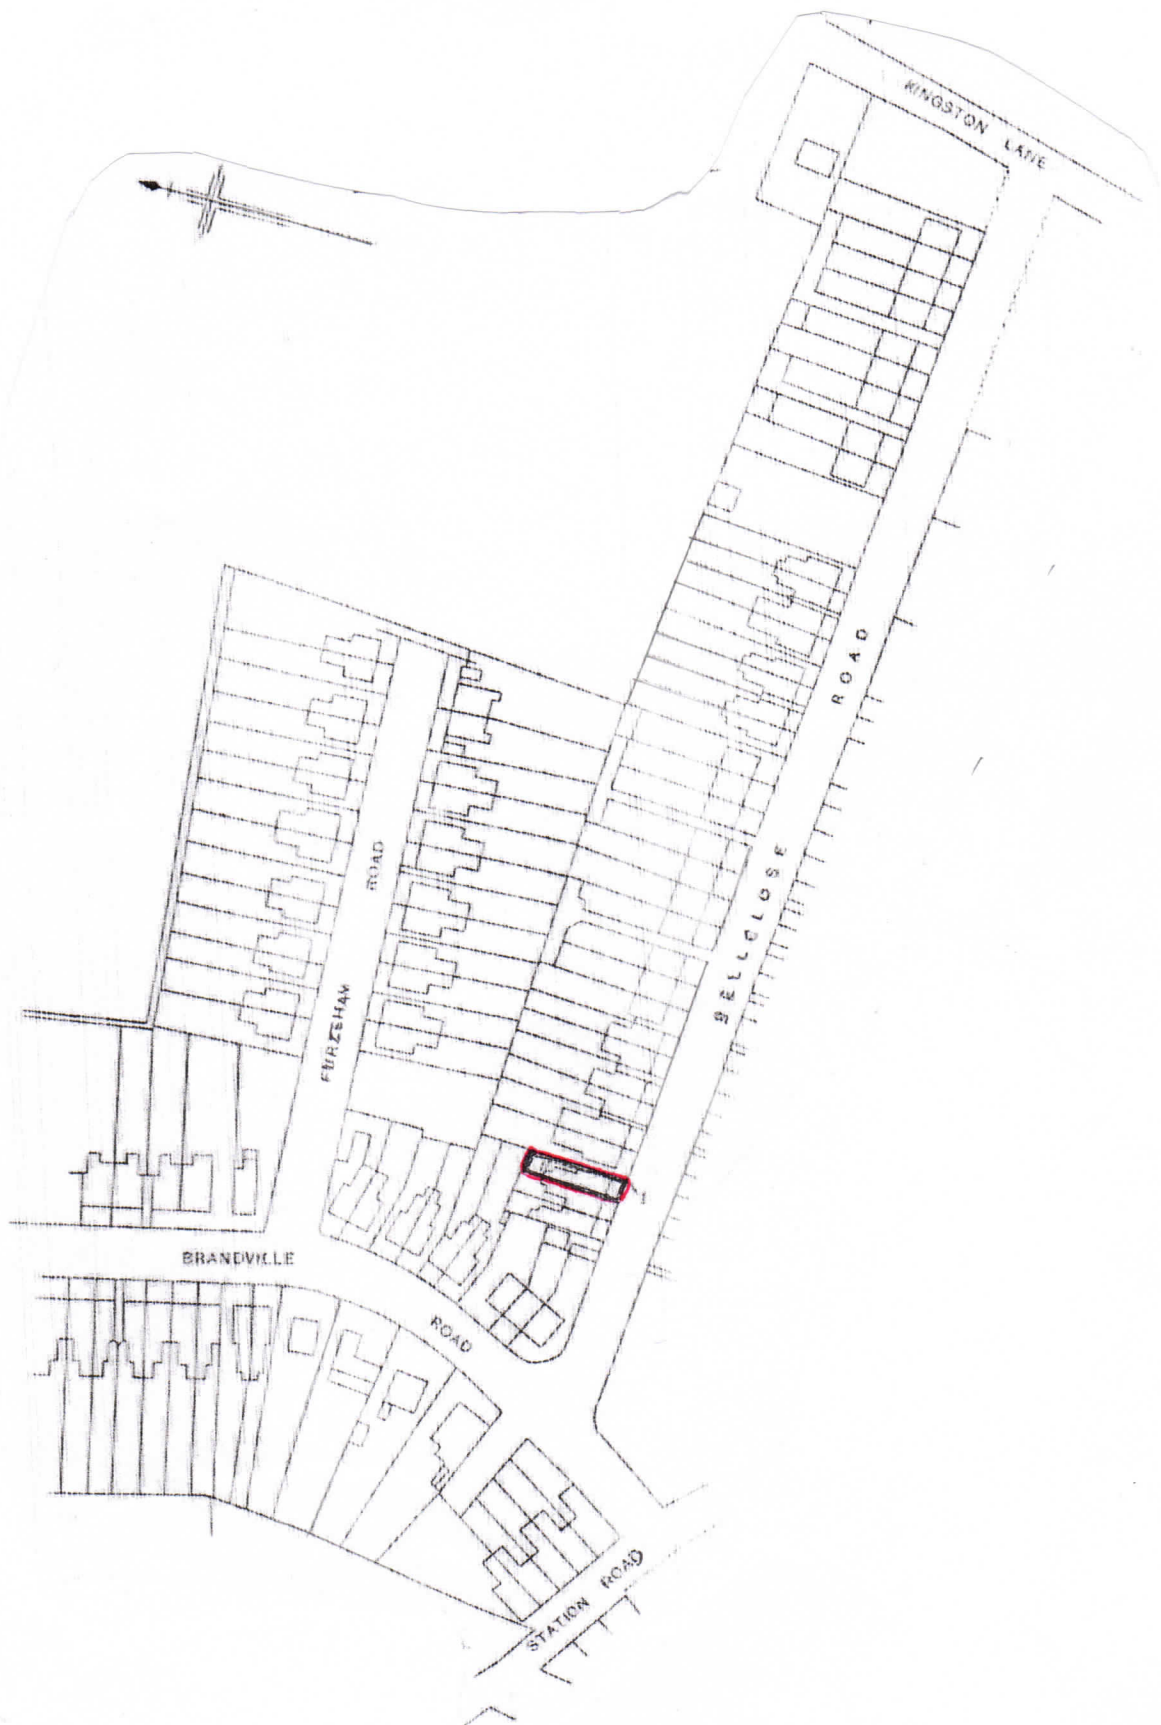

Project
 PROPOSED LOFT CONVERSION
 TO 5 BELLCLOSE ROAD WEST DRAYTON
 UB7-9DE

Drawing
 LOCATION PLAN

Scale
 1/1250

Date NOV. 2016
 Drawn

Drawing No.
 LP/01