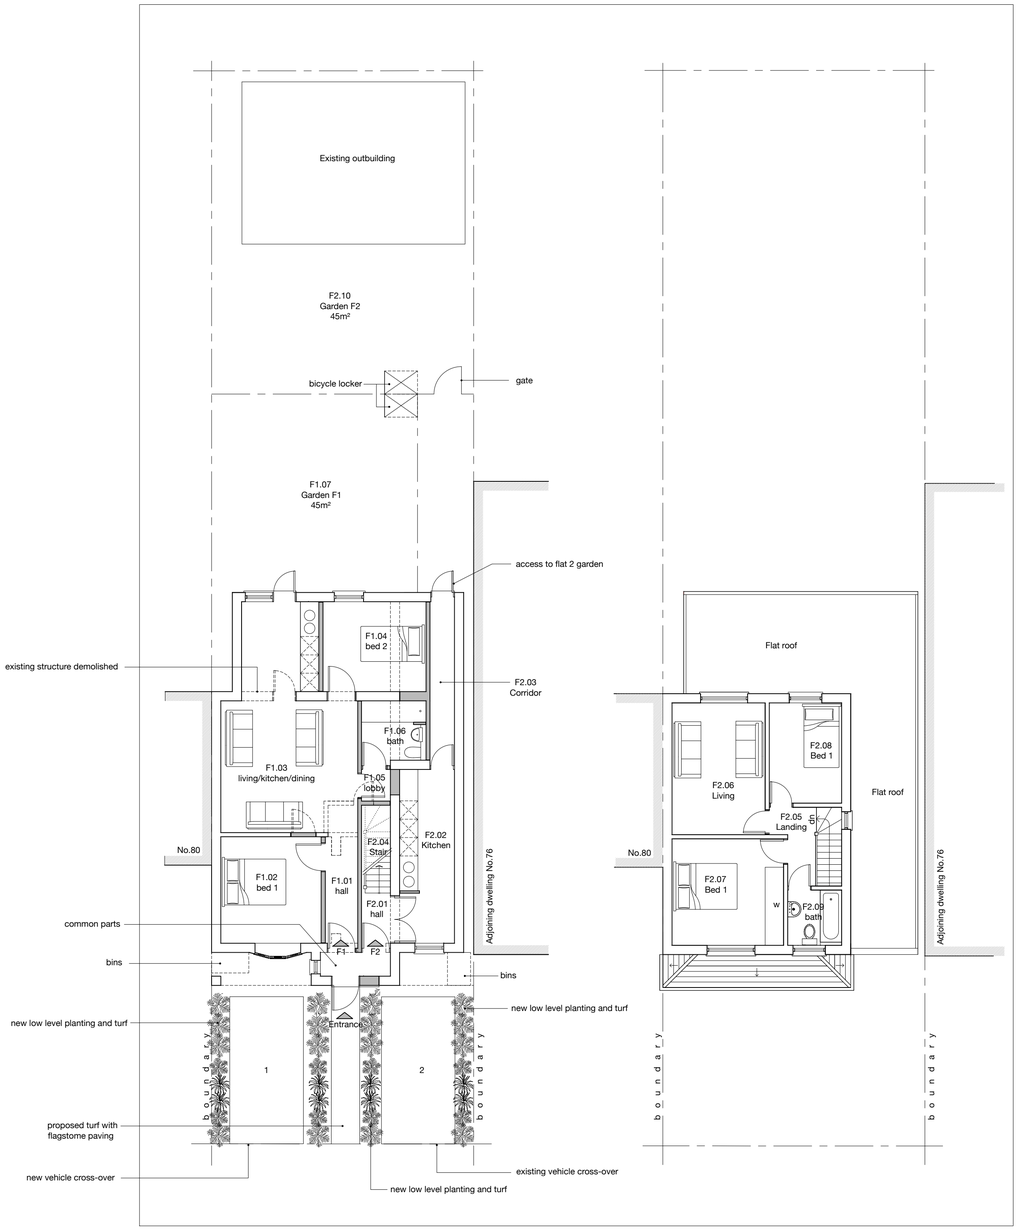

GROUND (2b/3p) GIFA 61m²

FIRST (2b/3p) GIFA 61m²

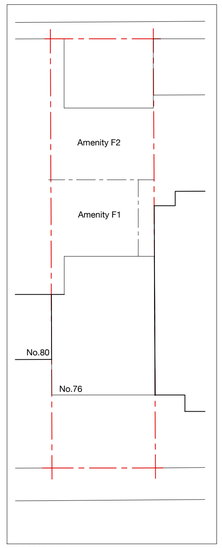

BLOCK PLAN
1.250

M 1:100
1 2 3 4 5 6 7 8 9 10 [m]

Revision

PLANNING

Akaal Architecture

Moor House Farm Lower Road Higher Denham Uxbridge UB9 5EN
t 01895 834961 **e** info@akaalasociates.com **w** akaalassociates.co.uk

drawing notes

© Akaal Architecture 2017
All rights described in chapter IV of the Copyright Designs & Patents Act 1988 have been generally asserted. This Drawing must not be scaled; only figured dimensions should be used. If there are any discrepancies, or contradictions between this and other information, it should be brought to the Architect's attention.

client:	project:		
Mr Deol	78 Kingsway, Hayes UB3		
drawing title:	PROPOSED PLANS		
date: Sept. 2017	scale: 1:100 @A1	project no.: **2017.015**	drawing no.: **03.01**

north