
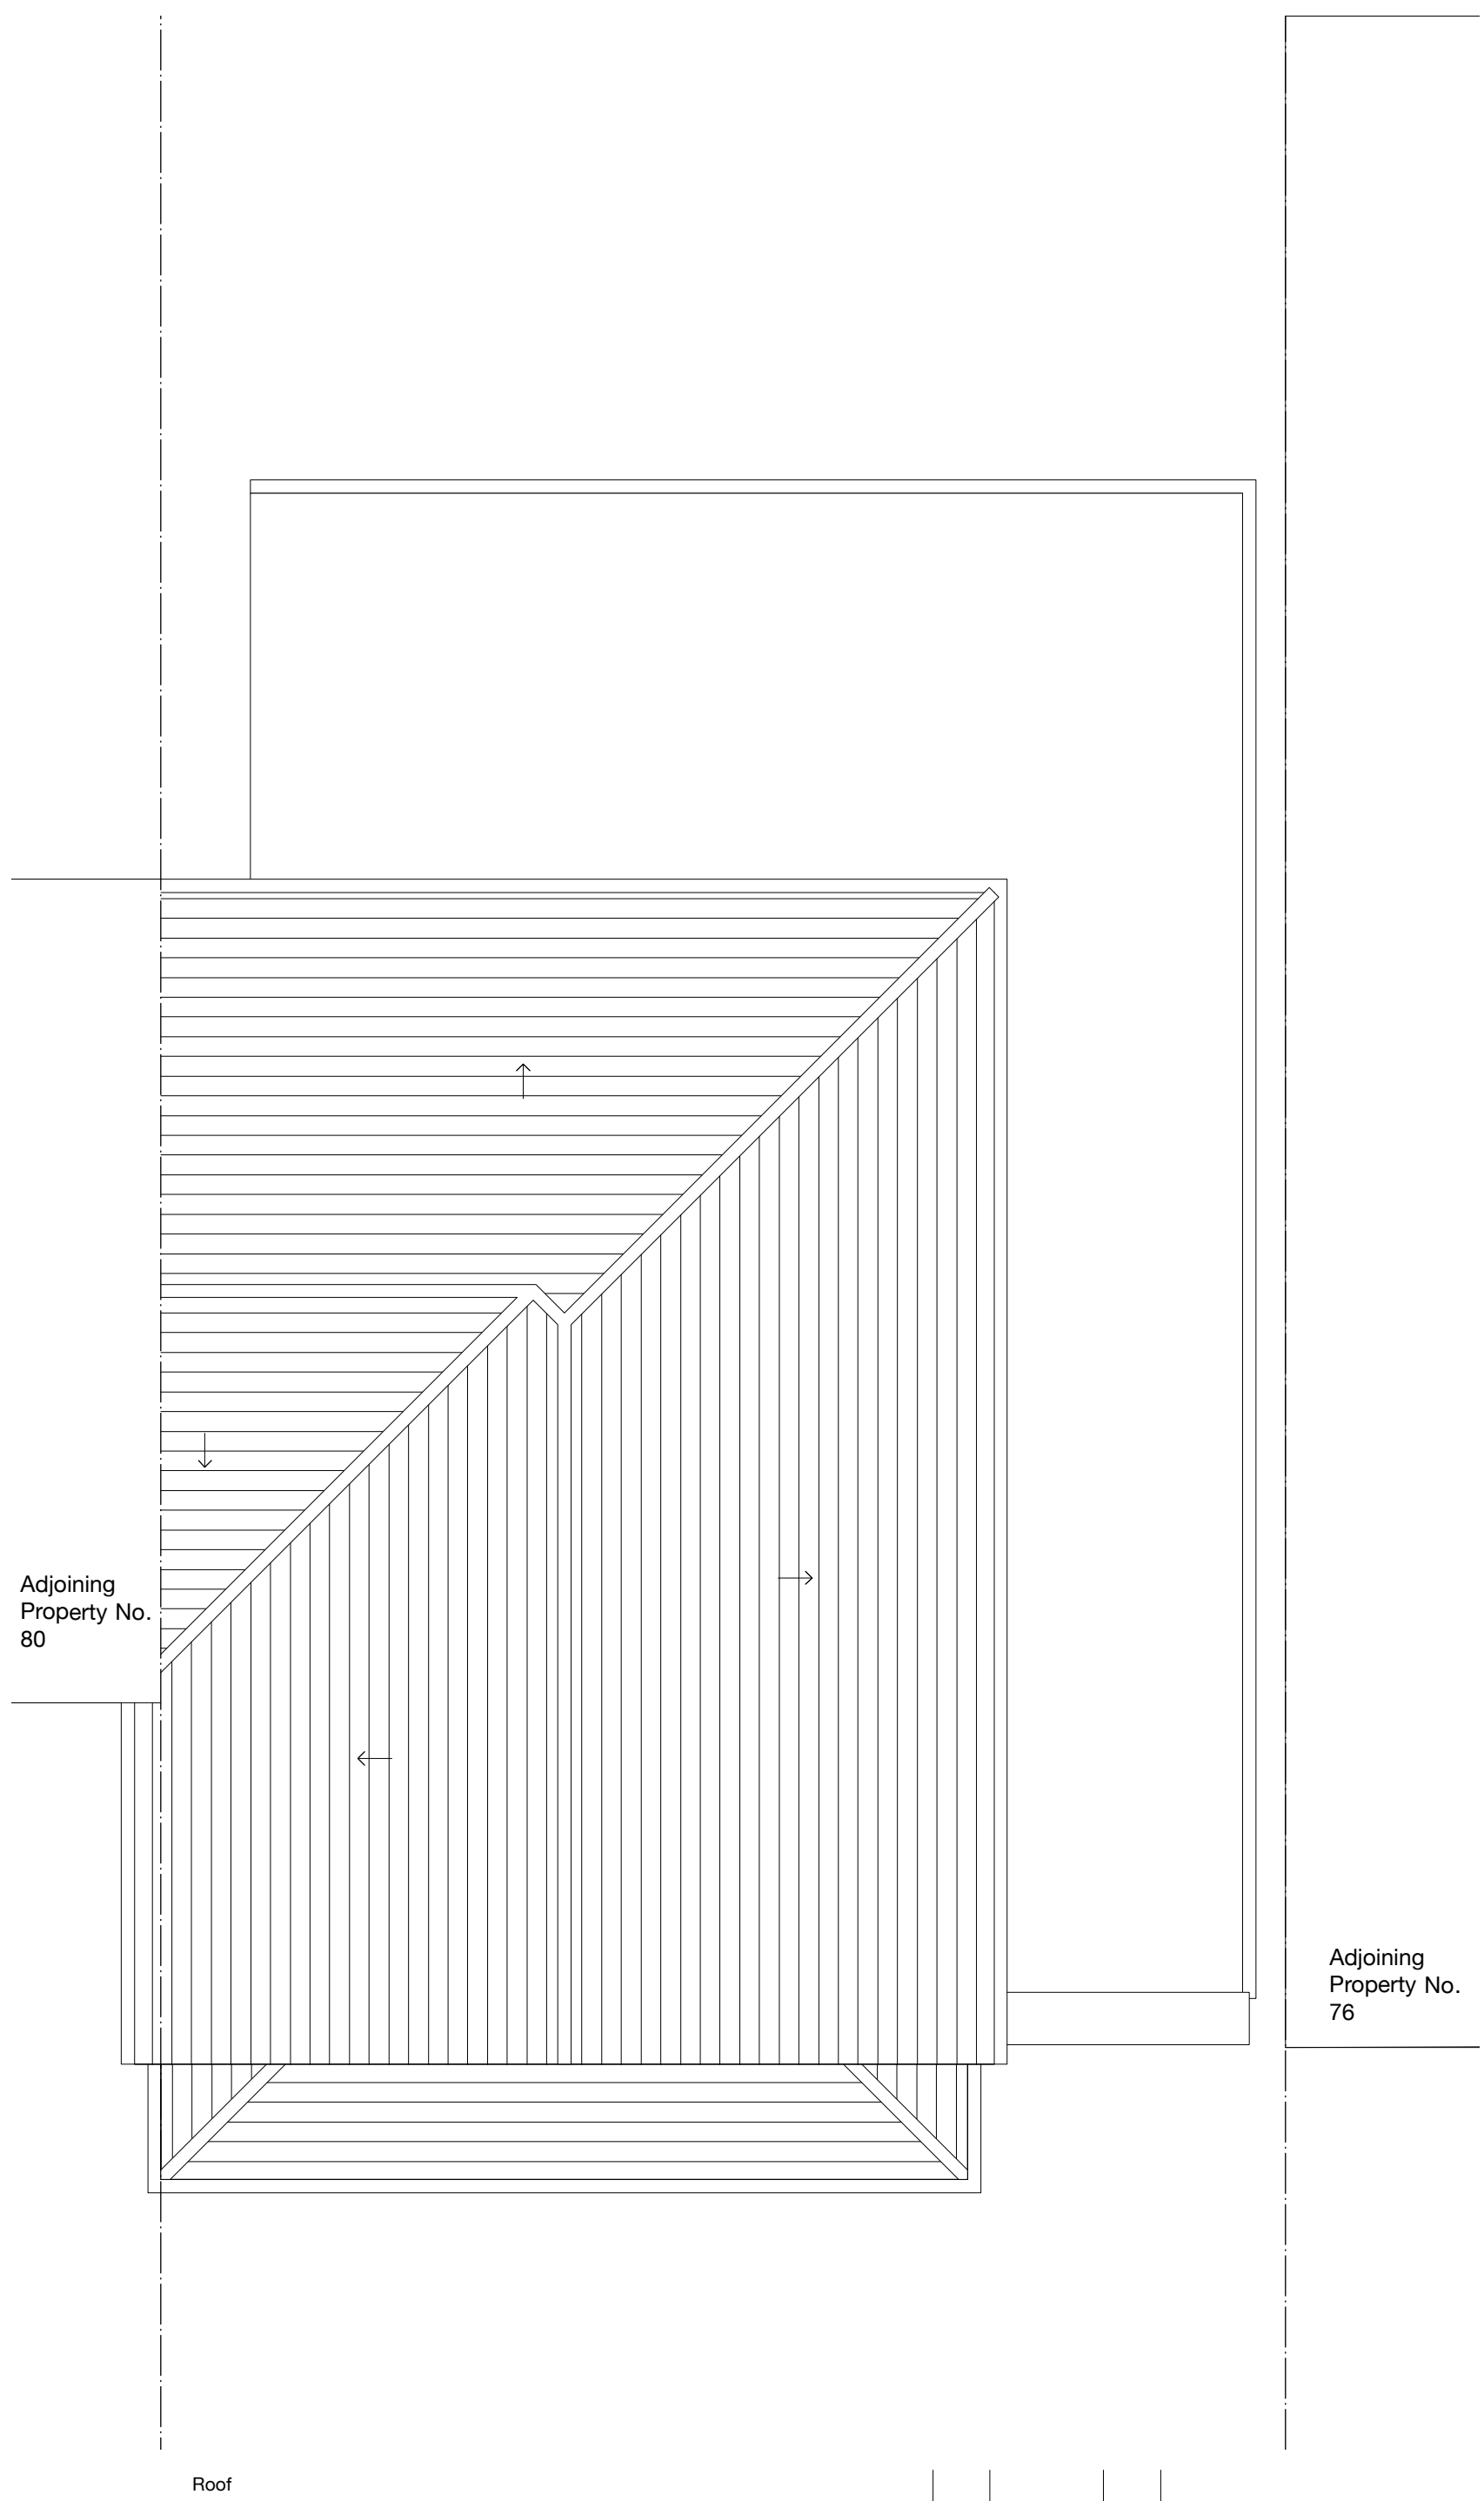
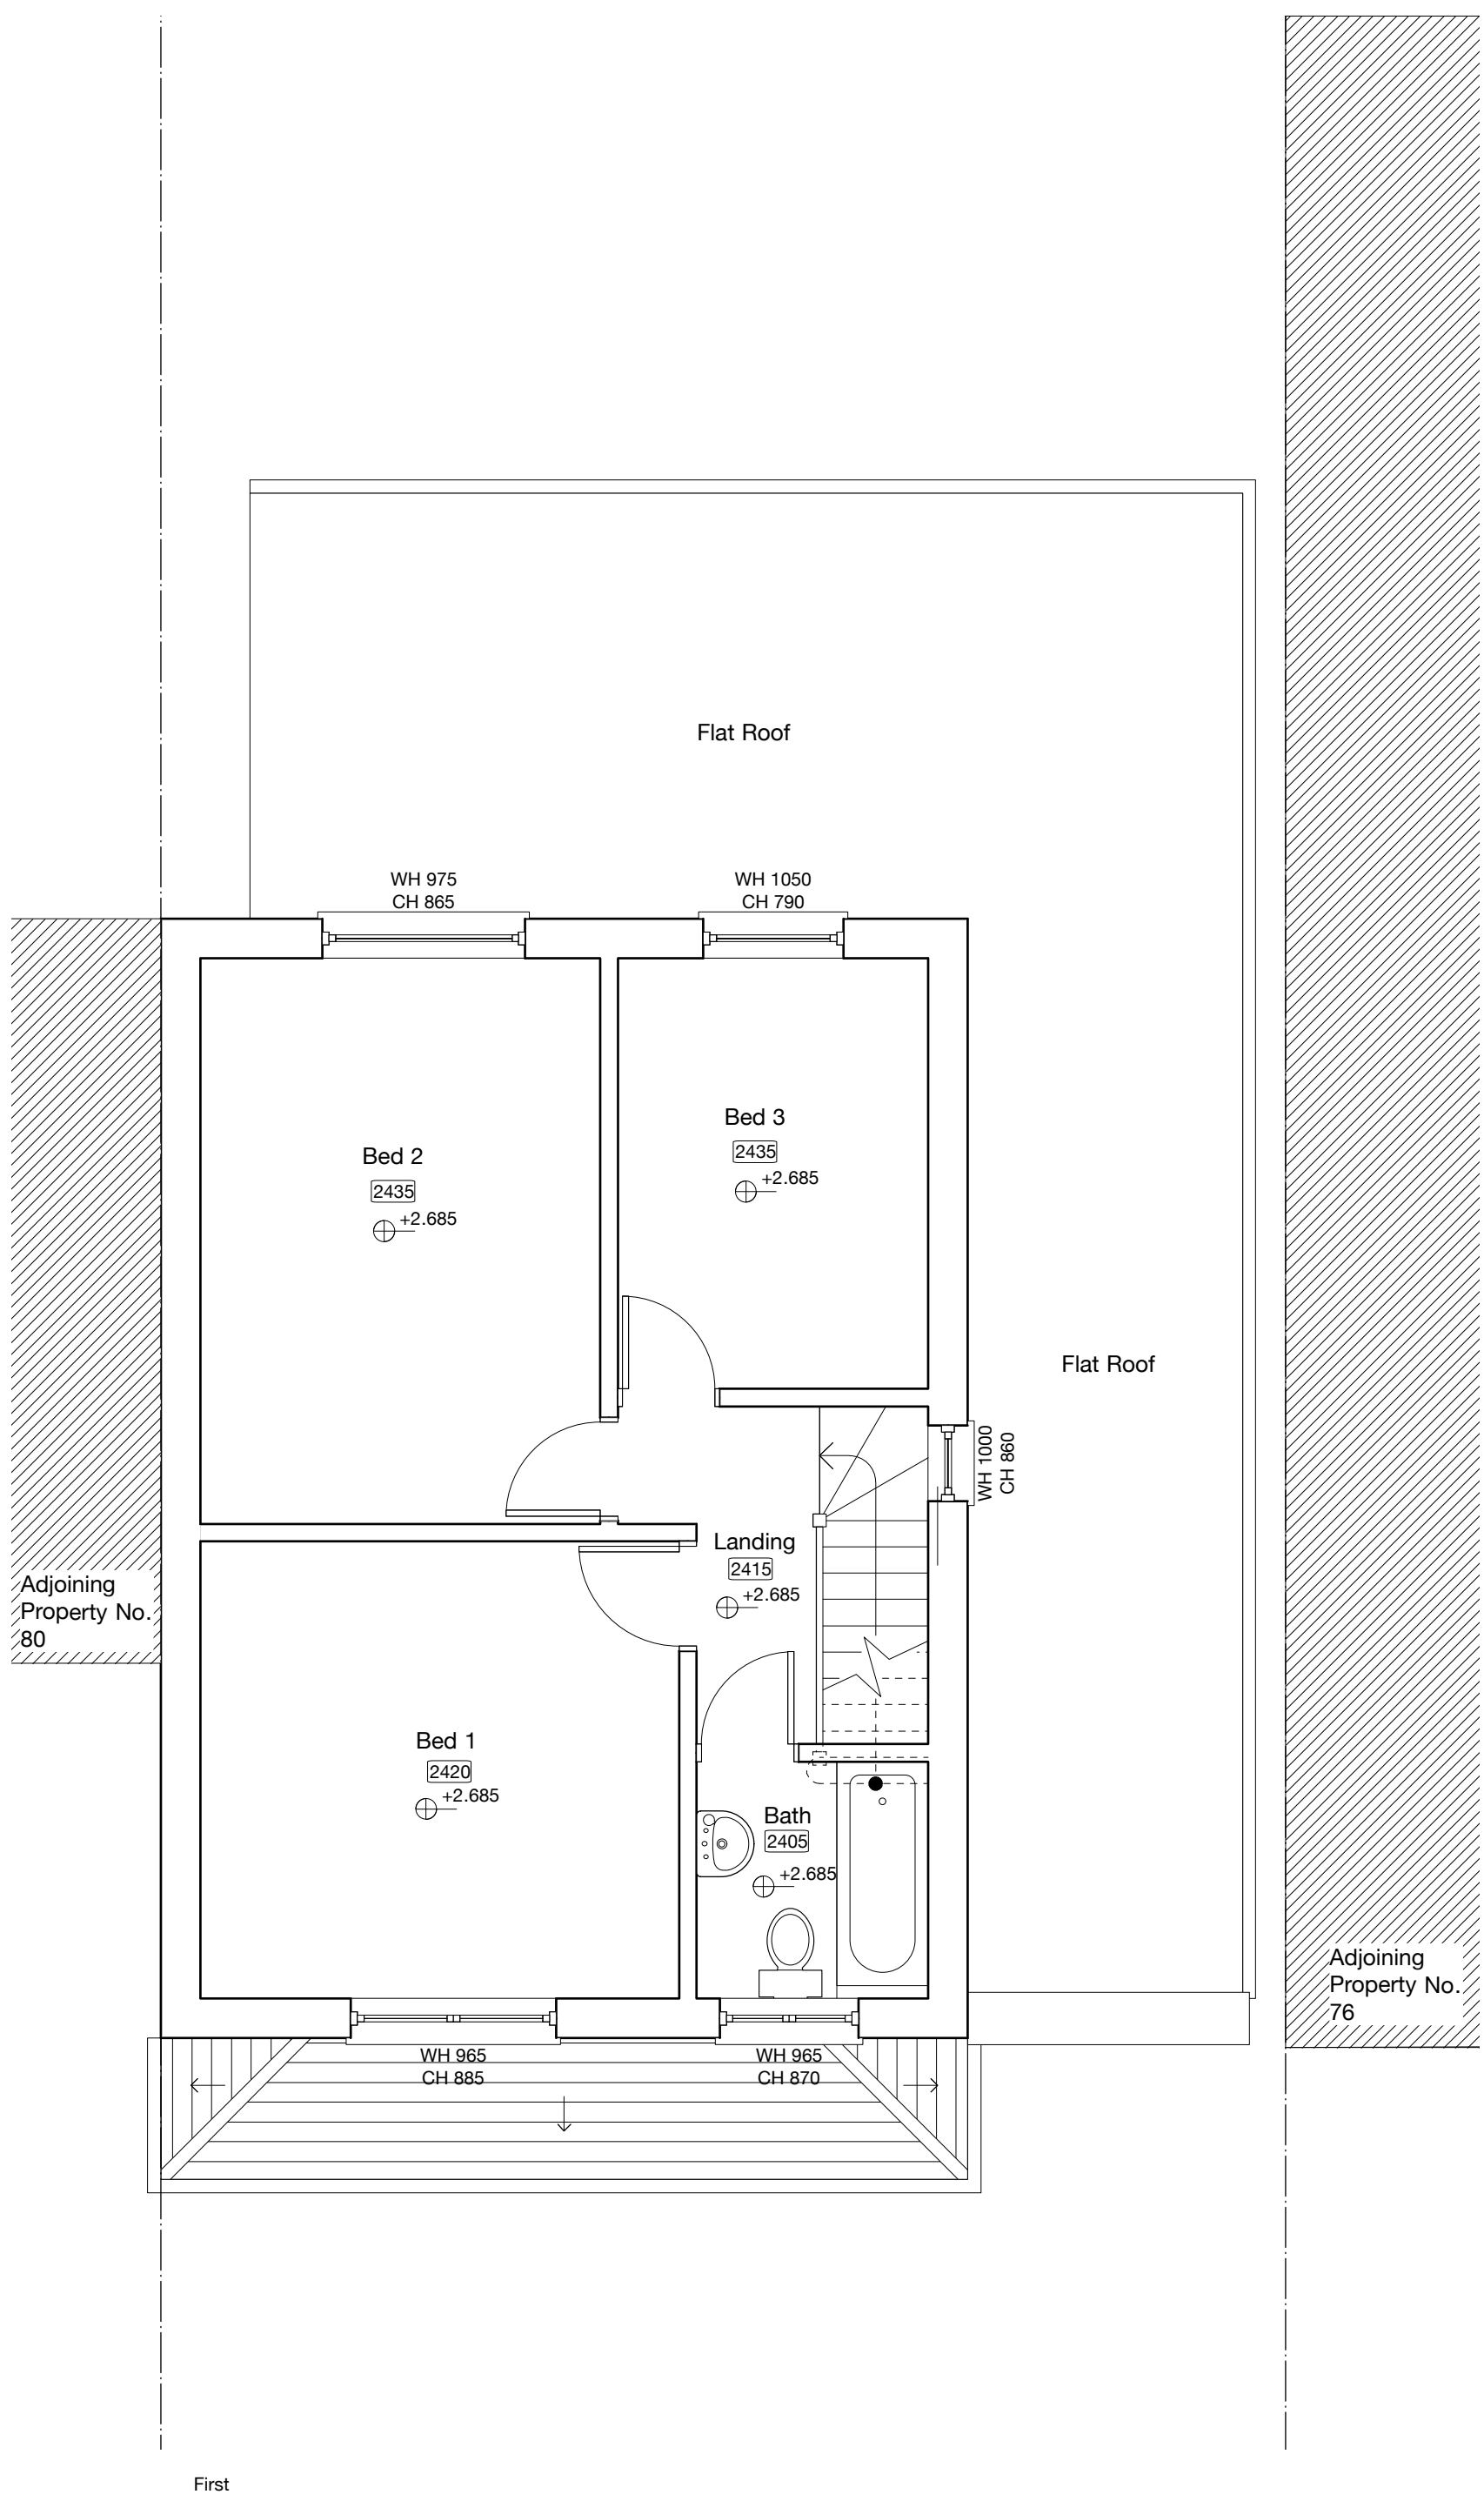


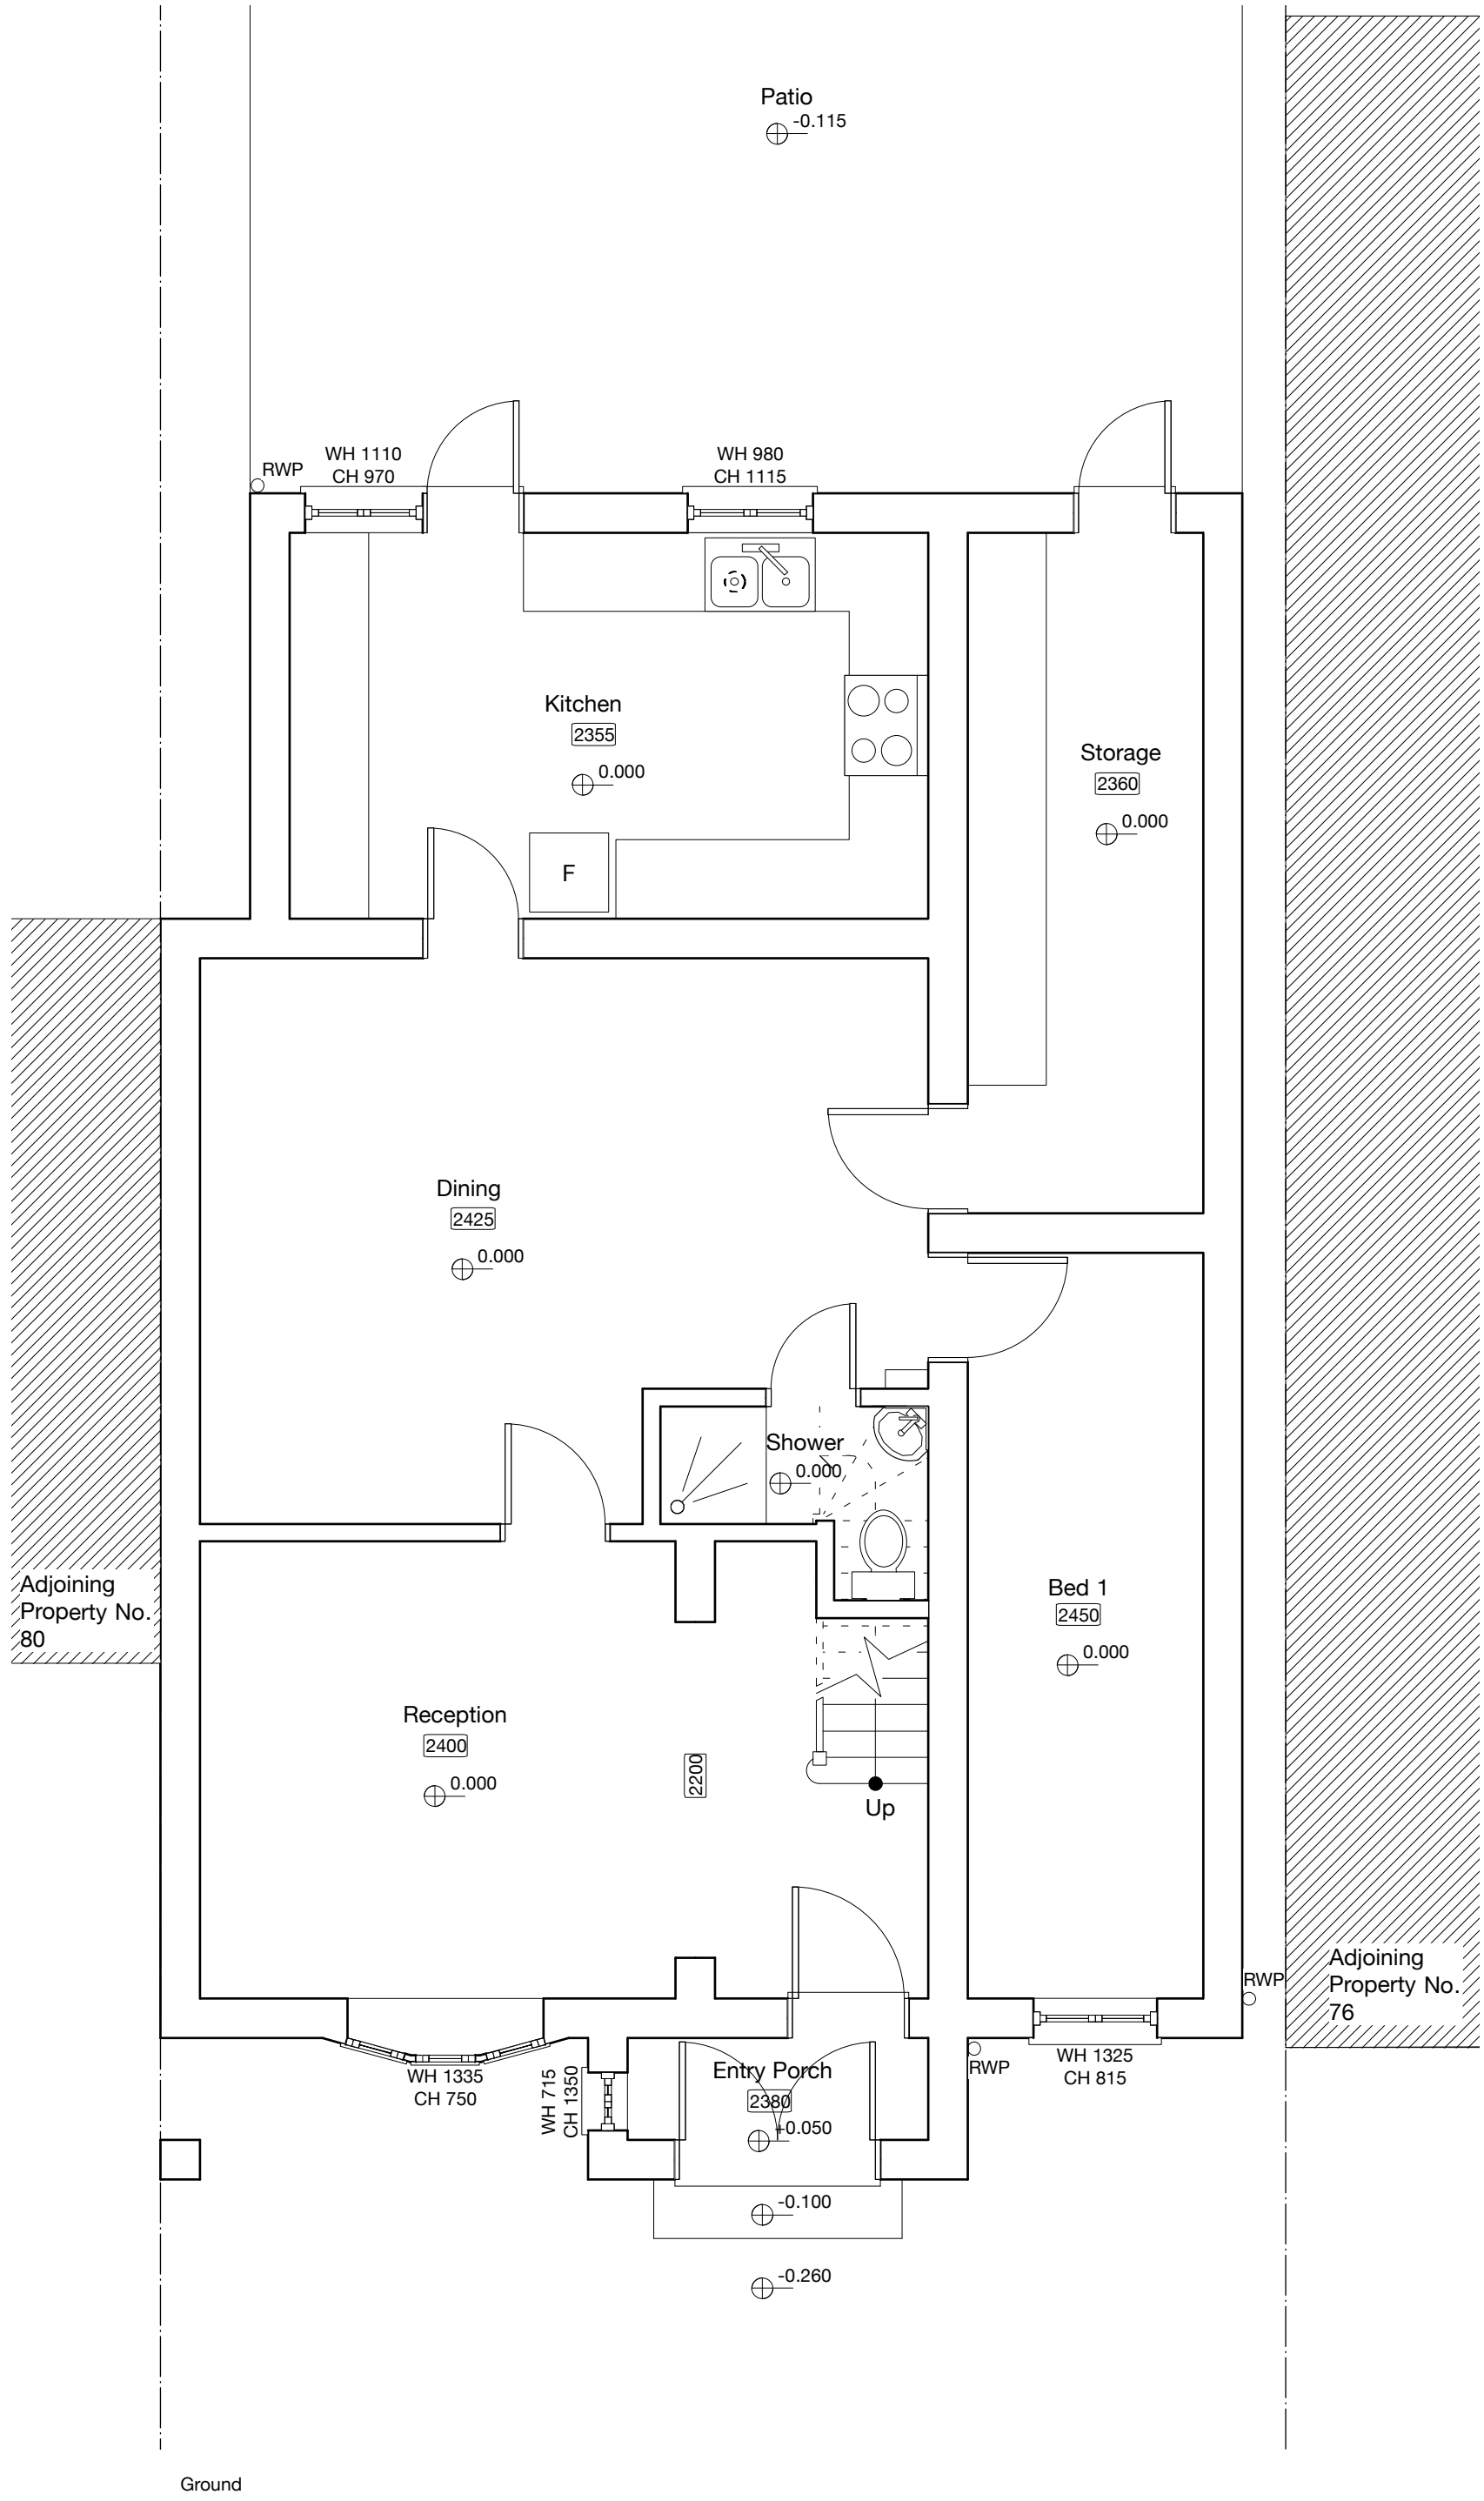

Revision notes

Akaal Architecture

Moor House Farm Lower Road Higher Denham Uxbridge UB9 5EN
t 01895 834961 e info@akaalassociates.co.uk

drawing notes
All rights described in chapter IV of the Copyright Designs & Patents Act 1988 have been generally asserted. This Drawing must not be scaled; only figured dimensions should be used. If there are any discrepancies, or contradictions between this and other information, it should be brought to the Architect's attention.

client Mr. Indi Deol	project 78 Kingsway, Hayes UB3
--------------------------------	-----------------------------------

drawing Existing Plans	project no 2017.XXX	work stage 1	drawing no S02	-
----------------------------------	-------------------------------	------------------------	--------------------------	---

date Sep 2017	scale 1:50 at A1 1:100 at A3	project no 2017.XXX	work stage 1	drawing no S02	-
-------------------------	------------------------------------	-------------------------------	------------------------	--------------------------	---

