


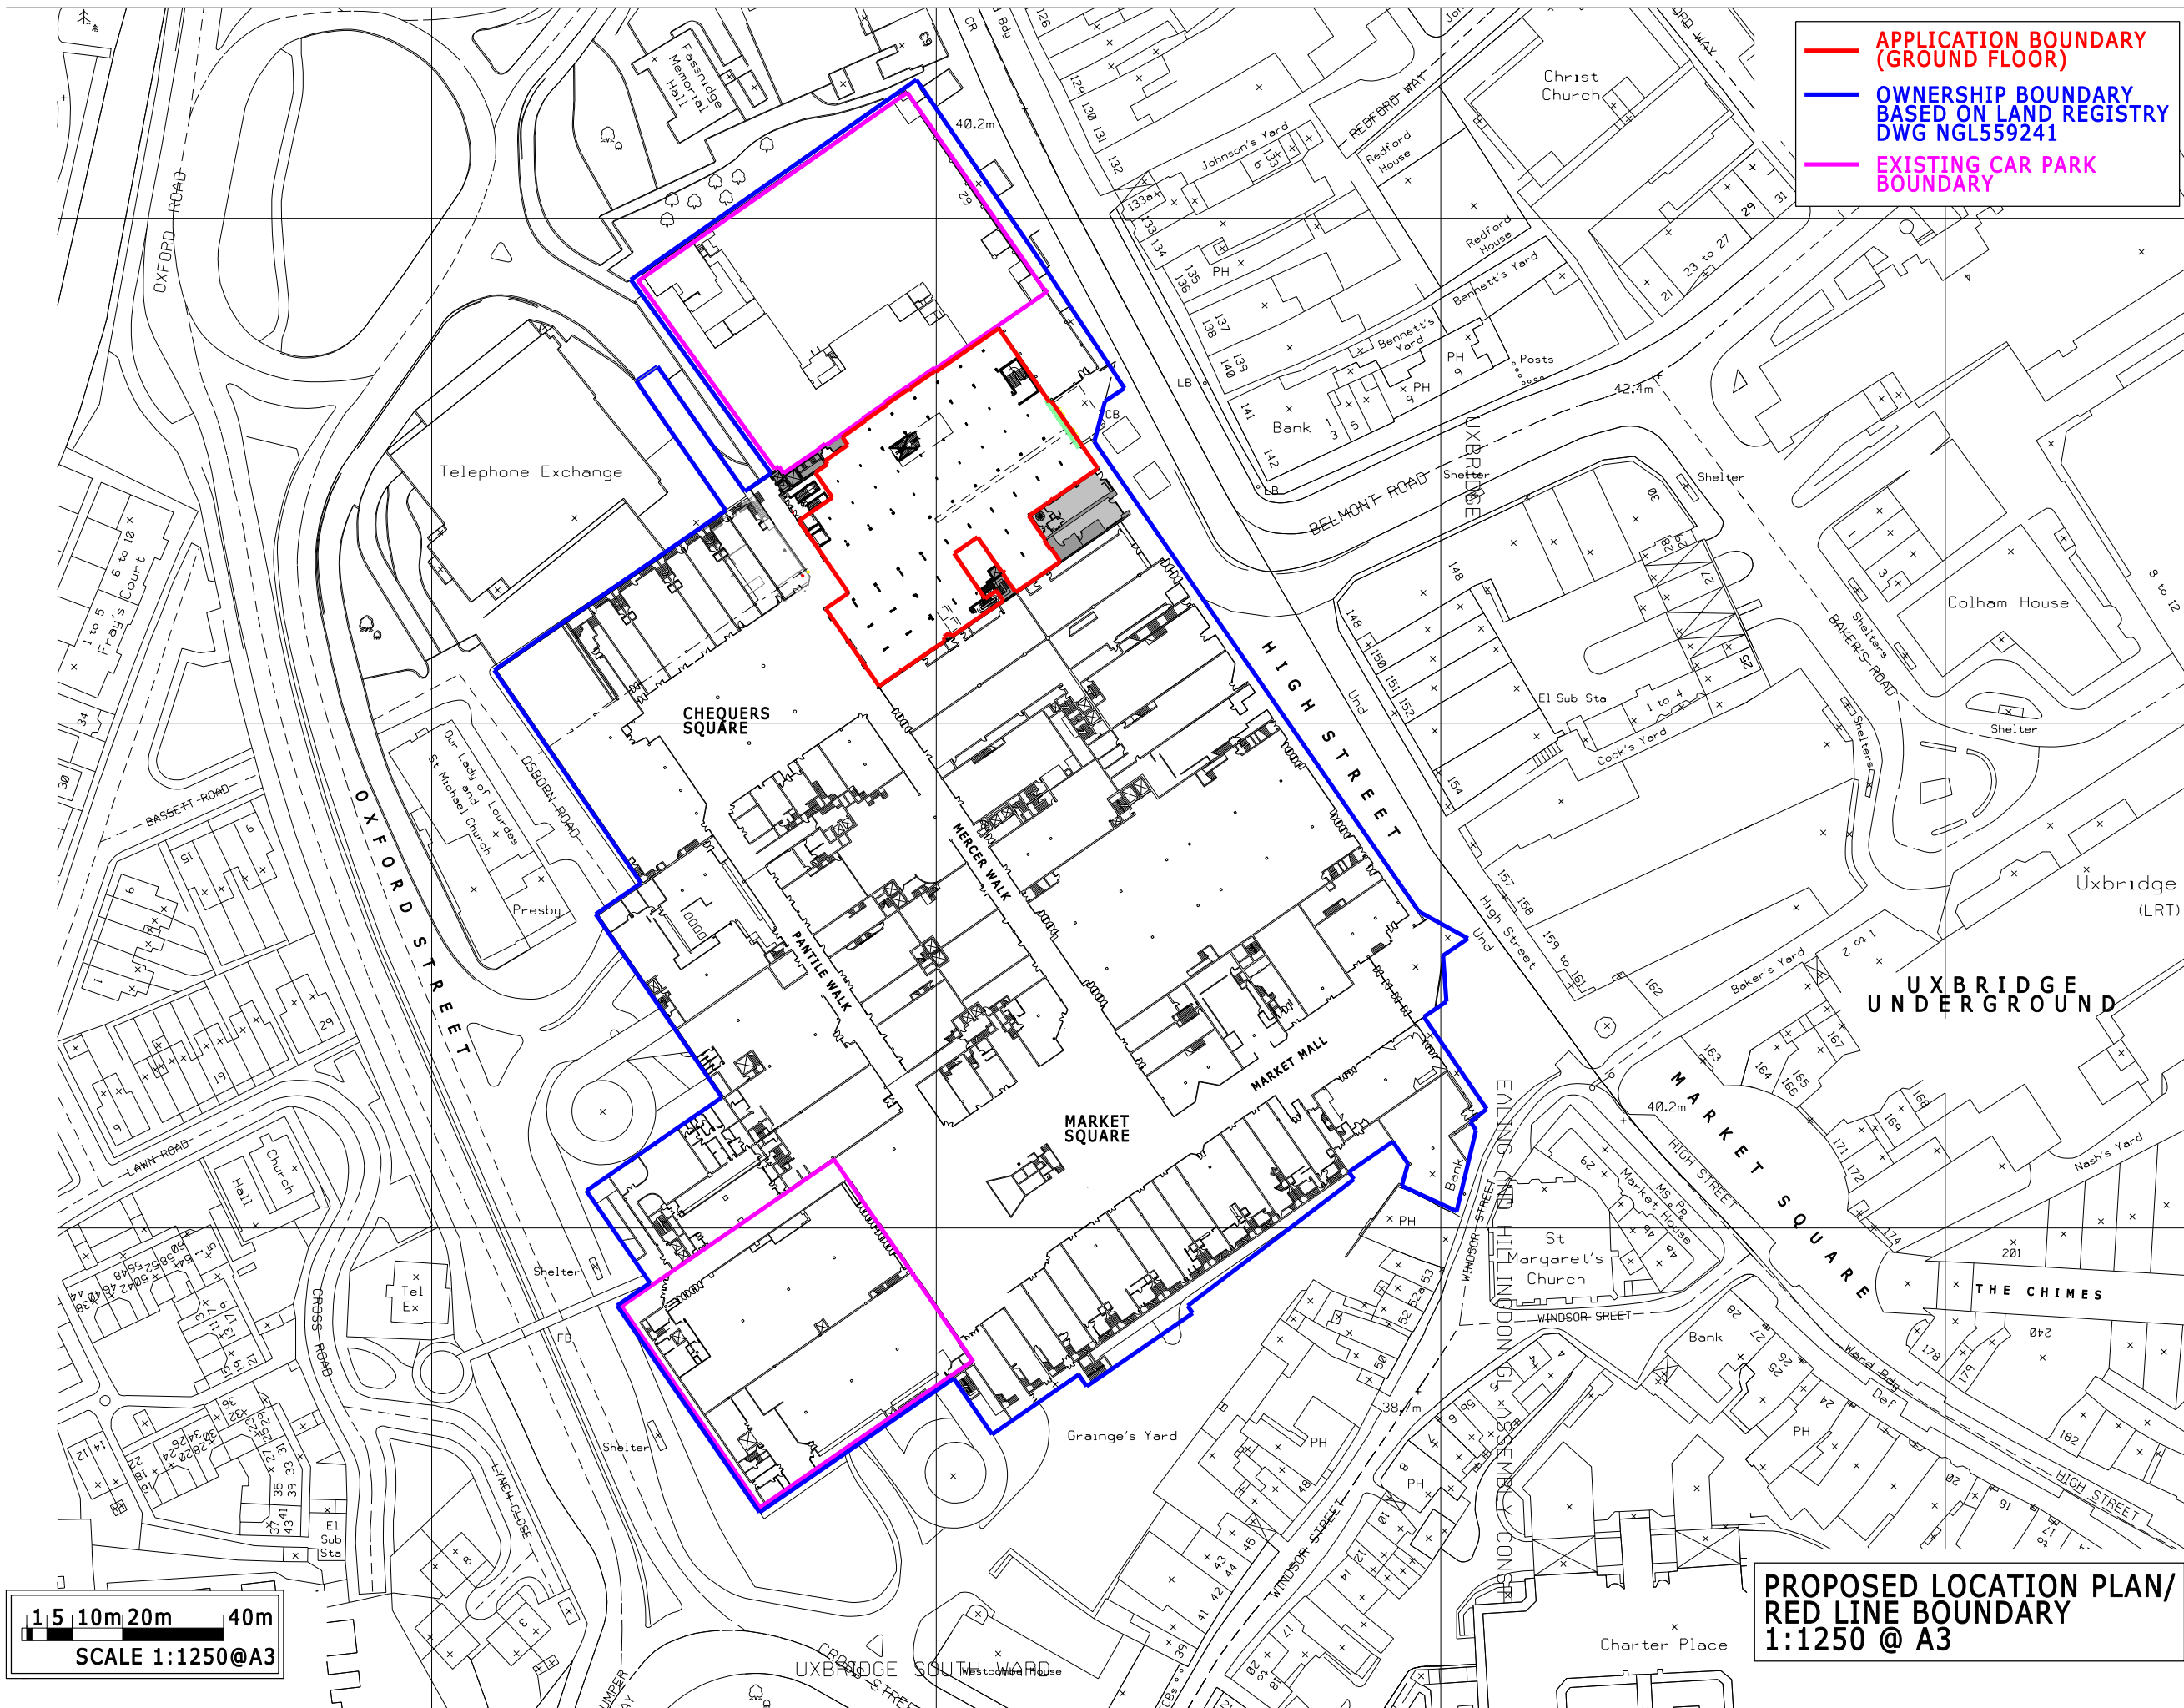

**APPLICATION BOUNDARY
(GROUND FLOOR)**

**OWNERSHIP BOUNDARY
BASED ON LAND REGISTRY
DWG NGL559241**

**EXISTING CAR PARK
BOUNDARY**

THIS DRAWING AND CAD DATA THEREIN IS PROTECTED BY
COPYRIGHT
AND MUST NOT BE COPIED OR REPRODUCED
WITHOUT THE WRITTEN CONSENT OF
DLG ARCHITECTS
©
NO DIMENSIONS ARE TO BE SCALED FROM THIS DRAWING.
USE FIGURED DIMENSIONS ONLY.
ALL DIMENSIONS AND SIZES ARE TO BE CHECKED ON SITE AND
ANY DISCREPANCIES REPORTED TO THE ARCHITECT
PRIOR TO INITIATION OF ANY WORKS.


THIS DRAWING IS FOR DESIGN PURPOSES ONLY AND IS
SUBJECT TO DETAILED SITE AND/OR BUILDING SURVEYS. ALL
AREAS ARE SUBJECT TO MEASUREMENT ON SITE AND
ARE NOT DEEMED TO BE NET LETTABLE OR DEMISE AREAS.

THESE PROPOSALS ARE SUBJECT TO ALL NECESSARY LOCAL
AUTHORITY APPROVALS, STATUTORY CONSENTS AND
VERIFICATION OF ALL LEGAL OWNERSHIPS AND ASSOCIATED
TENANT AGREEMENTS.

THESE PROPOSALS ARE SUBJECT TO FURTHER STRUCTURAL
AND BUILDING SERVICES INVESTIGATIONS AND RELATED
STRUCTURAL AND M&E DESIGN, INCLUDING COORDINATION OF
MEANS OF ESCAPE, FIRE FIGHTING PROVISIONS AND
WHERE APPROPRIATE AGREEMENT OF A FIRE STRATEGY.

EXISTING LANDLORD & TENANT SERVICES FROM UNITS ABOVE
AND ADJACENT TO THE NEW STORE WILL PASS THROUGH
THE NEW STORE. THESE WILL BE IDENTIFIED AND
RECORDED AS WORKS PROCEED.

THESE PROPOSALS HAVE BEEN CREATED FROM LIMITED
AS-BUILT DATA AND SURVEY DRAWINGS AND ARE THEREFORE
SUBJECT TO FURTHER SITE MEASUREMENTS AND
APPROPRIATE SITE INVESTIGATIONS.

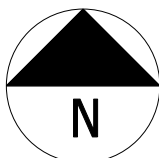

NOTE: LAYOUT BASED ON
CAD DRAWING (LR) 1001
& GLANVILLE SURVEY
DRAWING 8130873-201
(06.11.2013)

D CAR PARK BOUNDARIES ADDED. SL/28.01.15

REV DESCRIPTION INITIALS/ DATE
Job Name
**LASALLE IM
THE PAVILIONS
UXBRIDGE**

Drawing Title
**MSU REDEVELOPMENT
PROPOSED LOCATION PLAN/
RED LINE BOUNDARY**

Status
PLANNING

Date FEB'16 Sheet By SL Scale & Size 1:1250@A3

Job Number 3906 Code D1 Drawing Number 001 Rev E

DLG Architects LLP
One Brewery Wharf
Waterloo Street
Leeds LS10 1GX

t +44(0)113 2471 222
f +44(0)113 2204 520
leeds@dlgarchitects.com

dlgarchitects.com



**PROPOSED LOCATION PLAN/
RED LINE BOUNDARY
1:1250 @ A3**