



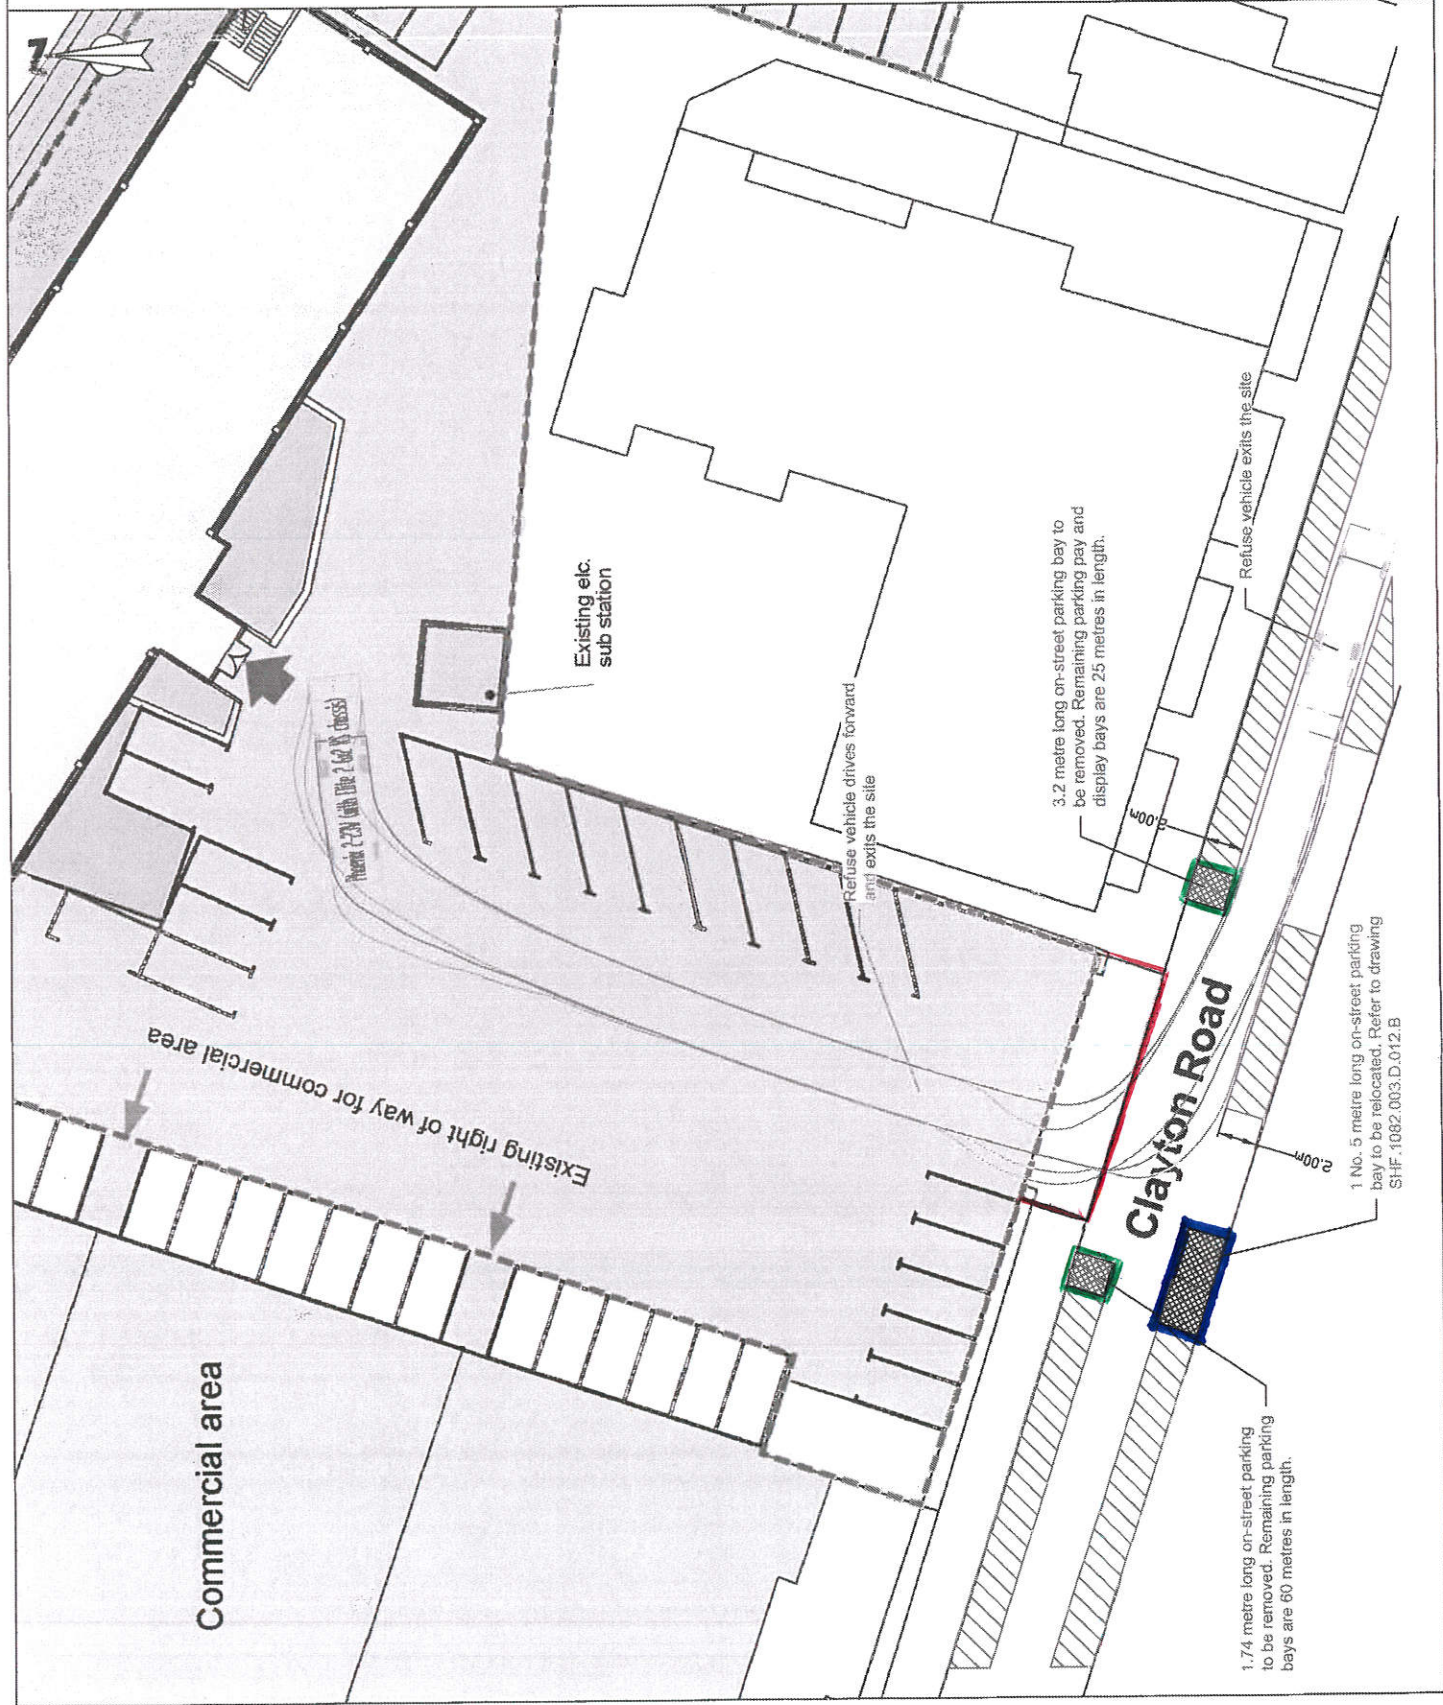


STEP Business Centre, Worley Rd, Sheffield, S16 2UM

CLIENT:	Gate of Eden Ltd
PROJECT REF:	SHF.1082.003.D.021.C
SCALE:	1:250@A3
DRAWN:	MG
CHECKED:	BR
DATE:	Aug 2014
PROJECT:	Clayton Road, Hayes
TITLE:	Swept Path Analysis - Outbound
DRAWING NO:	21

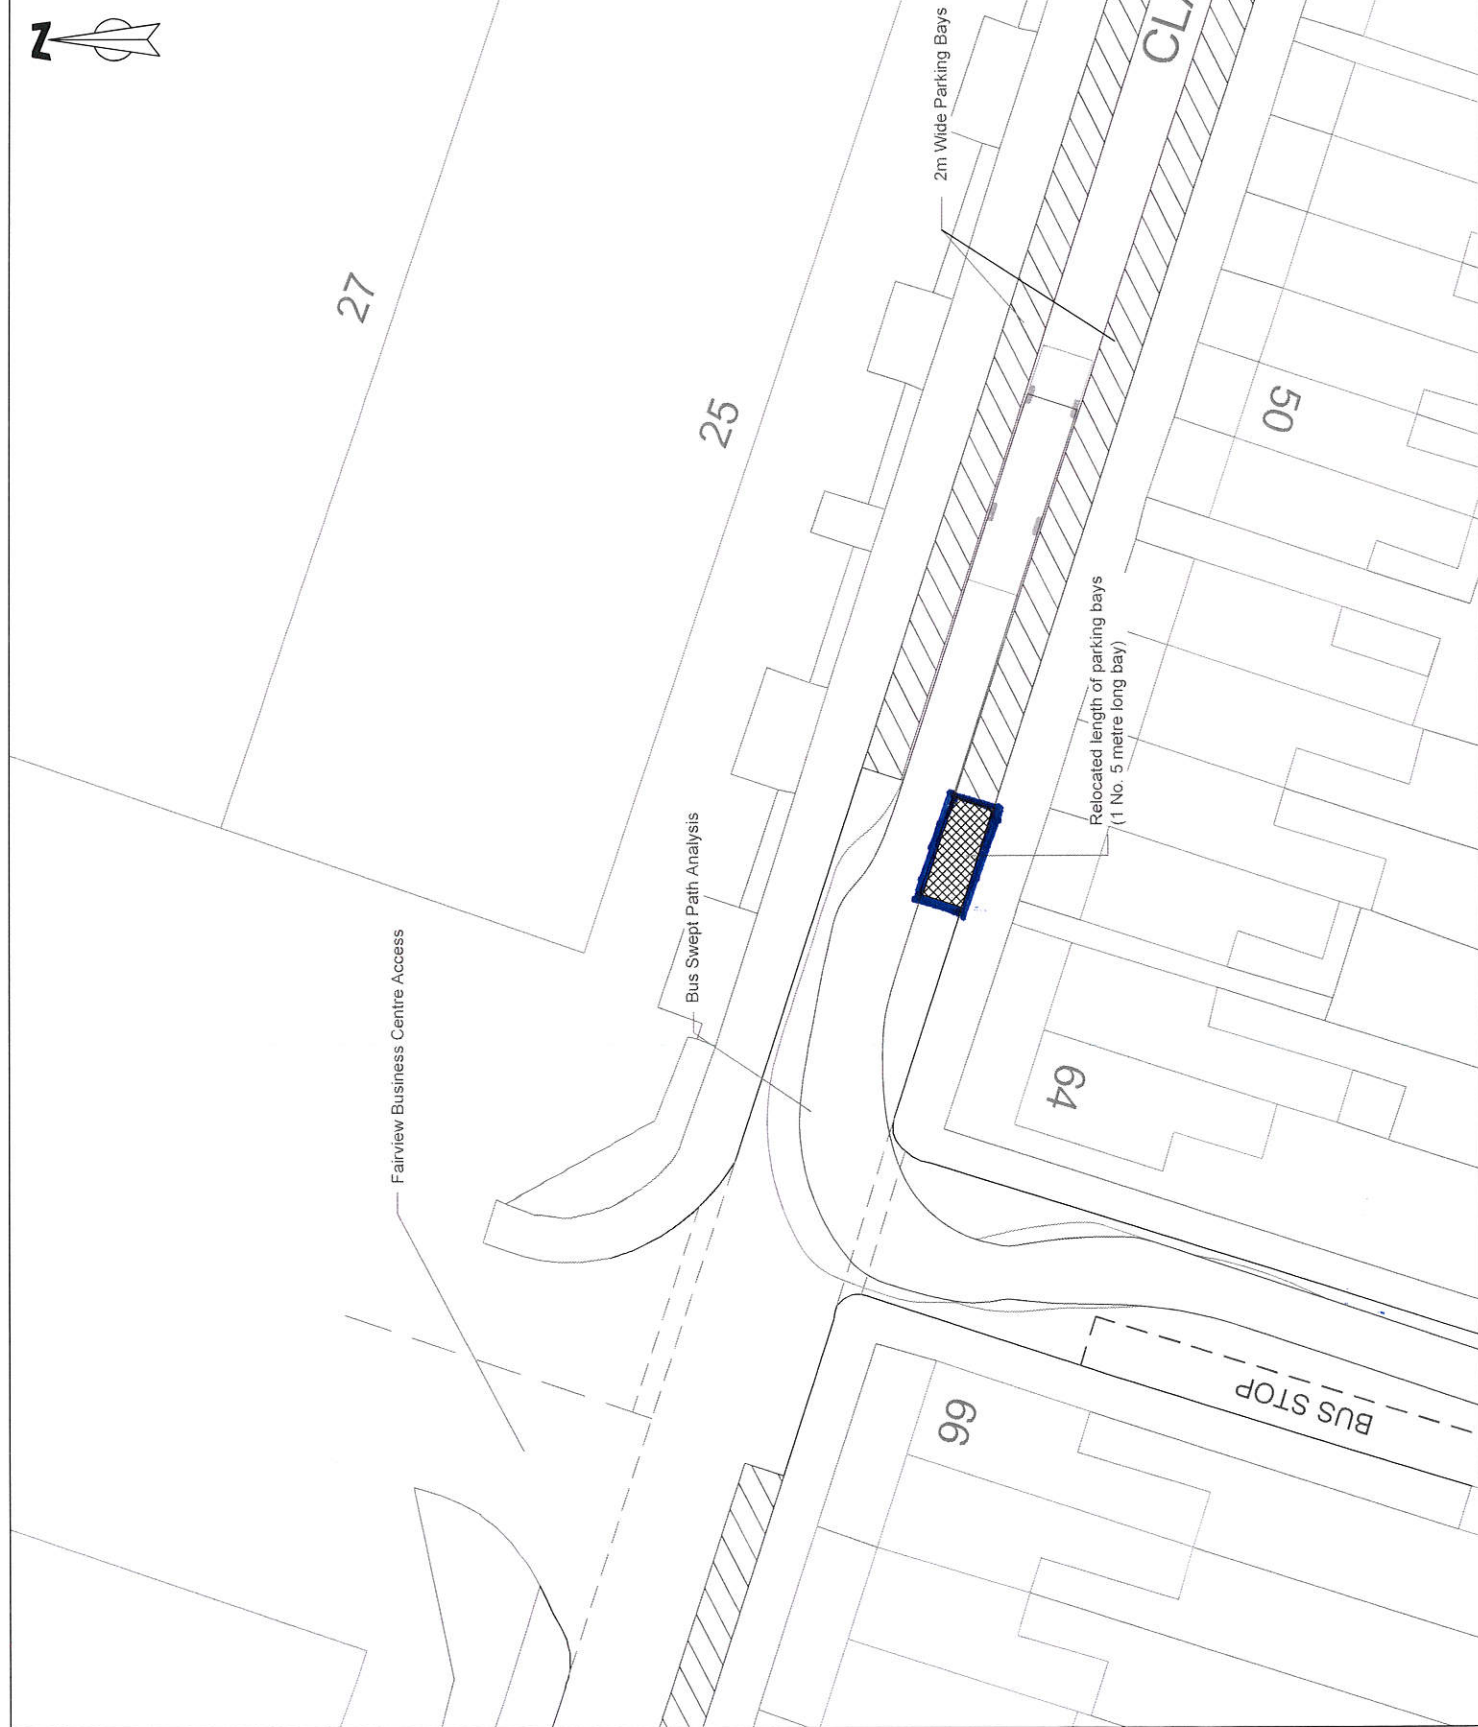

Key

- Site Boundary
- Existing Parking Bays
- Relocated Parking Bays

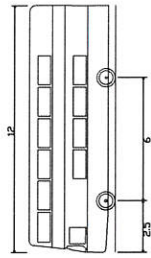

Rigid Public Service Vehicle
Overall Length 12.000m
Overall Width 2.550m
Overall Height 2.550m
Min Body Height 0.344m
Min Body Clearance 0.344m
Track Width 2.550m
Lock to Lock Time 4.00s
Kerb to Kerb Turning Radius 10.500m



STEP Business Centre, Wortley Rd, Sheffield, S39 2UH

CLIENT:		Gate of Eden Ltd	
SCALE:		PROJECT REF:	
1:250@A3		SHF.1082.003.D.022.D	
DRAWN:		DATE:	
MG		BR Sep 2014	
CHECKED:		PROJECT:	
BR		Clayton Road, Hayes	
TITLE:		Relocated On-street Parking Bays	
DRAWING NO		22	