


Red-brown facing
brickwork

Powder coated
aluminium window
frames and spandrel
panels

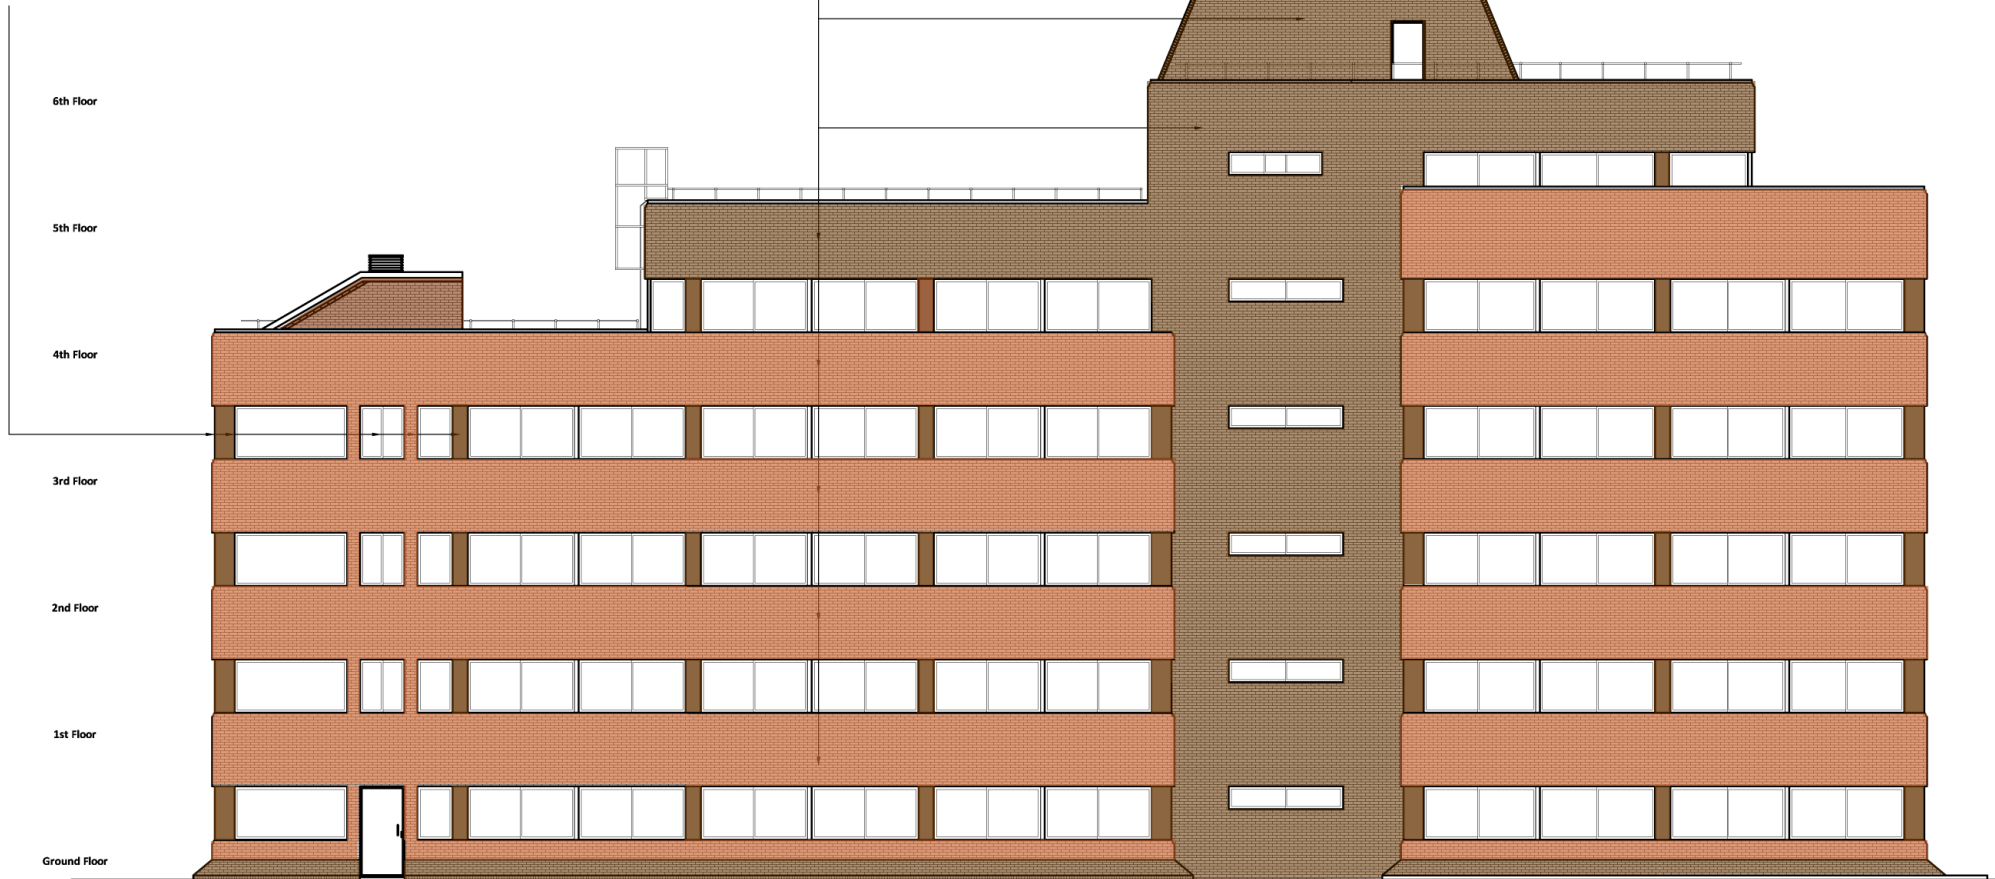

SHARED ARCHITECTURE LTD

81 Gillespie Rd, London, N5 1LR
E-mail: simon.hallion@sharedarchitecture
Tel: 07939058142

www.sharedarchitecture.com

GENERAL NOTES

- Responsibility is not accepted for errors made by others in scaling from this drawing
- Figured dimensions must be checked on site by the contractor at the outset of building work and any discrepancies reported immediately to the architect / contract administrator or client as appropriate
- Responsibility will not be accepted for work started before relevant statutory approvals are in place
- Check this drawing is the latest revision before starting work: If in doubt or additional clarification is required - ASK
- Shared Architecture Ltd retain copyright for their design work

JOB

23 CLAYTON RD, HAYES, LONDON UB3 1AN

Title

REAR [NORTH] ELEVATION

Dwg.

0850/PL/E02

Date

DECEMBER 2014

Scale

**1/200@A4
1/100@A2**

EXISTING