


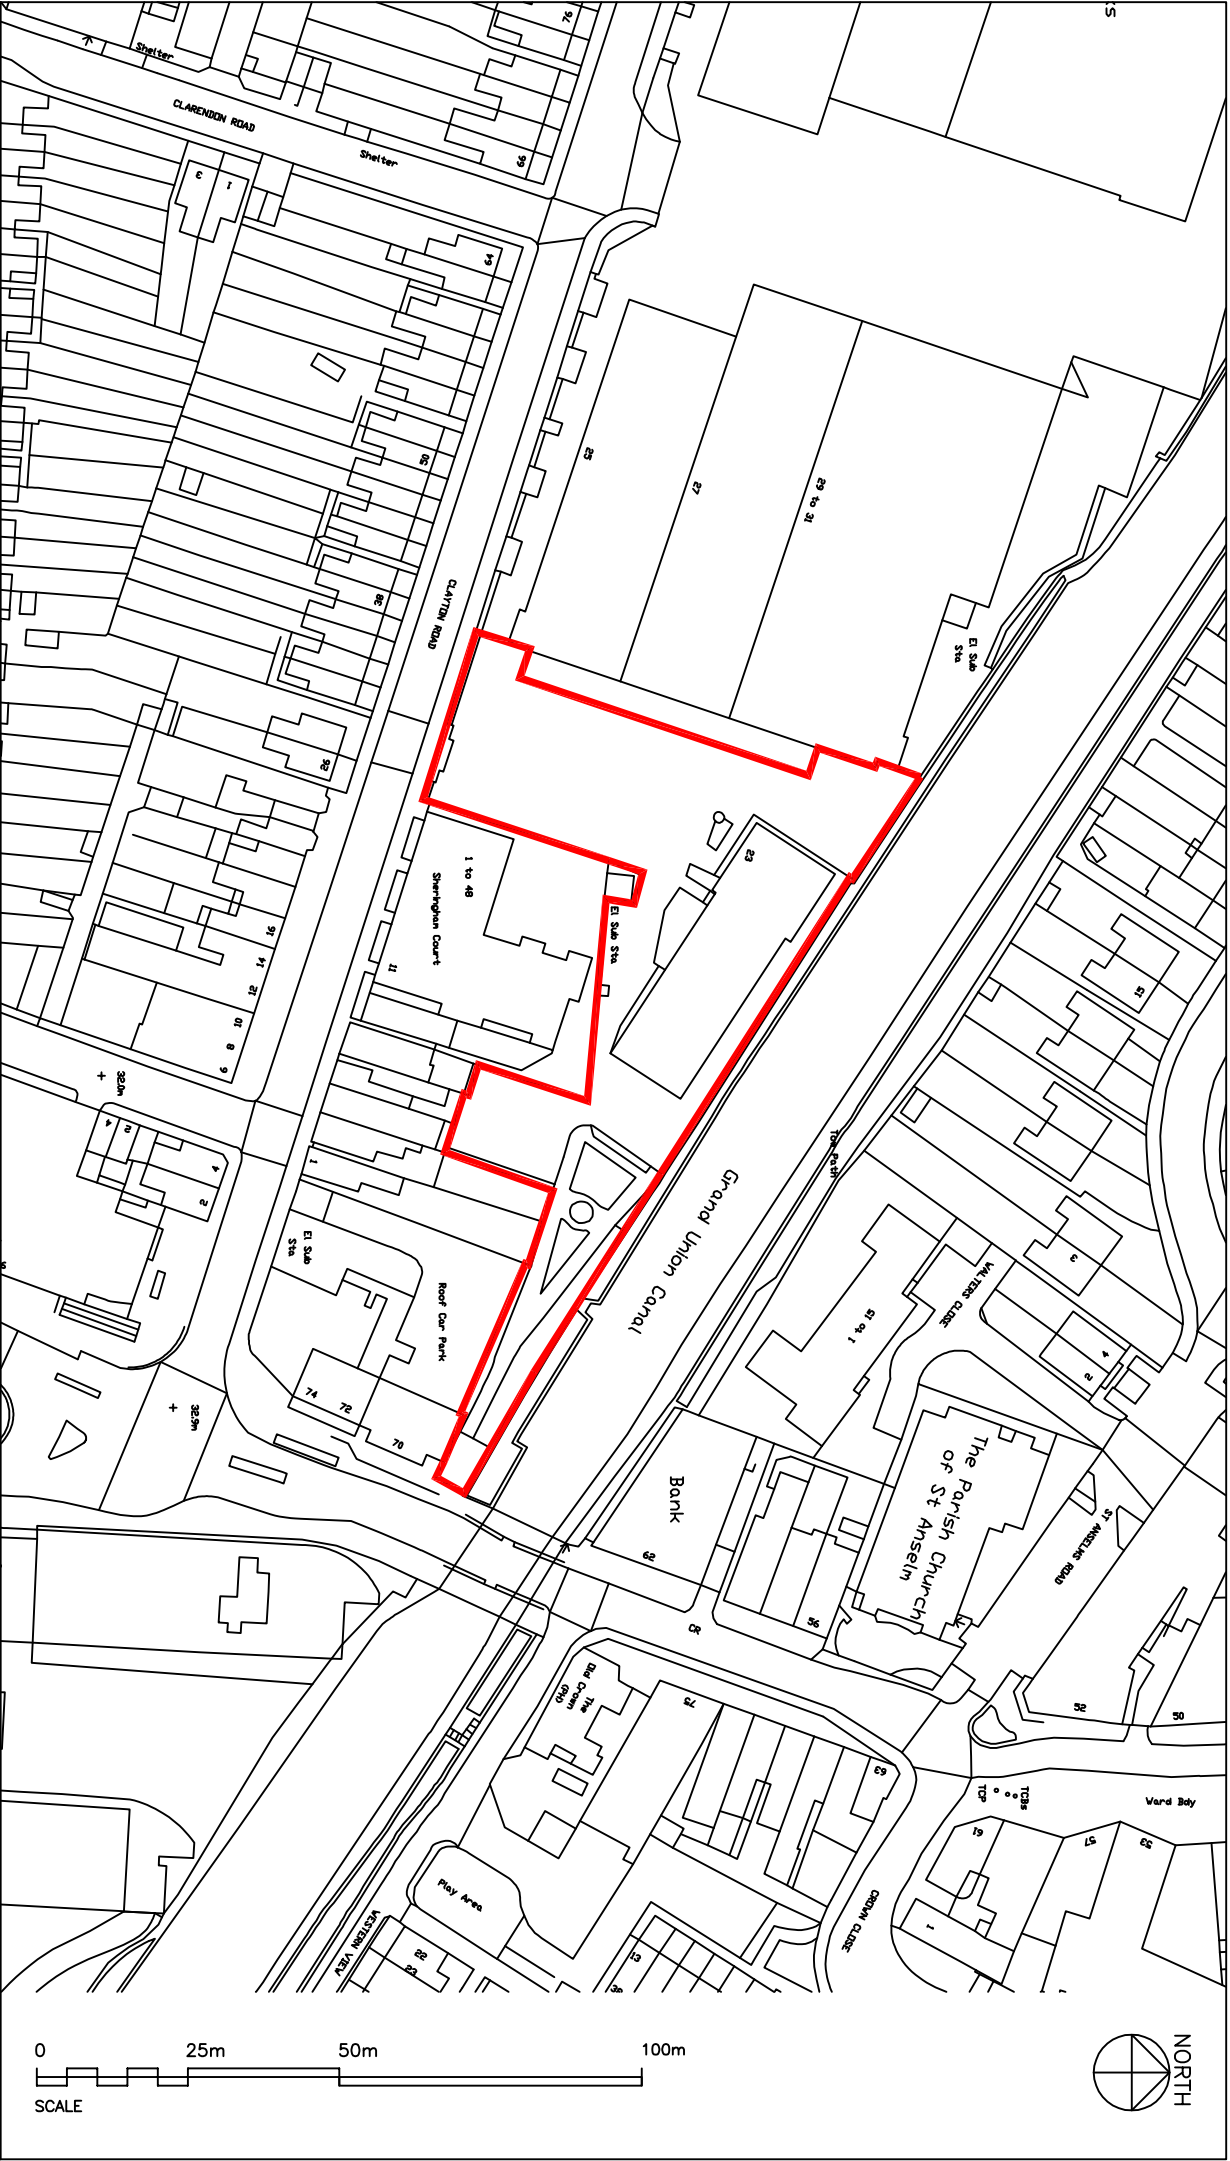

SHARED ARCHITECTURE LTD

81 Gillespie Rd, London, N5 1LR
E-mail: simon.hallon@sharedarchitecture
Tel: 07939058142
www.sharedarchitecture.com

- GENERAL NOTES
- Responsibility is not accepted for errors made by others in scaling from this drawing
 - Figured dimensions must be checked on site by the contractor at the outset of building work and any discrepancies reported immediately to the architect / contract administrator or client as appropriate
 - Responsibility will not be accepted for work started before relevant statutory approvals are in place
 - Check this drawing is the latest revision before starting work: If in doubt or additional clarification is required - ASK
 - Shared Architecture Ltd retain copyright for their design work

JOB		23 CLAYTON RD, HAYES, LONDON UB3 1AN	
Title	LOCATION PLAN	Dwg.	0850/01
Date	AUGUST 2014	Scale	1/1250@A4
		LOCATION	
		A	