

rev	description of revision	date
P2	Proposed single storey rear to link to side added	201006
P1	Model from measured survey	181211

0 2.5 5.0 m

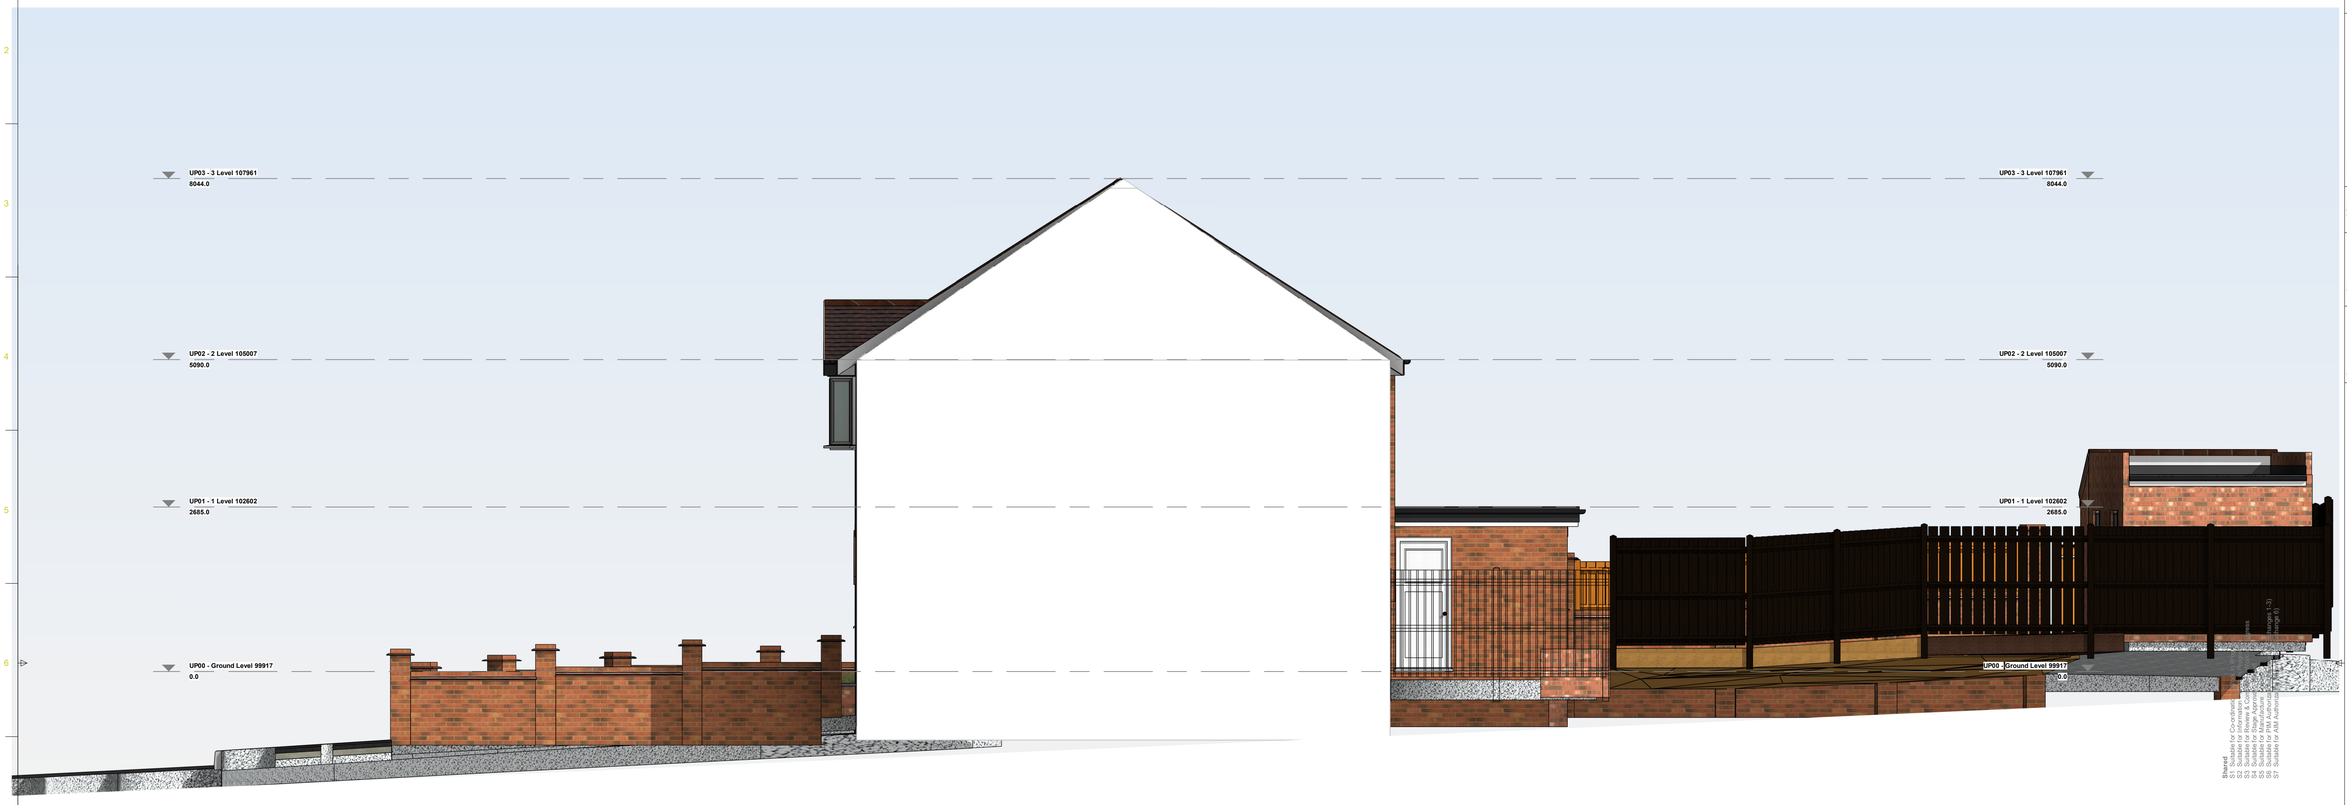

1 AE-00-00.00.07.00-0020 - Side
1 : 50

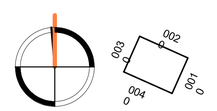

00.07 - MAP - Elevations
1 : 500

21-C
Westcraft Limited Design

project 21C
sub no.
drawing AE 00 00.00.07.00 0020
project 21-C-202
stage S4
scale As indicated
drawn FL202
checked 21C

© Copyright 1985-2018

57 summit road northolt middlesex ub5 5hl
e: k21cdesigns@gmail.com
t : : +44(0)20 8935 5856
united kingdom

Shared
S0 Suitable for Co-ordination
S1 Suitable for Information
S2 Suitable for Stage Approval
S3 Suitable for Stage Approval
S4 Suitable for Stage Approval
S5 Suitable for PIM Authorisation
S6 Suitable for PIM Authorisation
S7 Suitable for PIM Authorisation

Project Stages
0 Project Brief / Concept
1 Consultation
2 Developed design - planning
3 Detailed design - Building Regulations
4 Tender Design - Details
4.6 Technical Design - Contractor
5 Manufacturing
6 Handover / Close out - Financial completion
6.5 Handover / Close out - Post Project Activity

3.3 S4

1.UB10 8EZ

Copyright
Unless stated this drawing are for information only about the applications and shall not be used for any other purpose.

site
1 Enstone Road, Ickenham, Middlesex UB10 8EZ

title
Existing Planning Elevations

BS1192 2007 : 21-C-202-21C-1.UB10 8EZ-00- E-A-0020- S4- P2

BS1192 2007 : 21-C-202-21C-1.UB10 8EZ-00- E-A-0020- S4- P2